


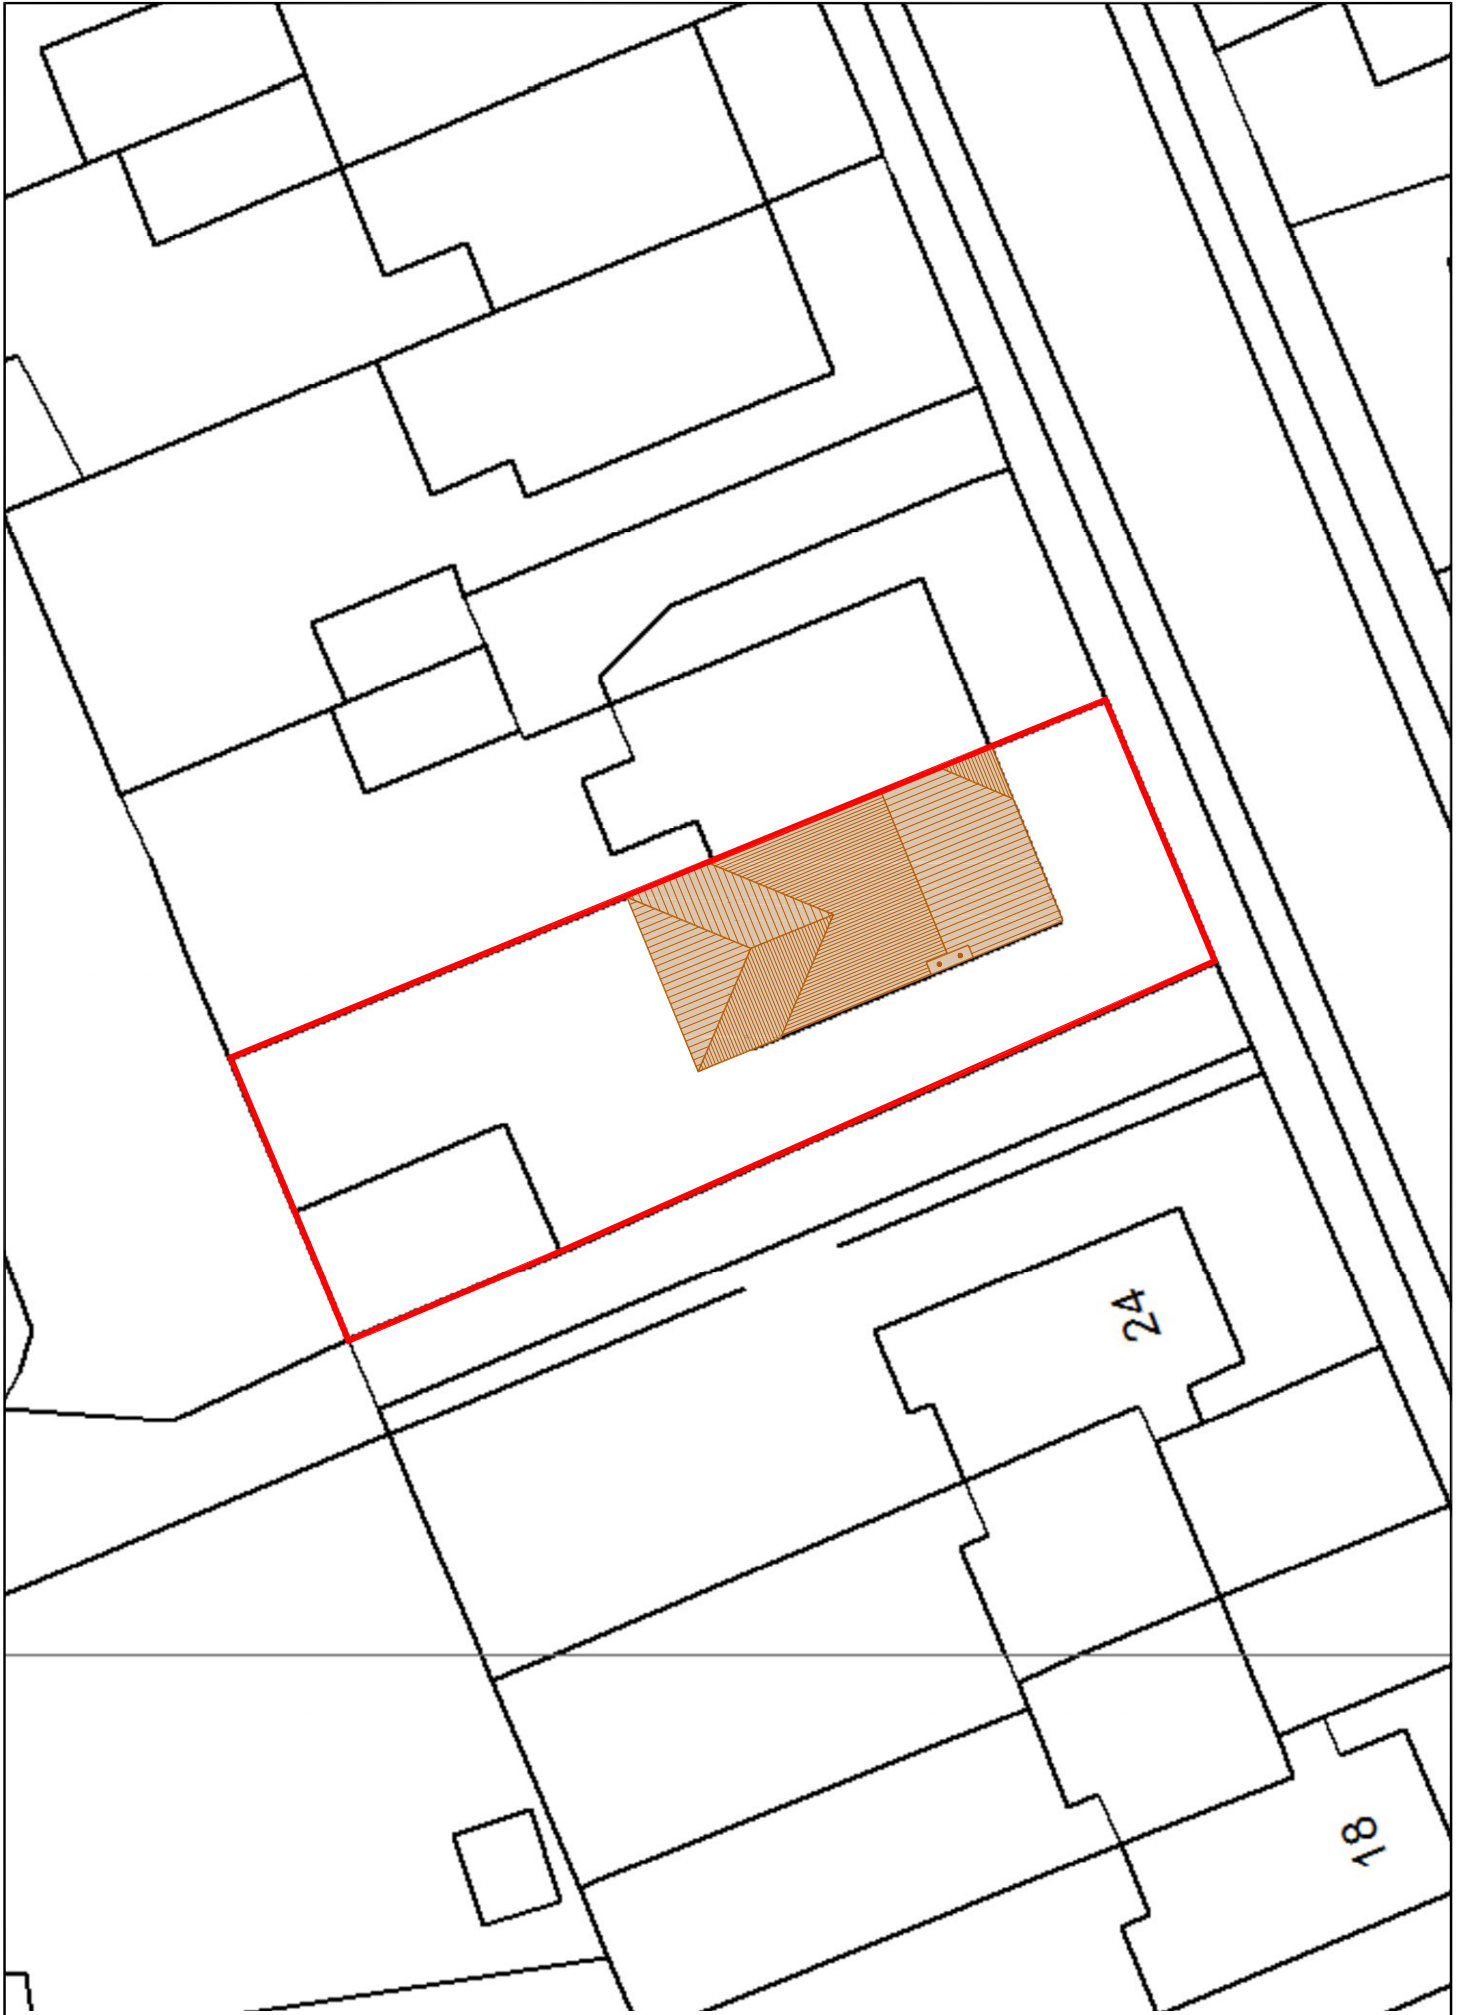

1:250 Block Plan for 26 Strafford Avenue | Elsecar | Barnsley | S74 8AD