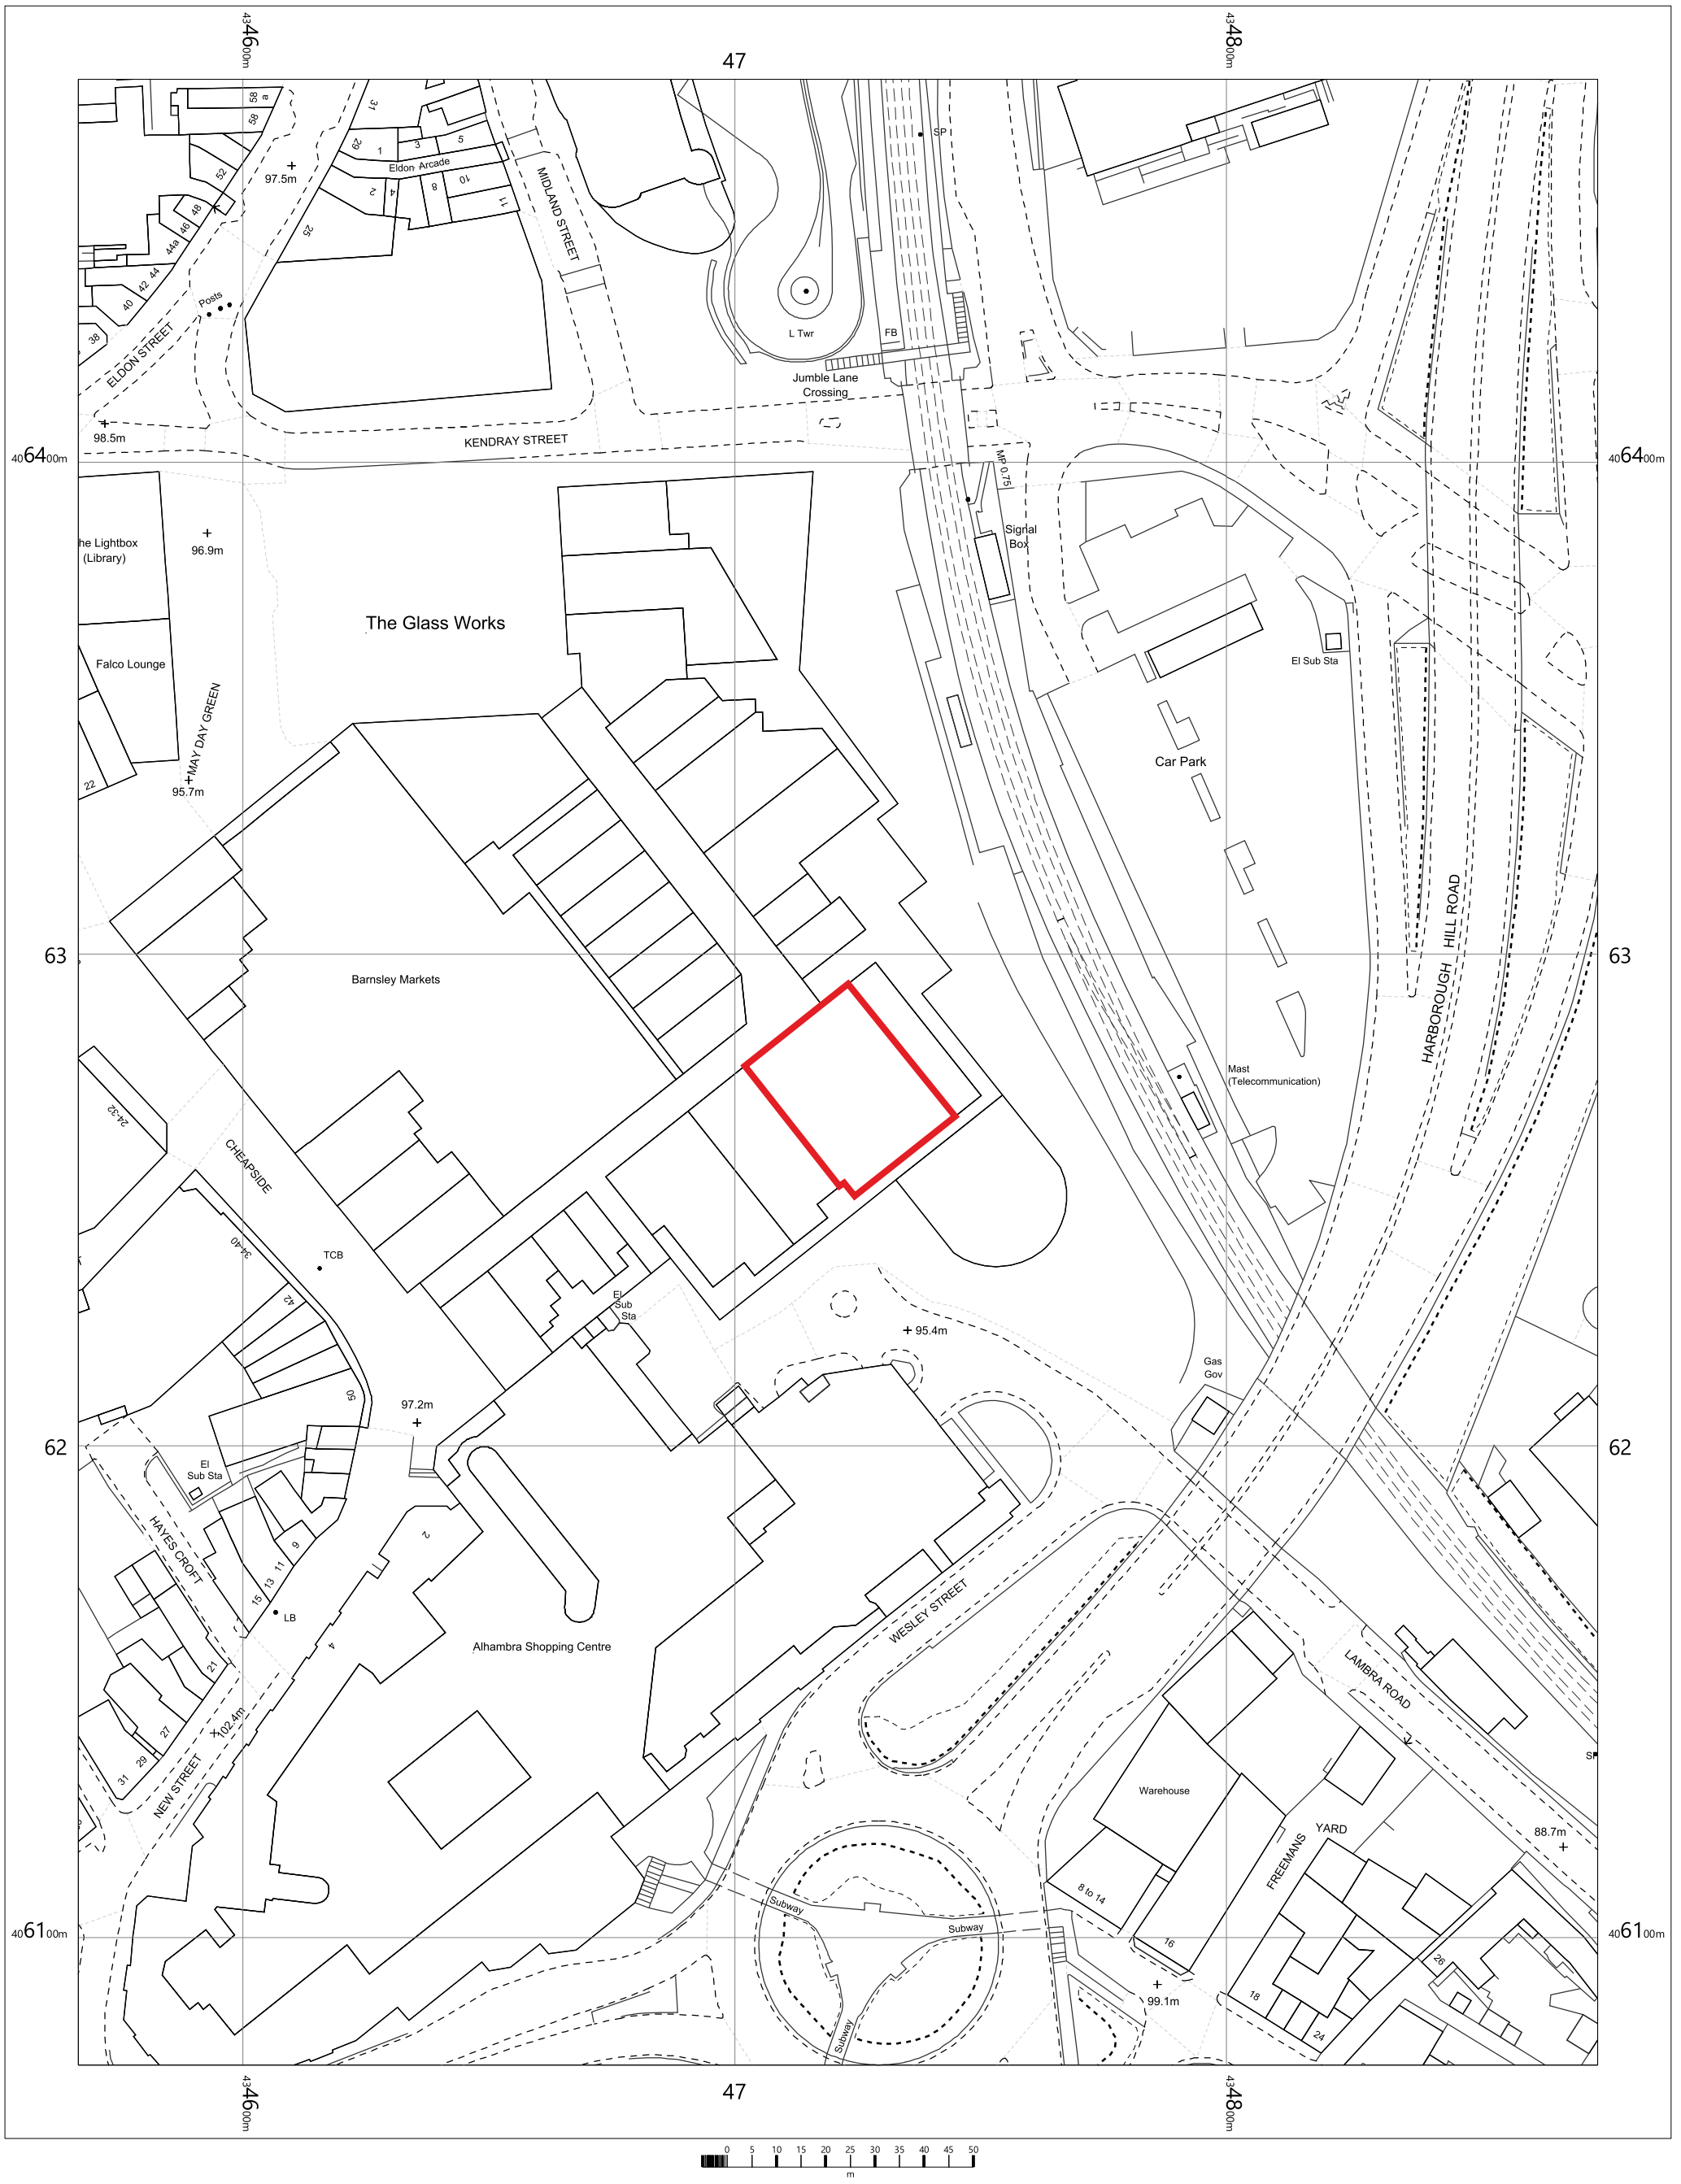


Café Botanico @Next Retail
Barnsley Town Centre
Glassworks Development

OS MasterMap 1250/2500/10000 scale
Wednesday, April 14, 2021, ID: JEW-00954159
maps.johnewright.com

1:1250 scale print at A3, Centre: 434721 E, 406276 N

©Crown Copyright Ordnance Survey. Licence no. 100025568

N

johnewright
maps@johnewright.com
tel: 0115 950 6633