


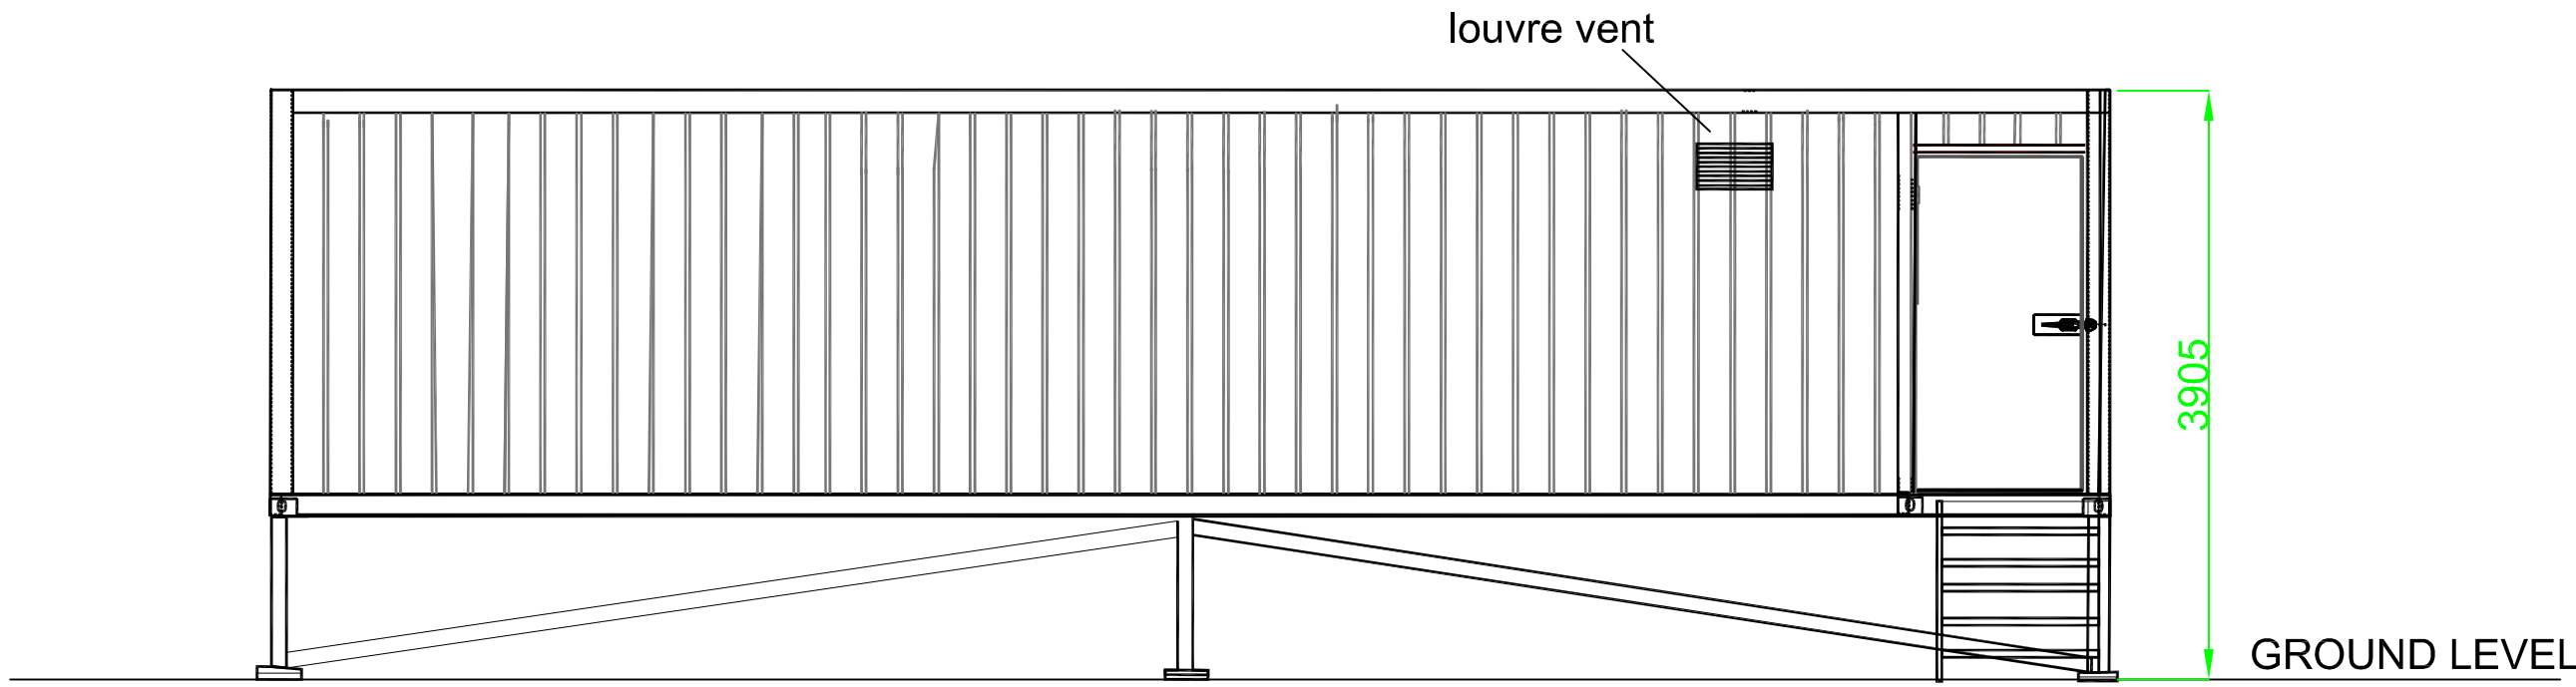
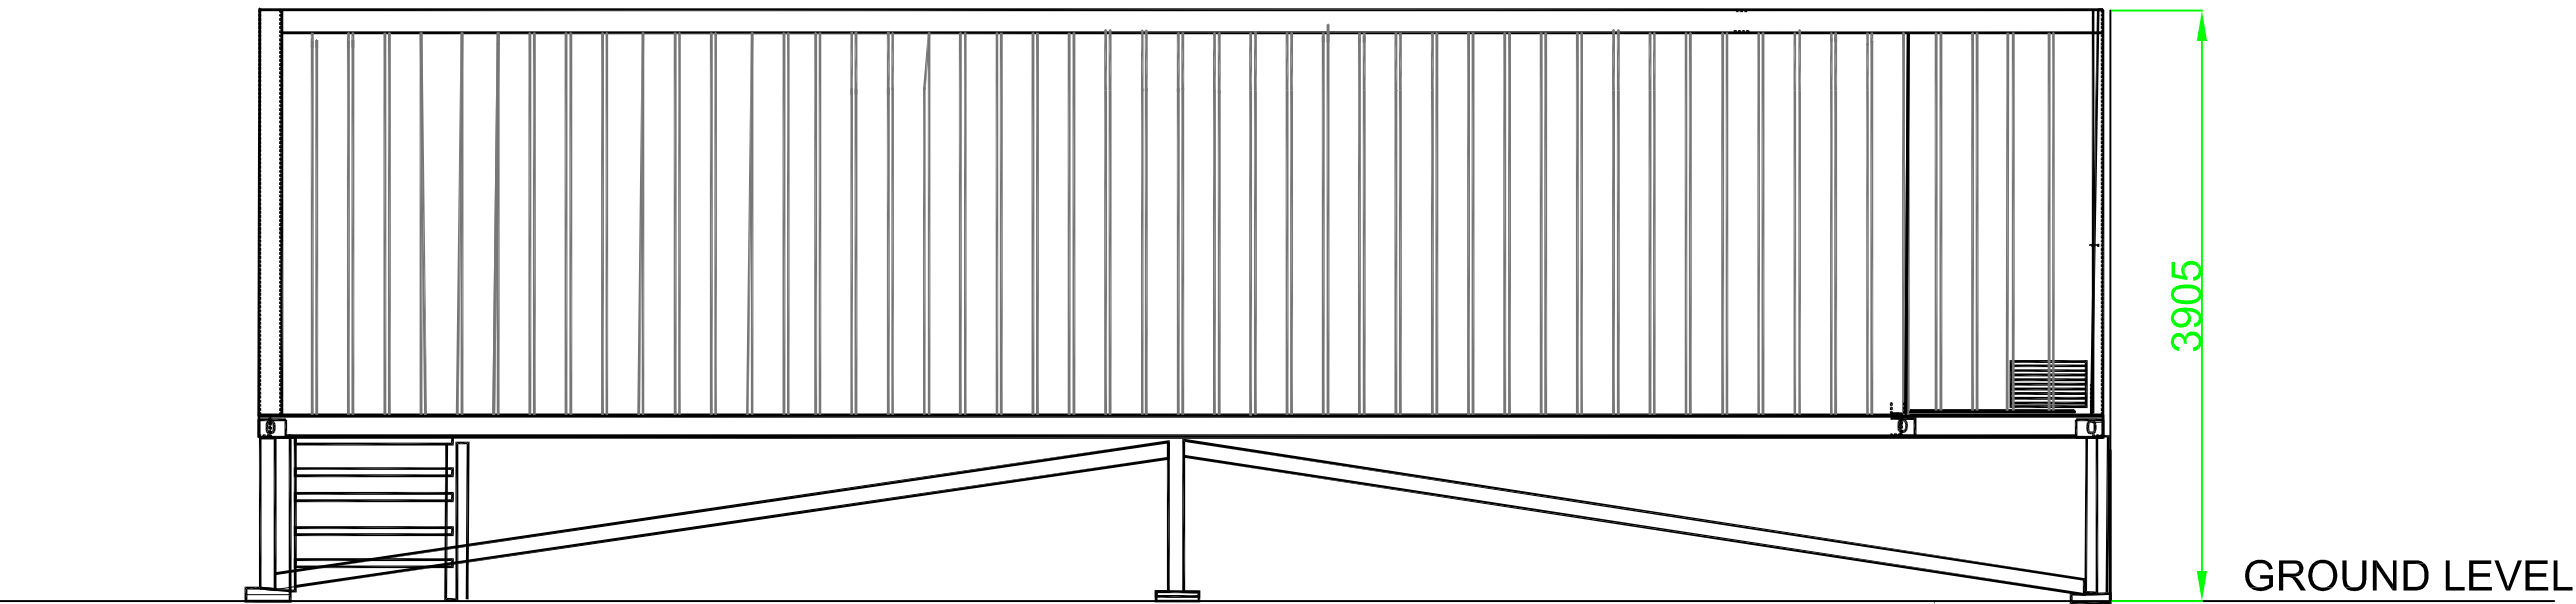
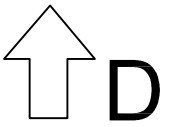


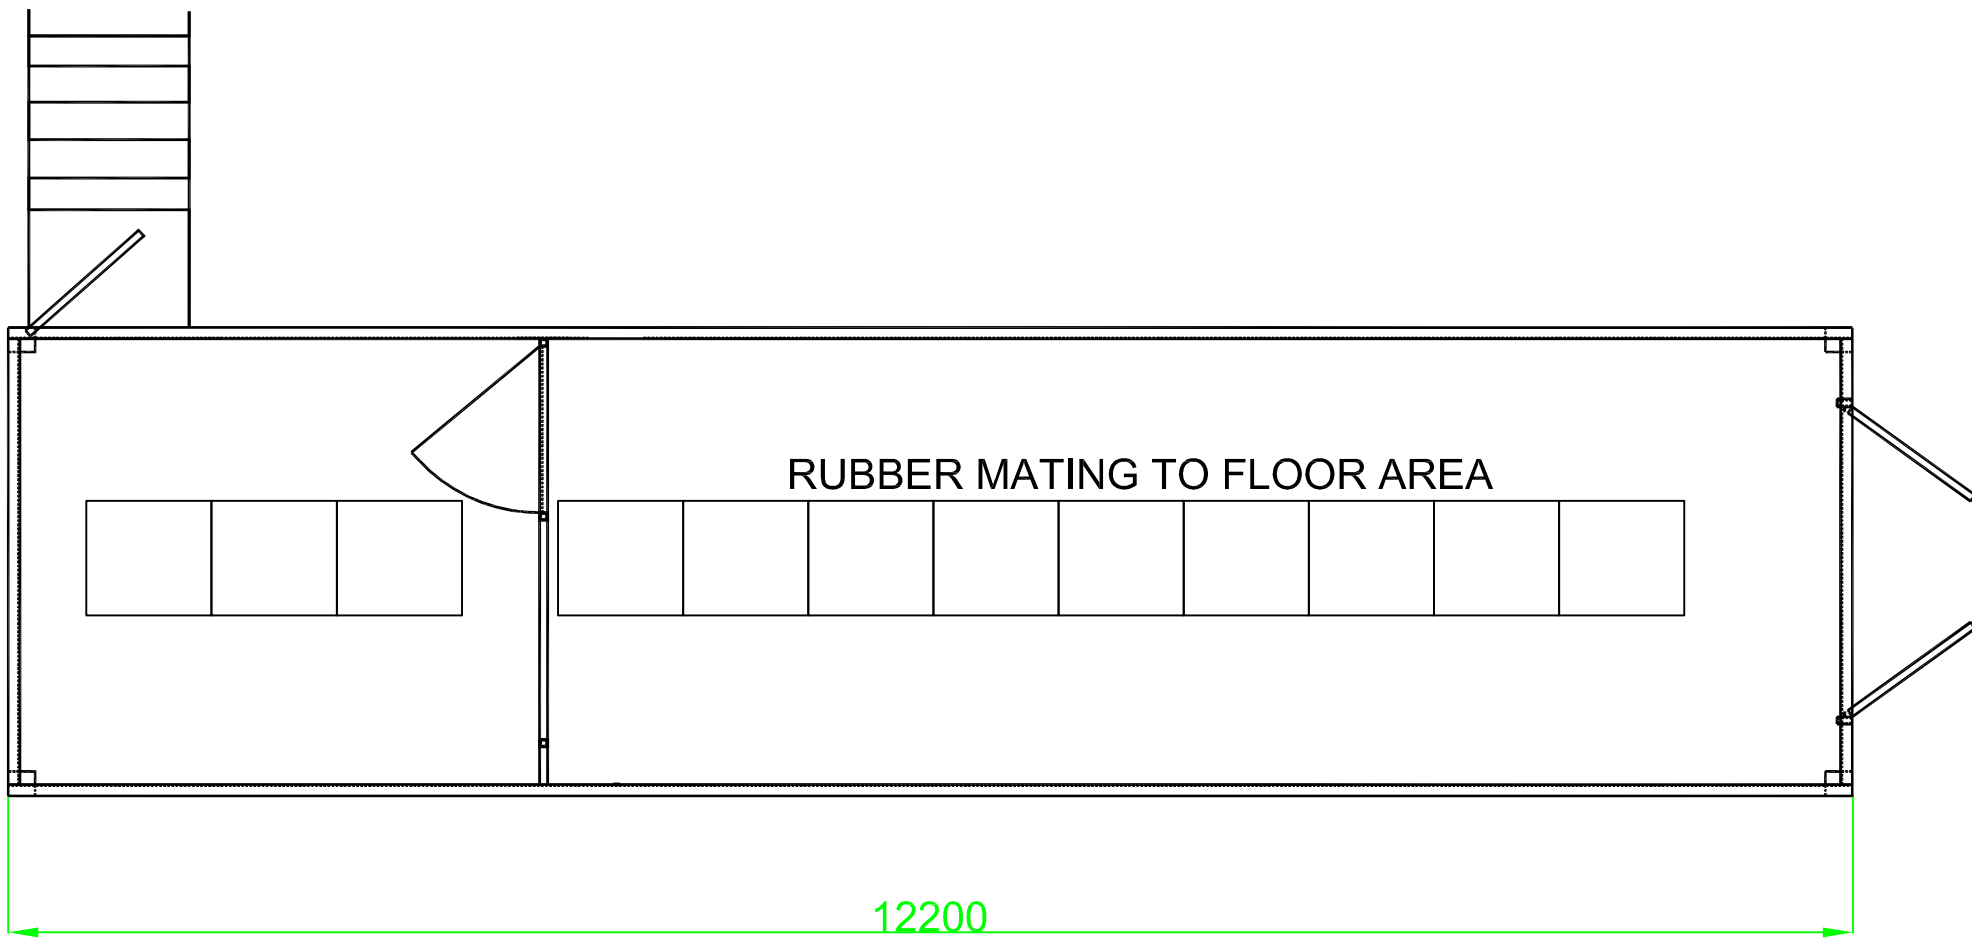


ELEVATION B

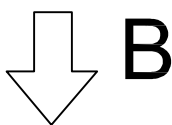

ELEVATION D

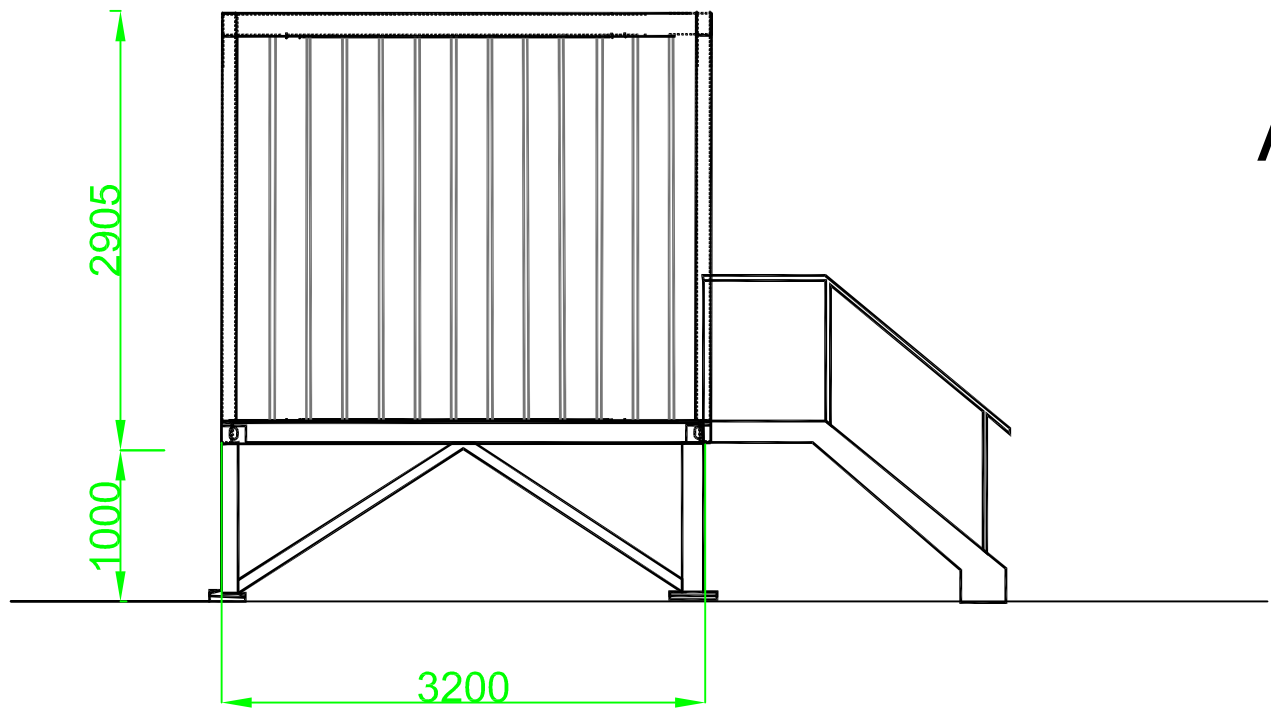

ELEVATION A

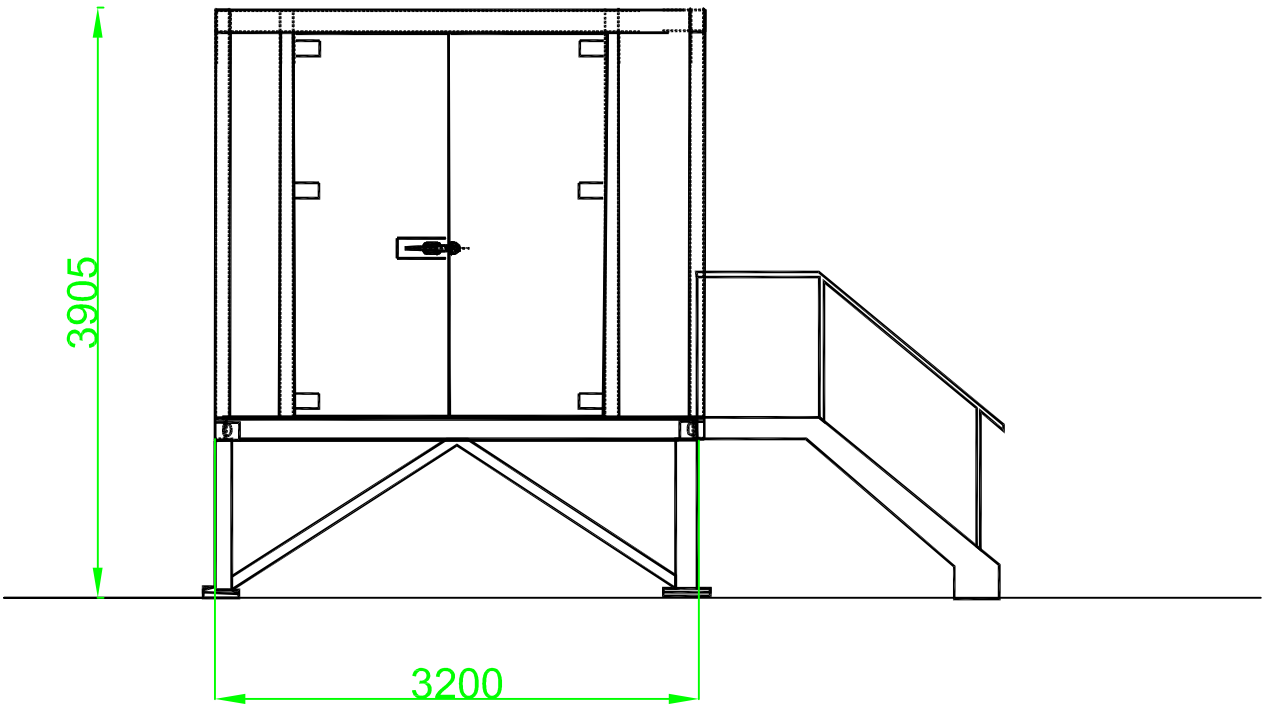

ELEVATION C



|          |           |
|----------|-----------|
| SCALE    | 1:50 @ A1 |
| DATE     | 05/08/16  |
| DRAWN    | KC/MM     |
| CHECKED  | AJ        |
| APPROVED | GJ        |

STAIRFOOT, OAKS LANE, BARNLEY, S71 1HT  
GRID REFERENCE: SE 364060  
12.2m SWITCHGEAR CONTAINER

| ISSUE | DATE | ISSUE | DATE | ISSUE | DATE | ISSUE | DATE | ISSUE | DATE | ISSUE                         | DATE     |
|-------|------|-------|------|-------|------|-------|------|-------|------|-------------------------------|----------|
|       |      |       |      |       |      |       |      |       |      | A                             | 06/09/16 |
|       |      |       |      |       |      |       |      |       |      | BASED ON CIAT<br>DWG NO: DS04 |          |

|          |                                |
|----------|--------------------------------|
| CLIENT   | PEAK POWER CONNECTIONS LIMITED |
| DRG. No. | G000281-1007-A_D06             |

