



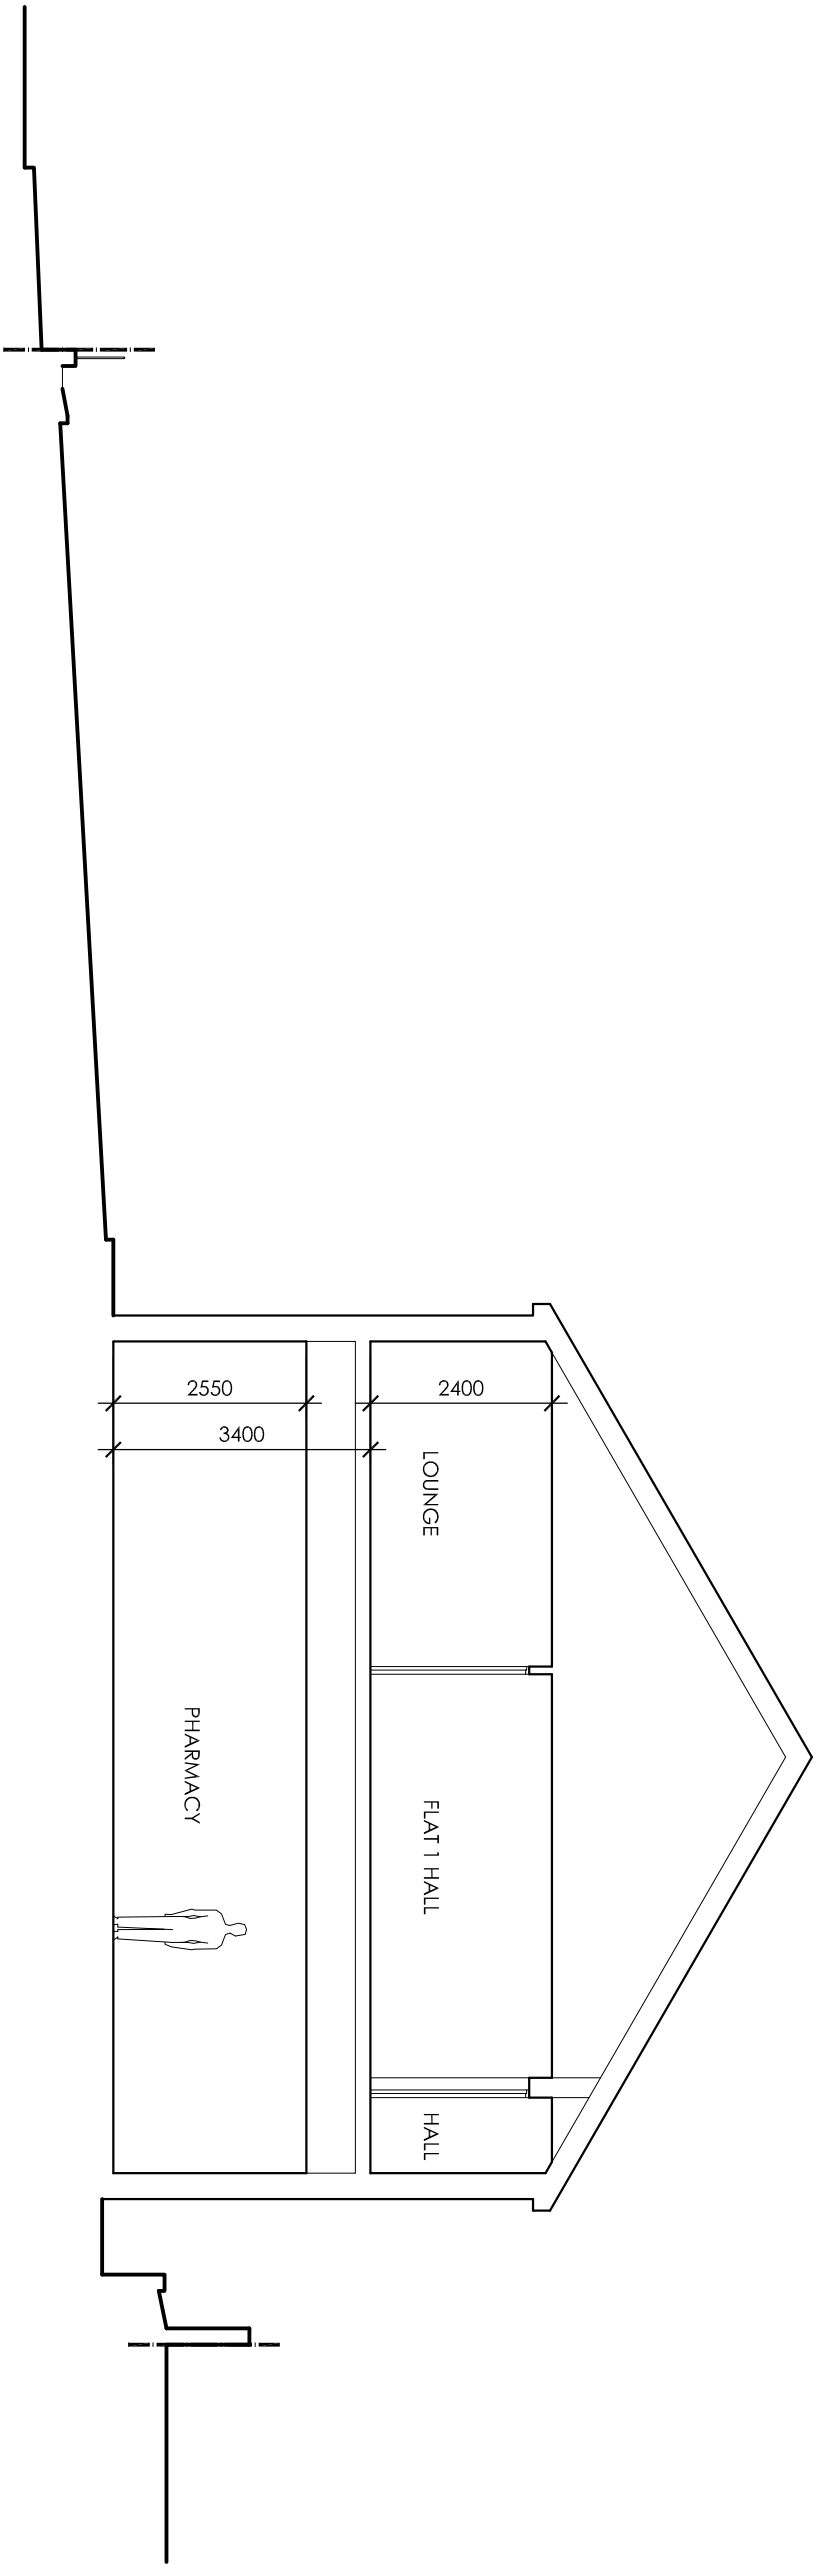

SECTION A - A

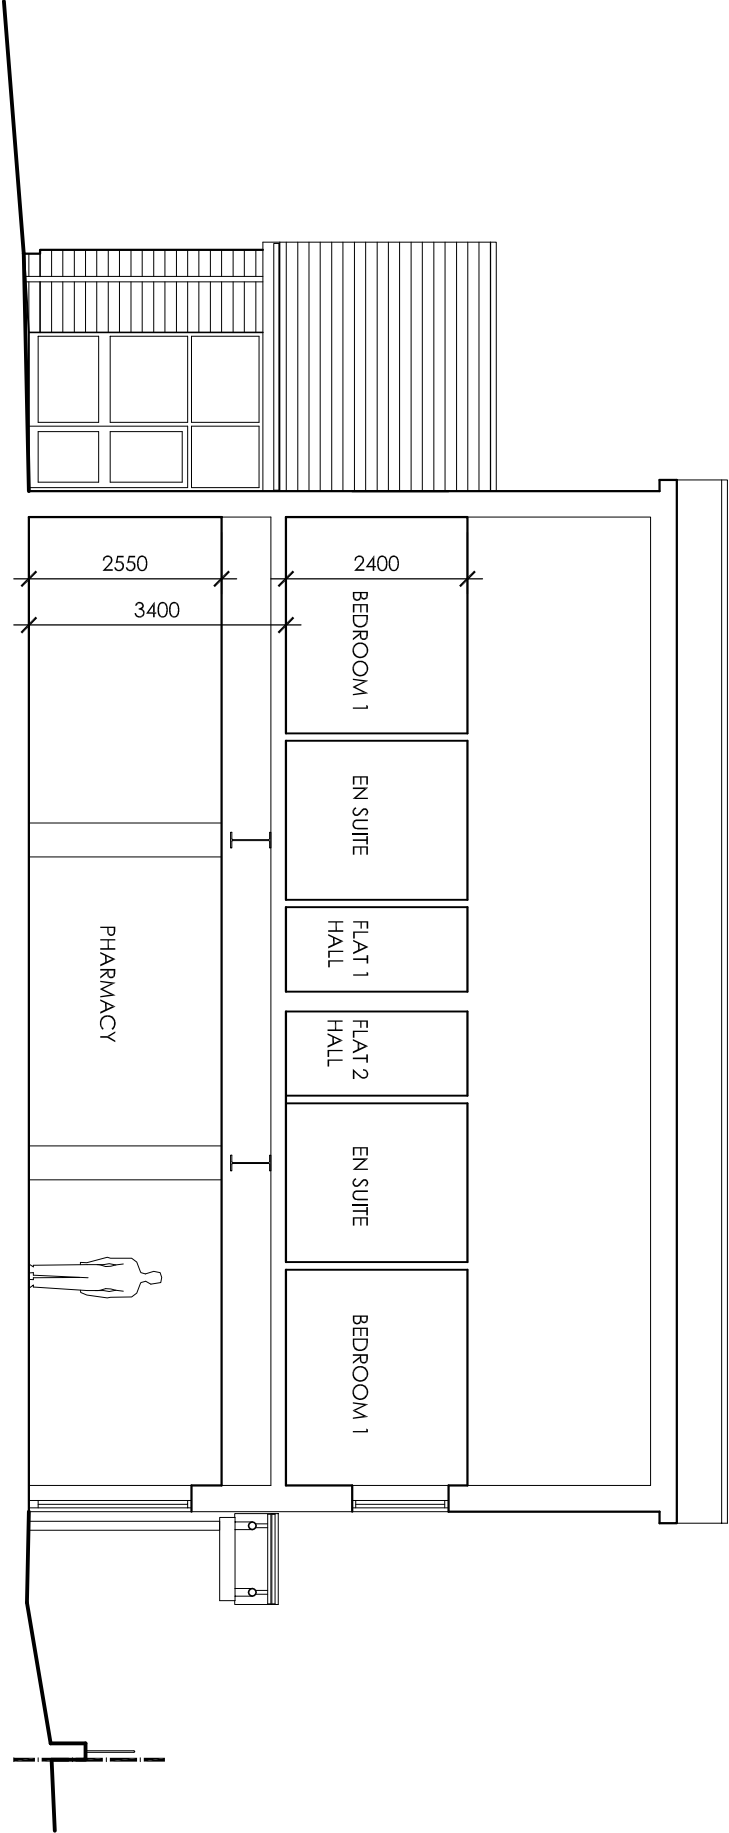


SECTION B - B

REV A - 16.02.16 DRAWING AMENDED TO SUIT
REVISED NORTHERN BOUNDARY POSITION

TP ARCHITECTURE

2 STRICKLAND AVENUE
LEEDS
LS17 8JU

T: 0113 2732706
M: 07766 015350
E: tony@tparchitecture.co.uk

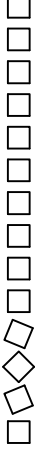

PHARMACY & RESIDENTIAL DEVELOPMENT
WEST STREET
WORSBOROUGH
for
LO'S PHARMACY

PROPOSED SECTIONS A - A AND B - B

Date:	Scale (at A3):
FEBRUARY 2015	1:100
Project no:	Drawing no:
1209	013
	Revision:
	A