
Scale	DATE: 28 July 2021	DESIGNER: Barnsley MBC	Calculation:Horizontal Illuminance (lux)
1:1000	PROJECT No: SL20-68	PROJECT NAME: Pitt Street Darfield	

BARNSLEY Metropolitan Borough Council

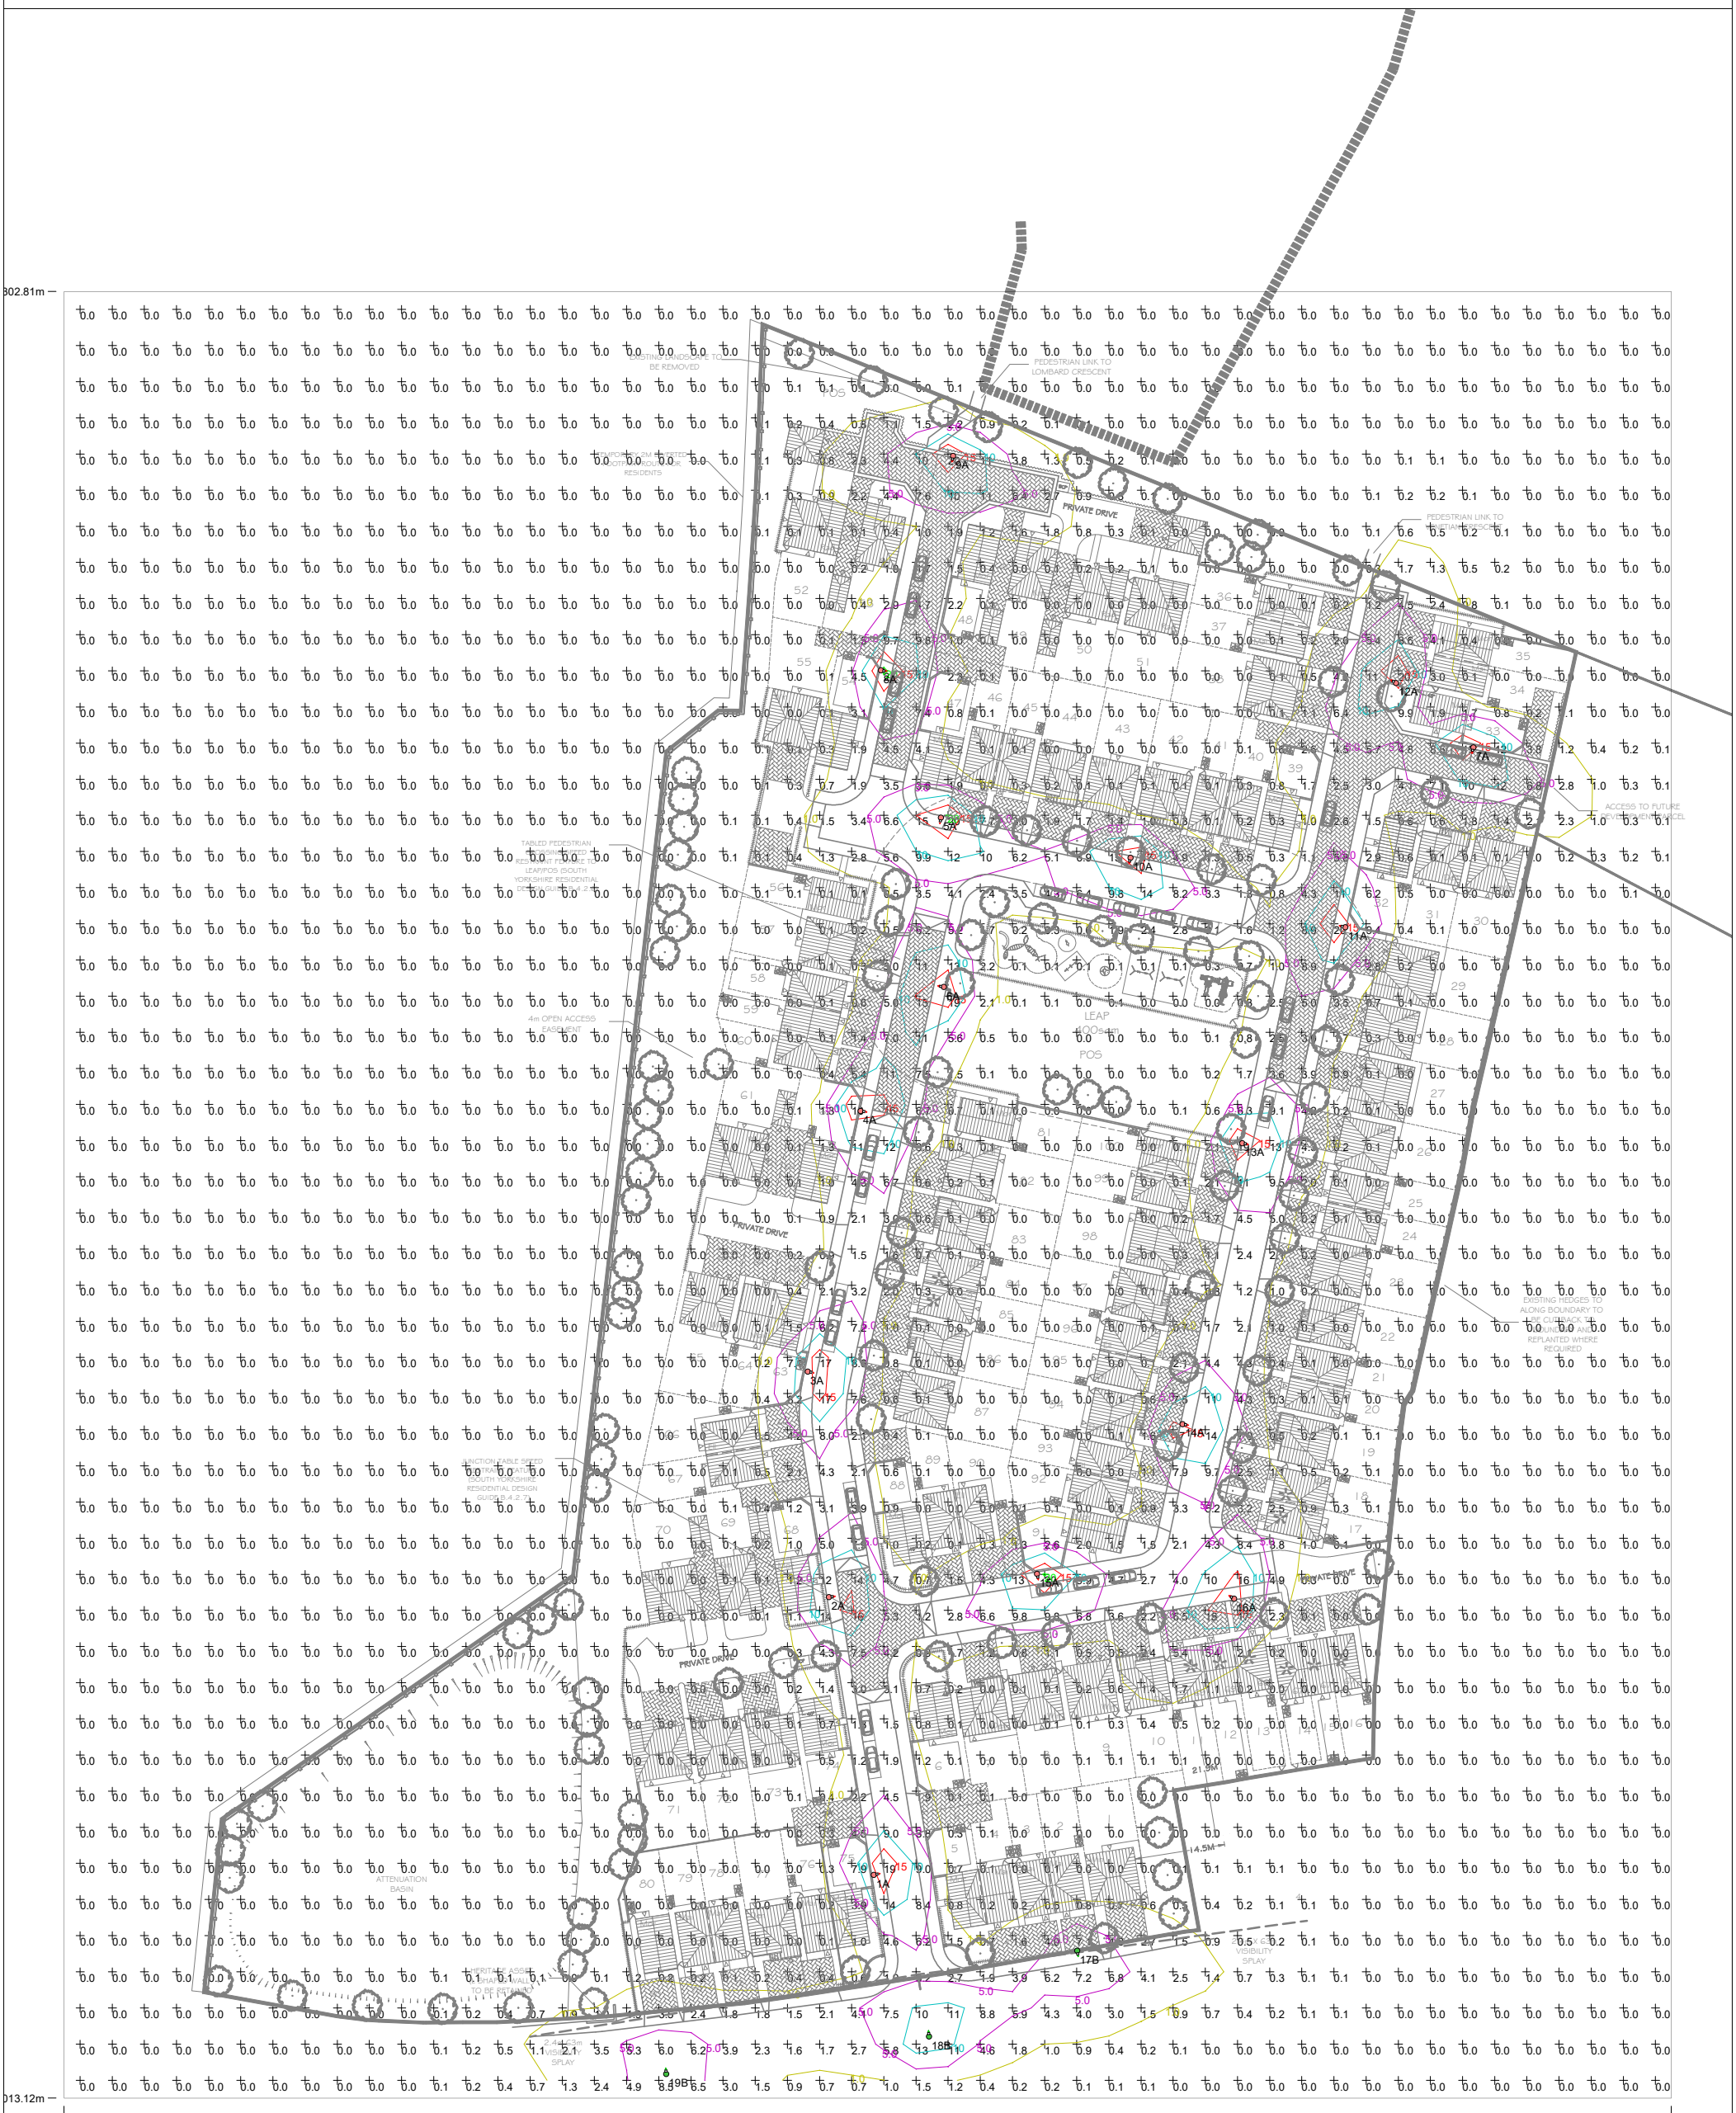

8158287340