


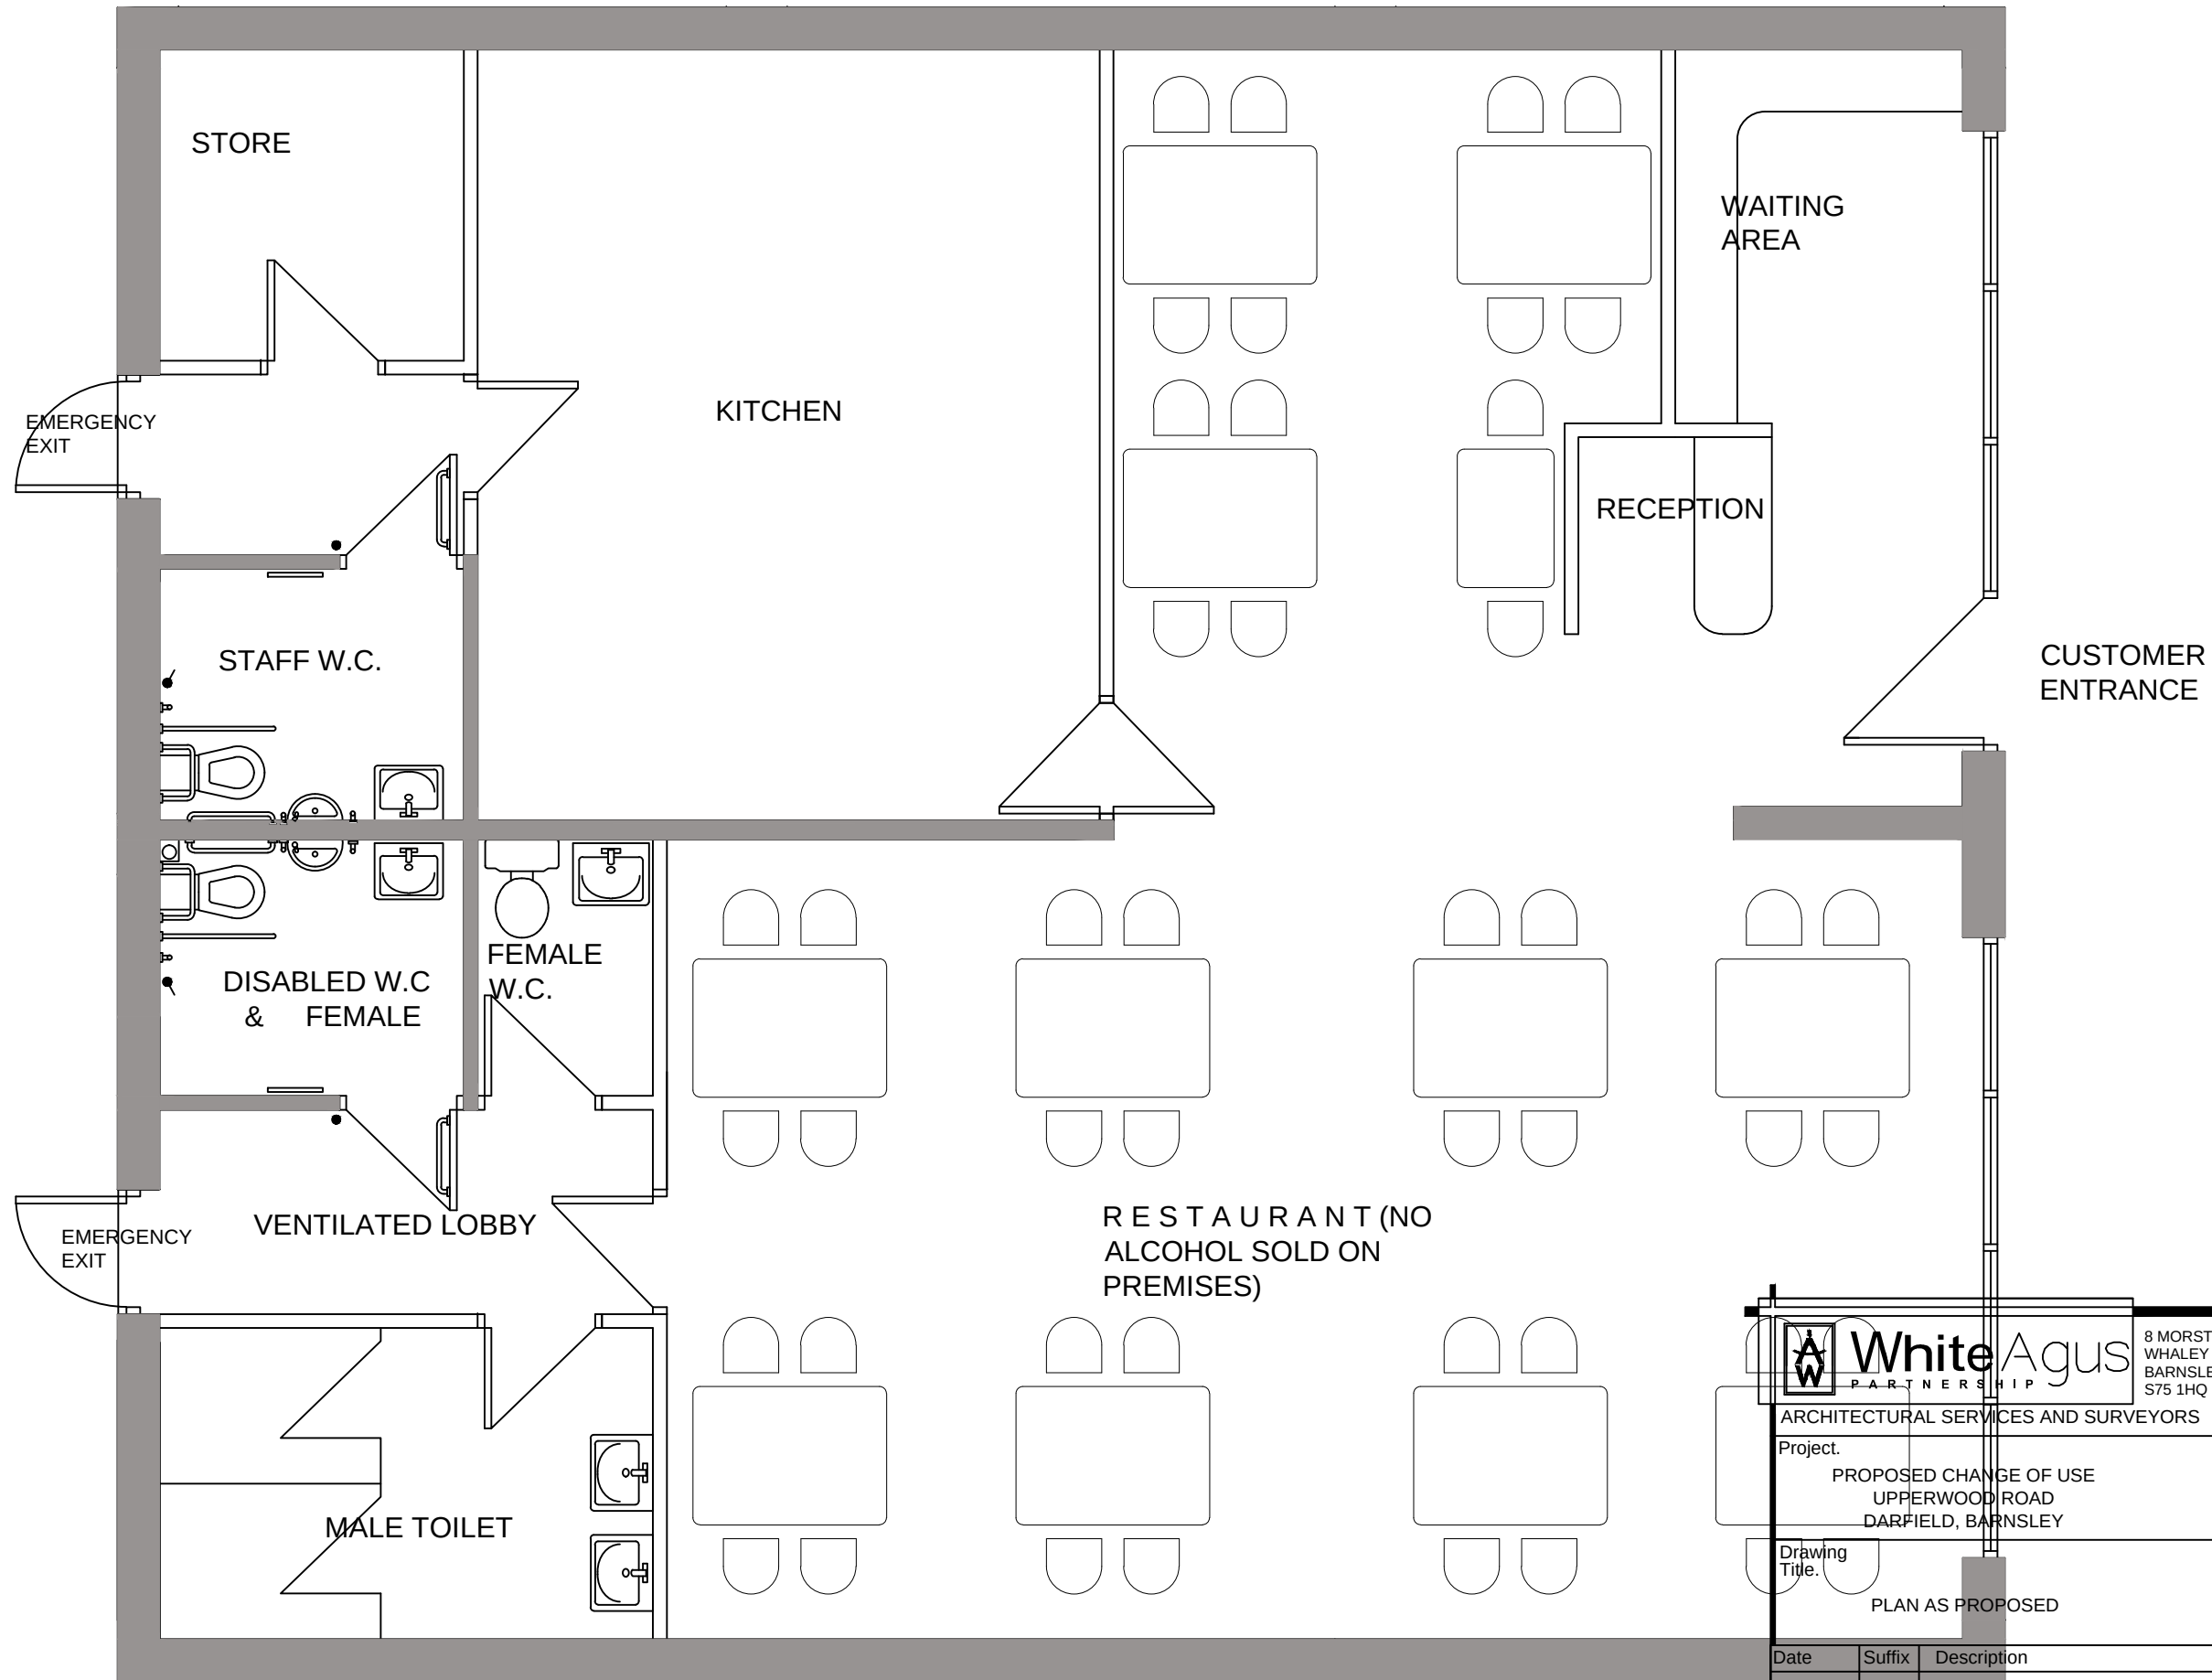

**WhiteAgus**
PARTNERSHIP

8 MORSTON BUSINESS PARK,
WHALEY ROAD, BARUGH GREEN,
BARNSELEY.
S75 1HQ

Phone: 01226 208482
Fax: 01226 283030
Email: info@whiteaguspartnership.co.uk
Web: www.whiteaguspartnership.co.uk

ARCHITECTURAL SERVICES AND SURVEYORS

Project.
PROPOSED CHANGE OF USE
UPPERWOOD ROAD
DARFIELD, BARNSELEY

Client.
FORD PROPERTIES

Drawing
Title.
PLAN AS PROPOSED

Date.
JAN 2017

Scale.
1@50 @ A3

Ref.
16-146

Dwg. No.
02

Rev.

Date	Suffix	Description	Date	Suffix	Description