


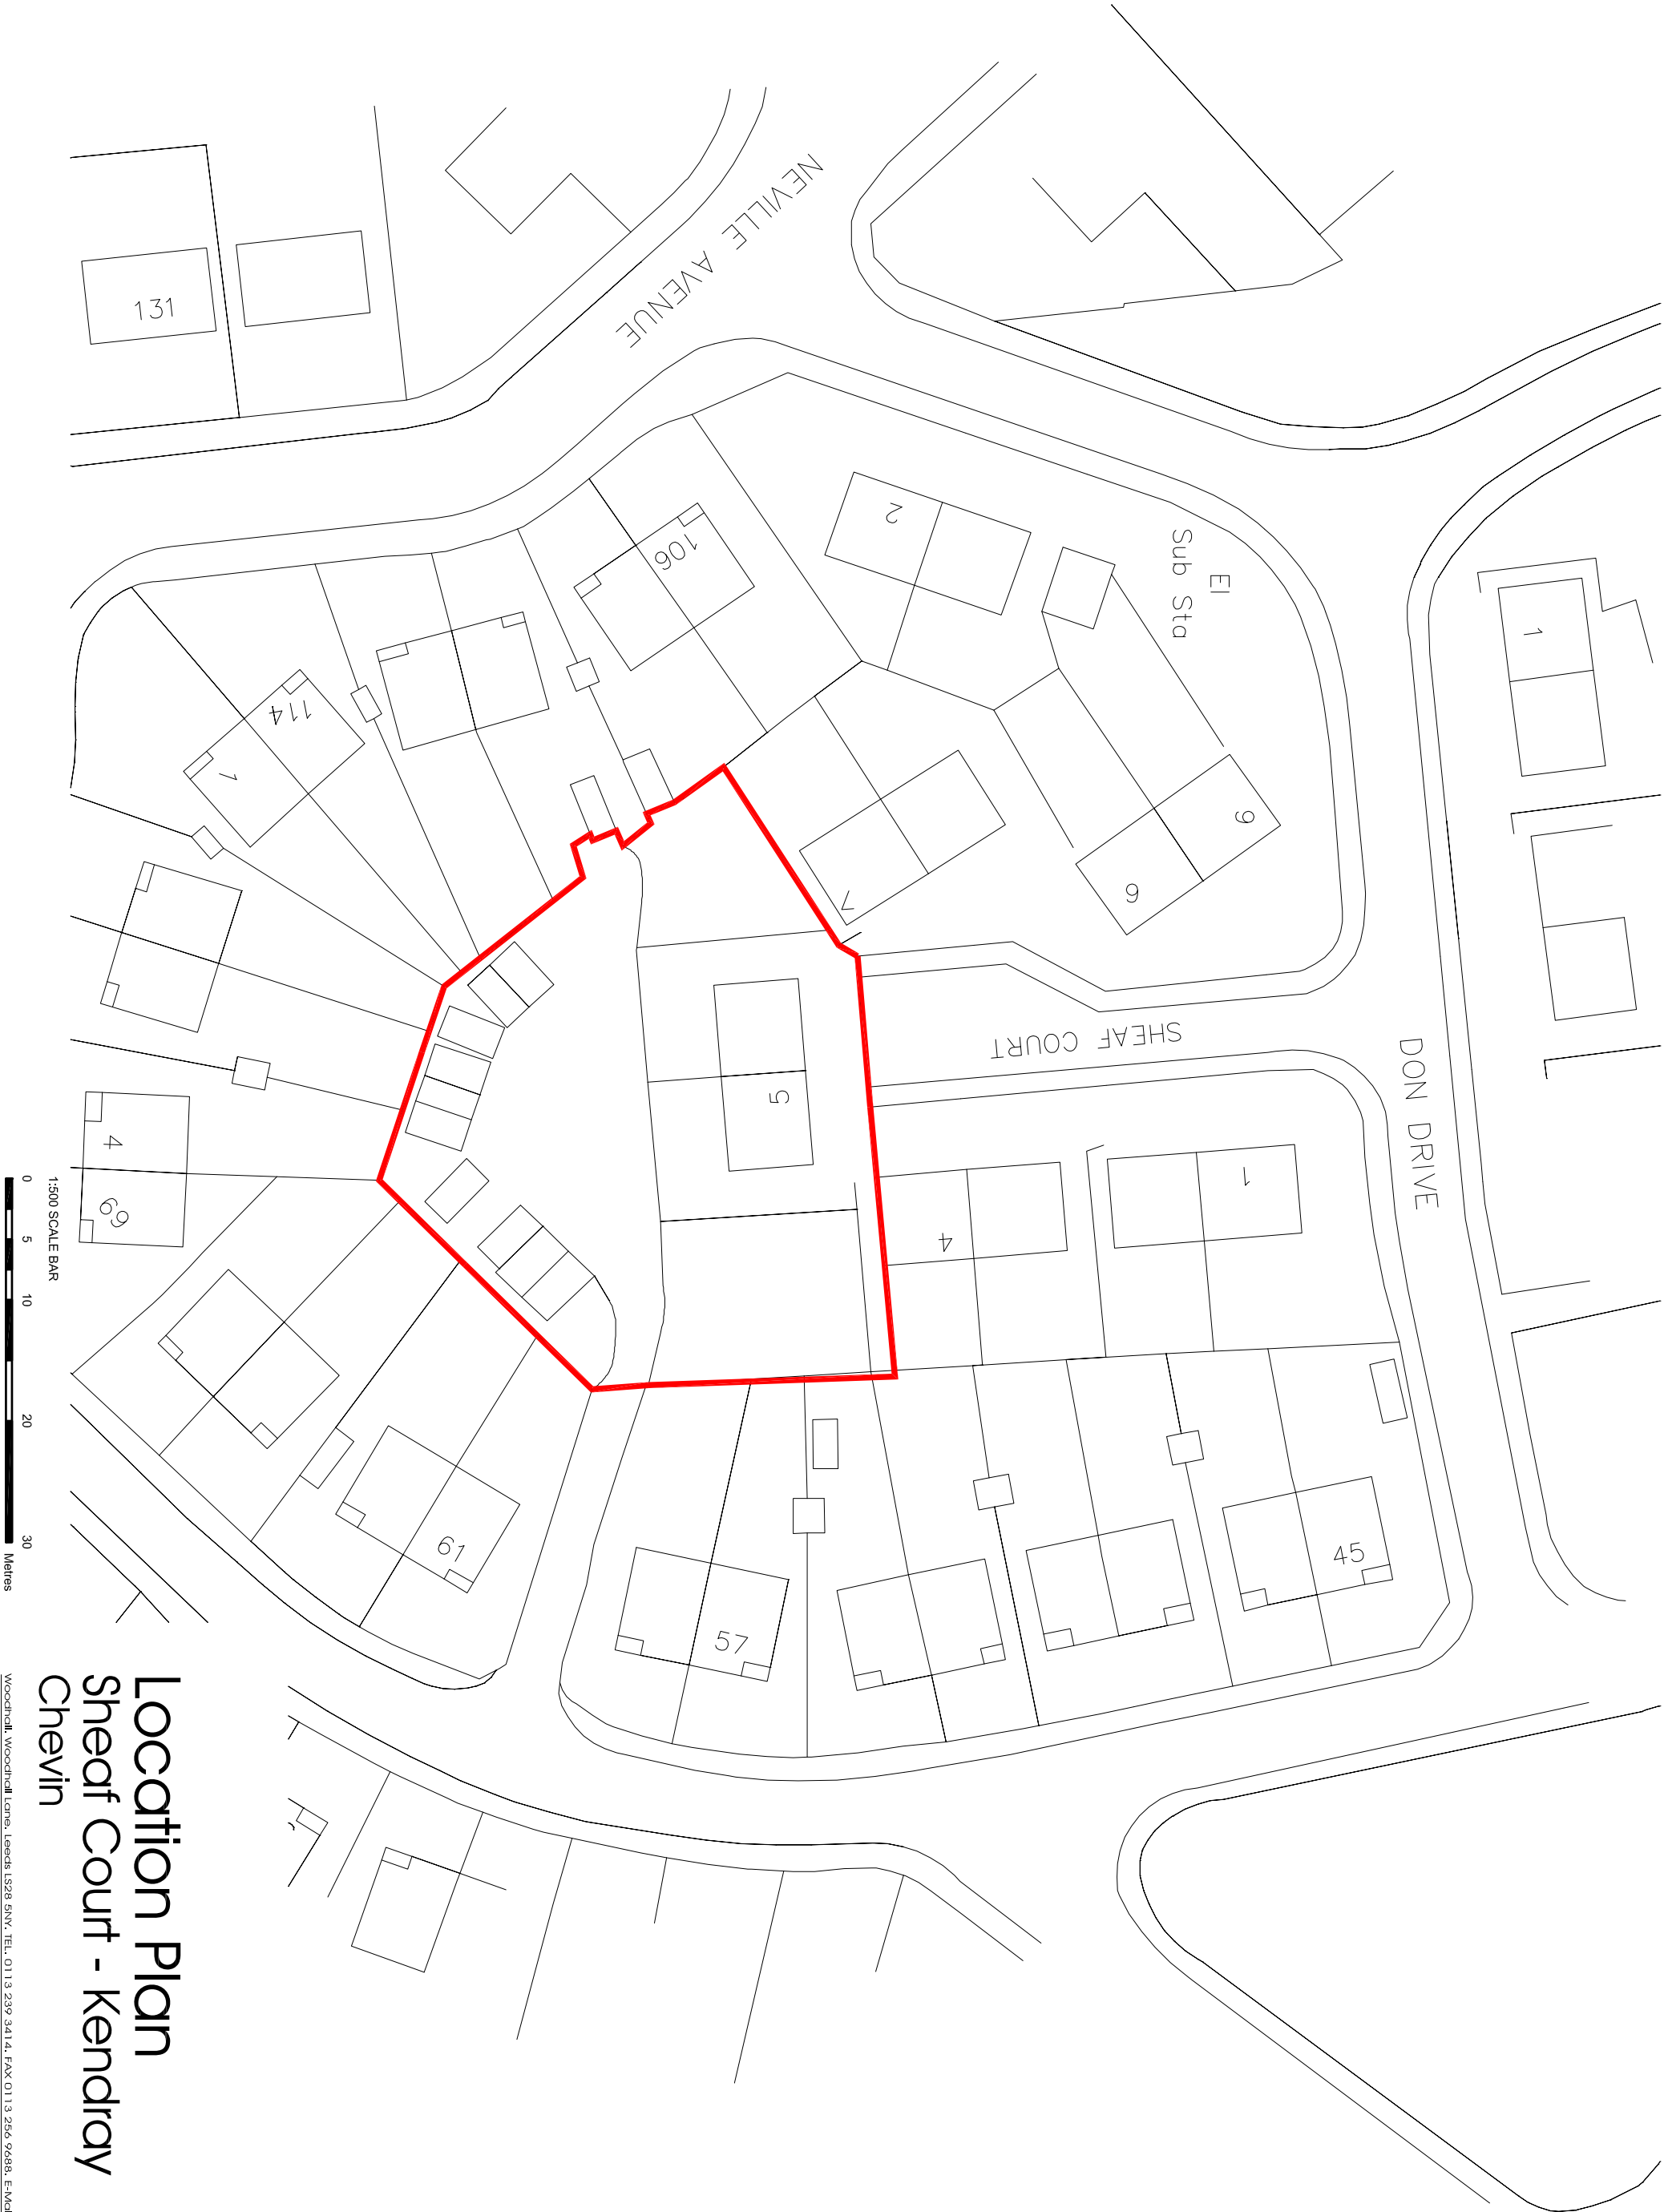

Location Plan


Sheaf Court - Kendray Chevin

Woodnall, Woodnall Lane, Leeds LS28 5NY, TEL: 0113 239 3414, FAX 0113 256 9688, E-Mail: architects@acanthuswsm.com



Scale 1:500 @ G3
Date 02.12.08
Drawn TS
Dwg No 1218.110.010

drawing status
approval
construction
preliminary
record
Information
comment
tender

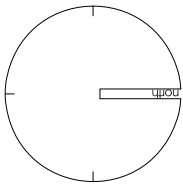

© Acanthus WSM Architects
The general contractor is responsible for the verification of all dimensions on site and the architect is to be informed of any discrepancy.
The status of information contained in a computer copy of this drawing shall be limited to that conveyed by the paper copy.
Revisions: