


Rear Proposed

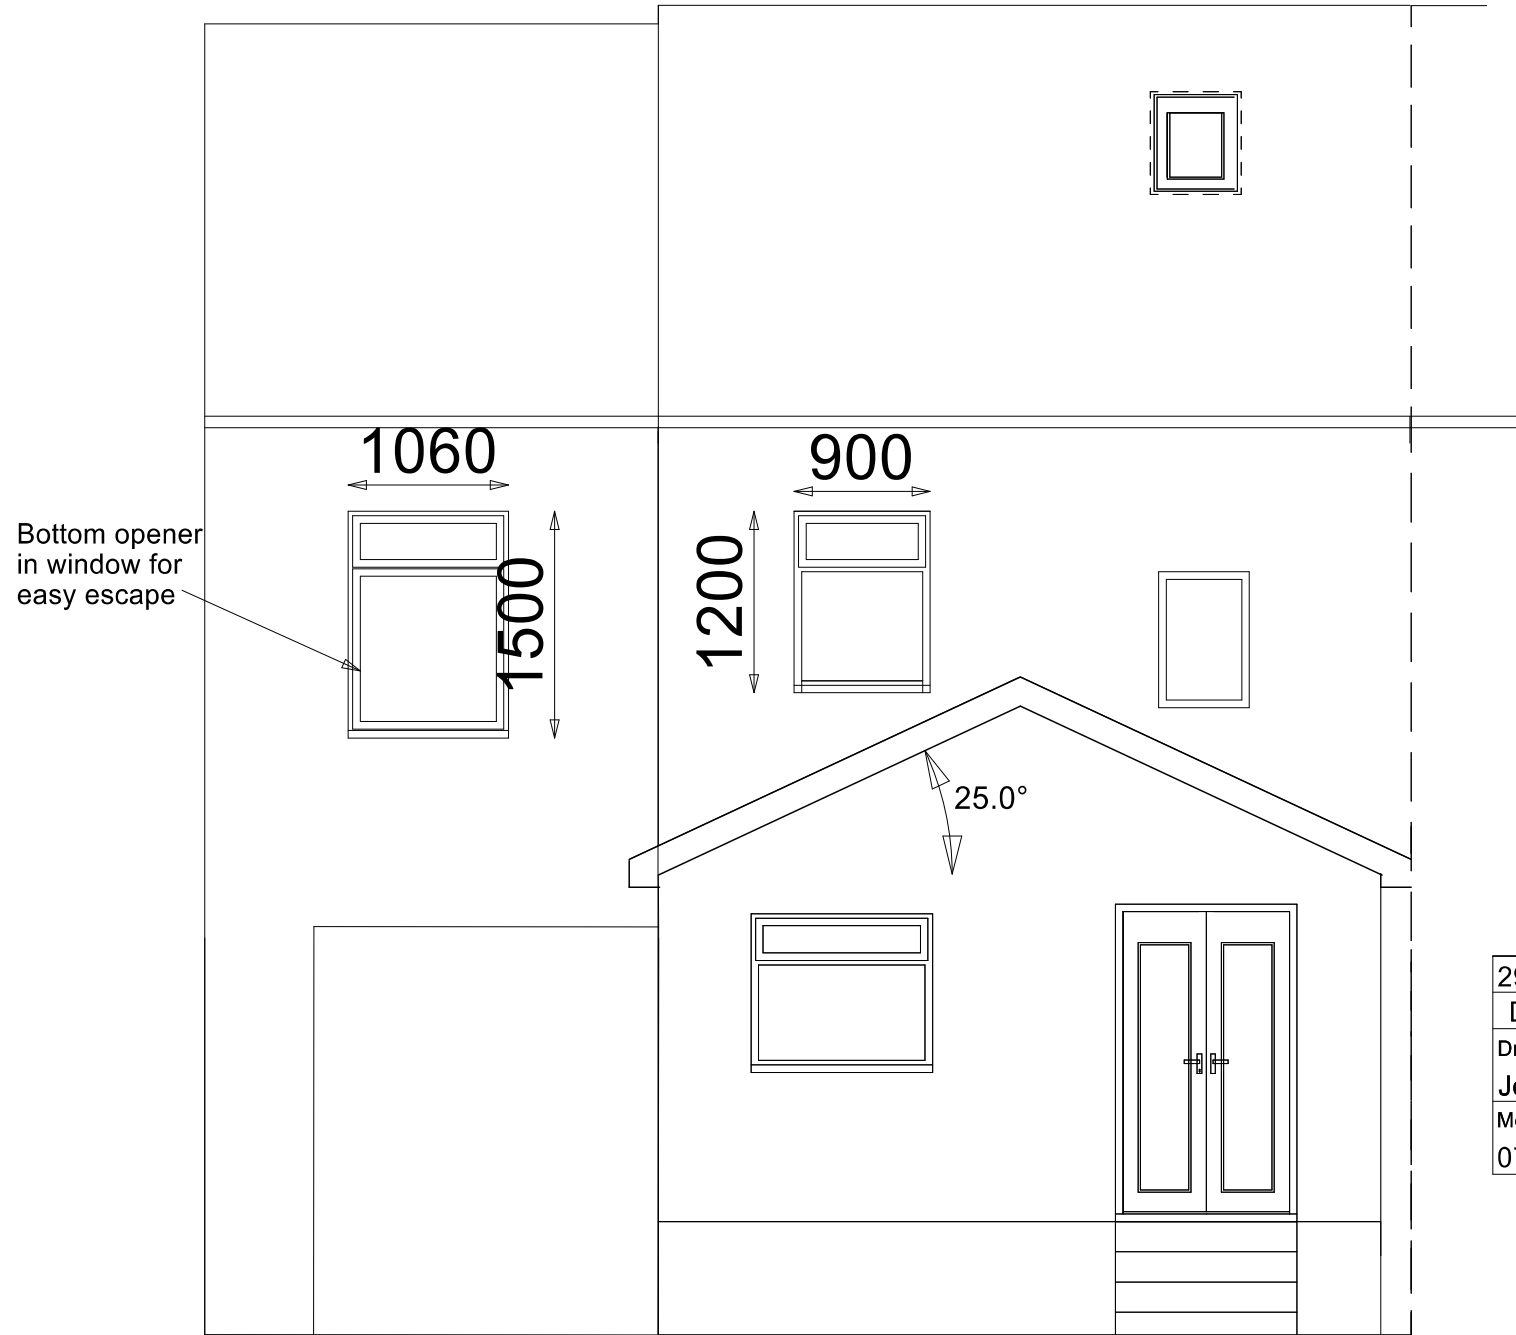

29C Pitt lane	
Darfield	S73 8AS
Drawn By:	Amended
John Breslin	21/11/2016
Mobile:	Scale
07947 258041	1 - 50