



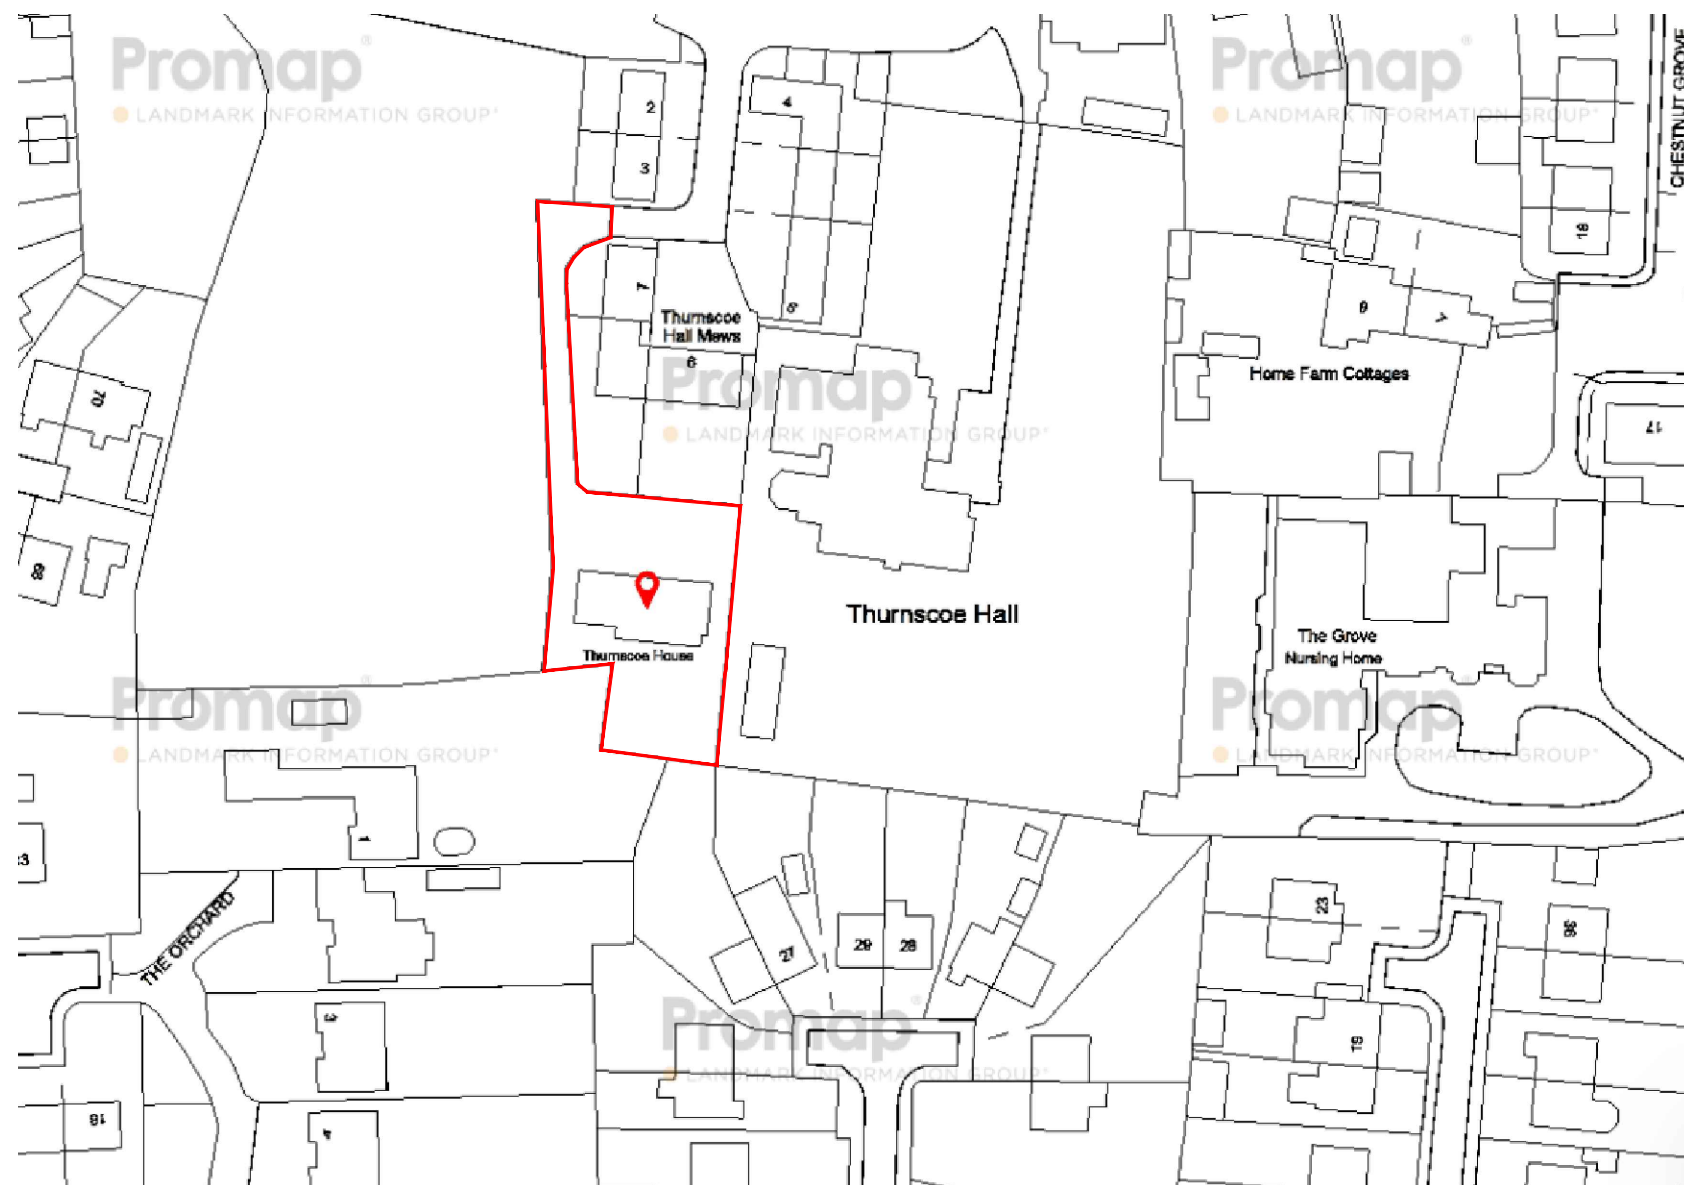

DATE	REVISIONS	BY
------	-----------	----

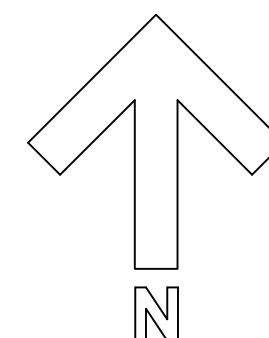

DRAWN	AN	CHECKED	DATE	March 202
-------	----	---------	------	-----------

DRG. No.	07	REV.
----------	----	------

SCALE:	1:1000@A3
--------	-----------

Location Plan

10 Thurnscoe Hall Mews Thurnscoe Rotherham
--