
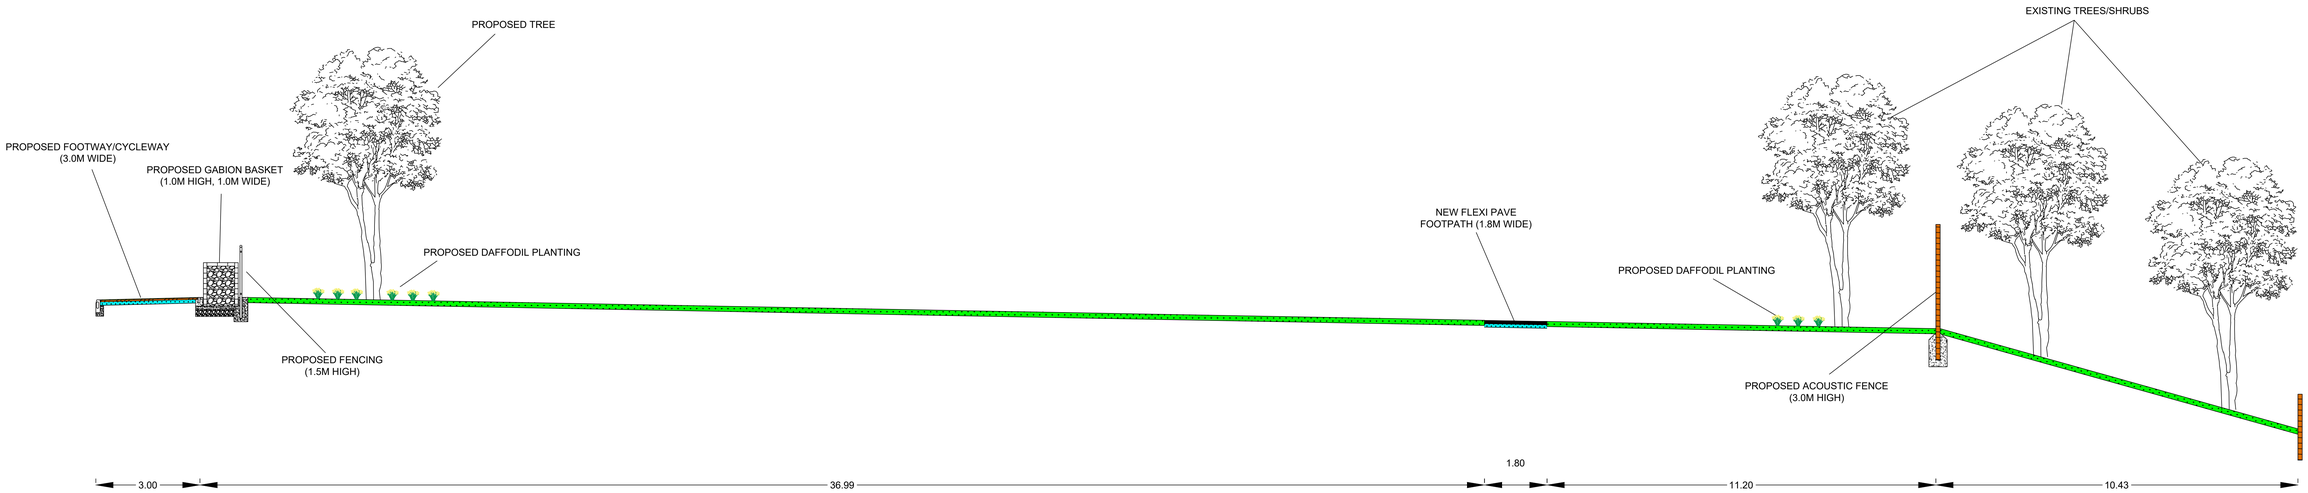


SECTION D-D

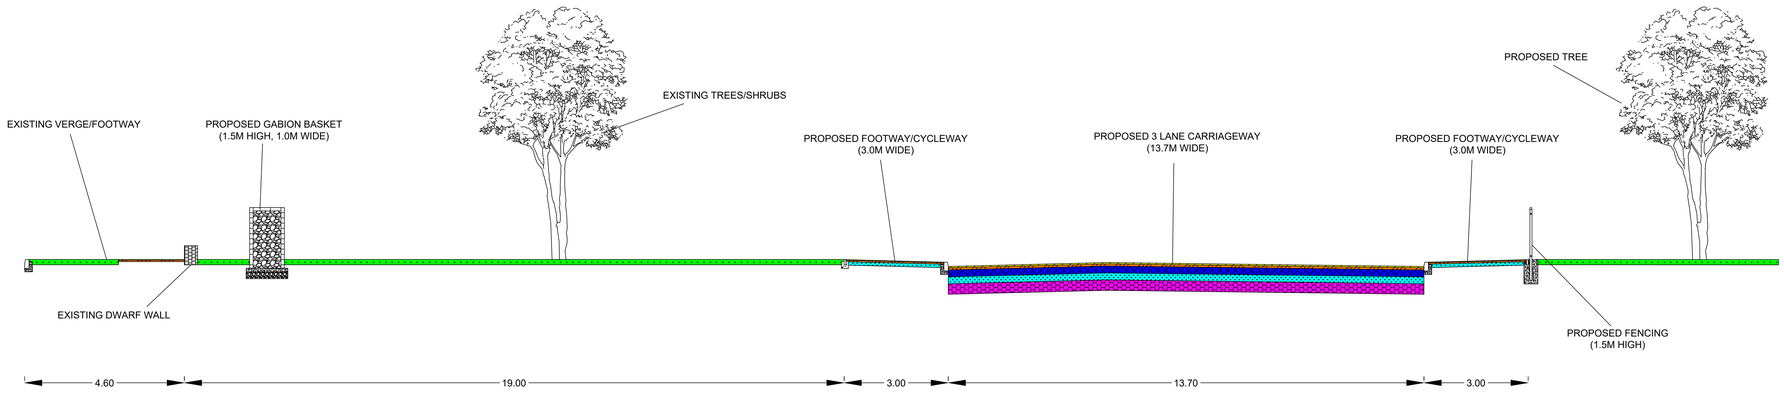

SECTION E-E

Key

- Surface Course and regulating
- Binder Course and regulating
- Base Course and regulating
- Type 1 Sub-base
- Capping Layer (assumed)
- Topsoil (150mm thick unless stated)

REFER TO DWG HD/7122127/C/TS/3 FOR SECTION LOCATIONS

This map is reproduced from Ordnance Survey material with the permission of Ordnance Survey on behalf of the Controller of Her Majesty's Stationery Office © Crown copyright. Unauthorised reproduction infringes Crown copyright and may lead to prosecution or civil proceedings. 100022264 (2009).

Rev.	By	Amendments	Date

BARNSLEY
Metropolitan Borough Council

Project
A628 DODWORTH RD / BROADWAY
JUNCTION IMPROVEMENT

Drawing title
TYPICAL SECTIONS
D-D, E-E

Scale	Drawn	Checked	Date
NTS			SEPT 2019

Drawing No.	Revision	File
HD/7122127/C/TS/2		

David Shepherd Service Director Place Directorate
Regeneration & Culture (Business Unit 4)
P.O. Box 609, Barnsley.
S70 9FH
Tel. (01226) 770770 Fax. (01226) 772222