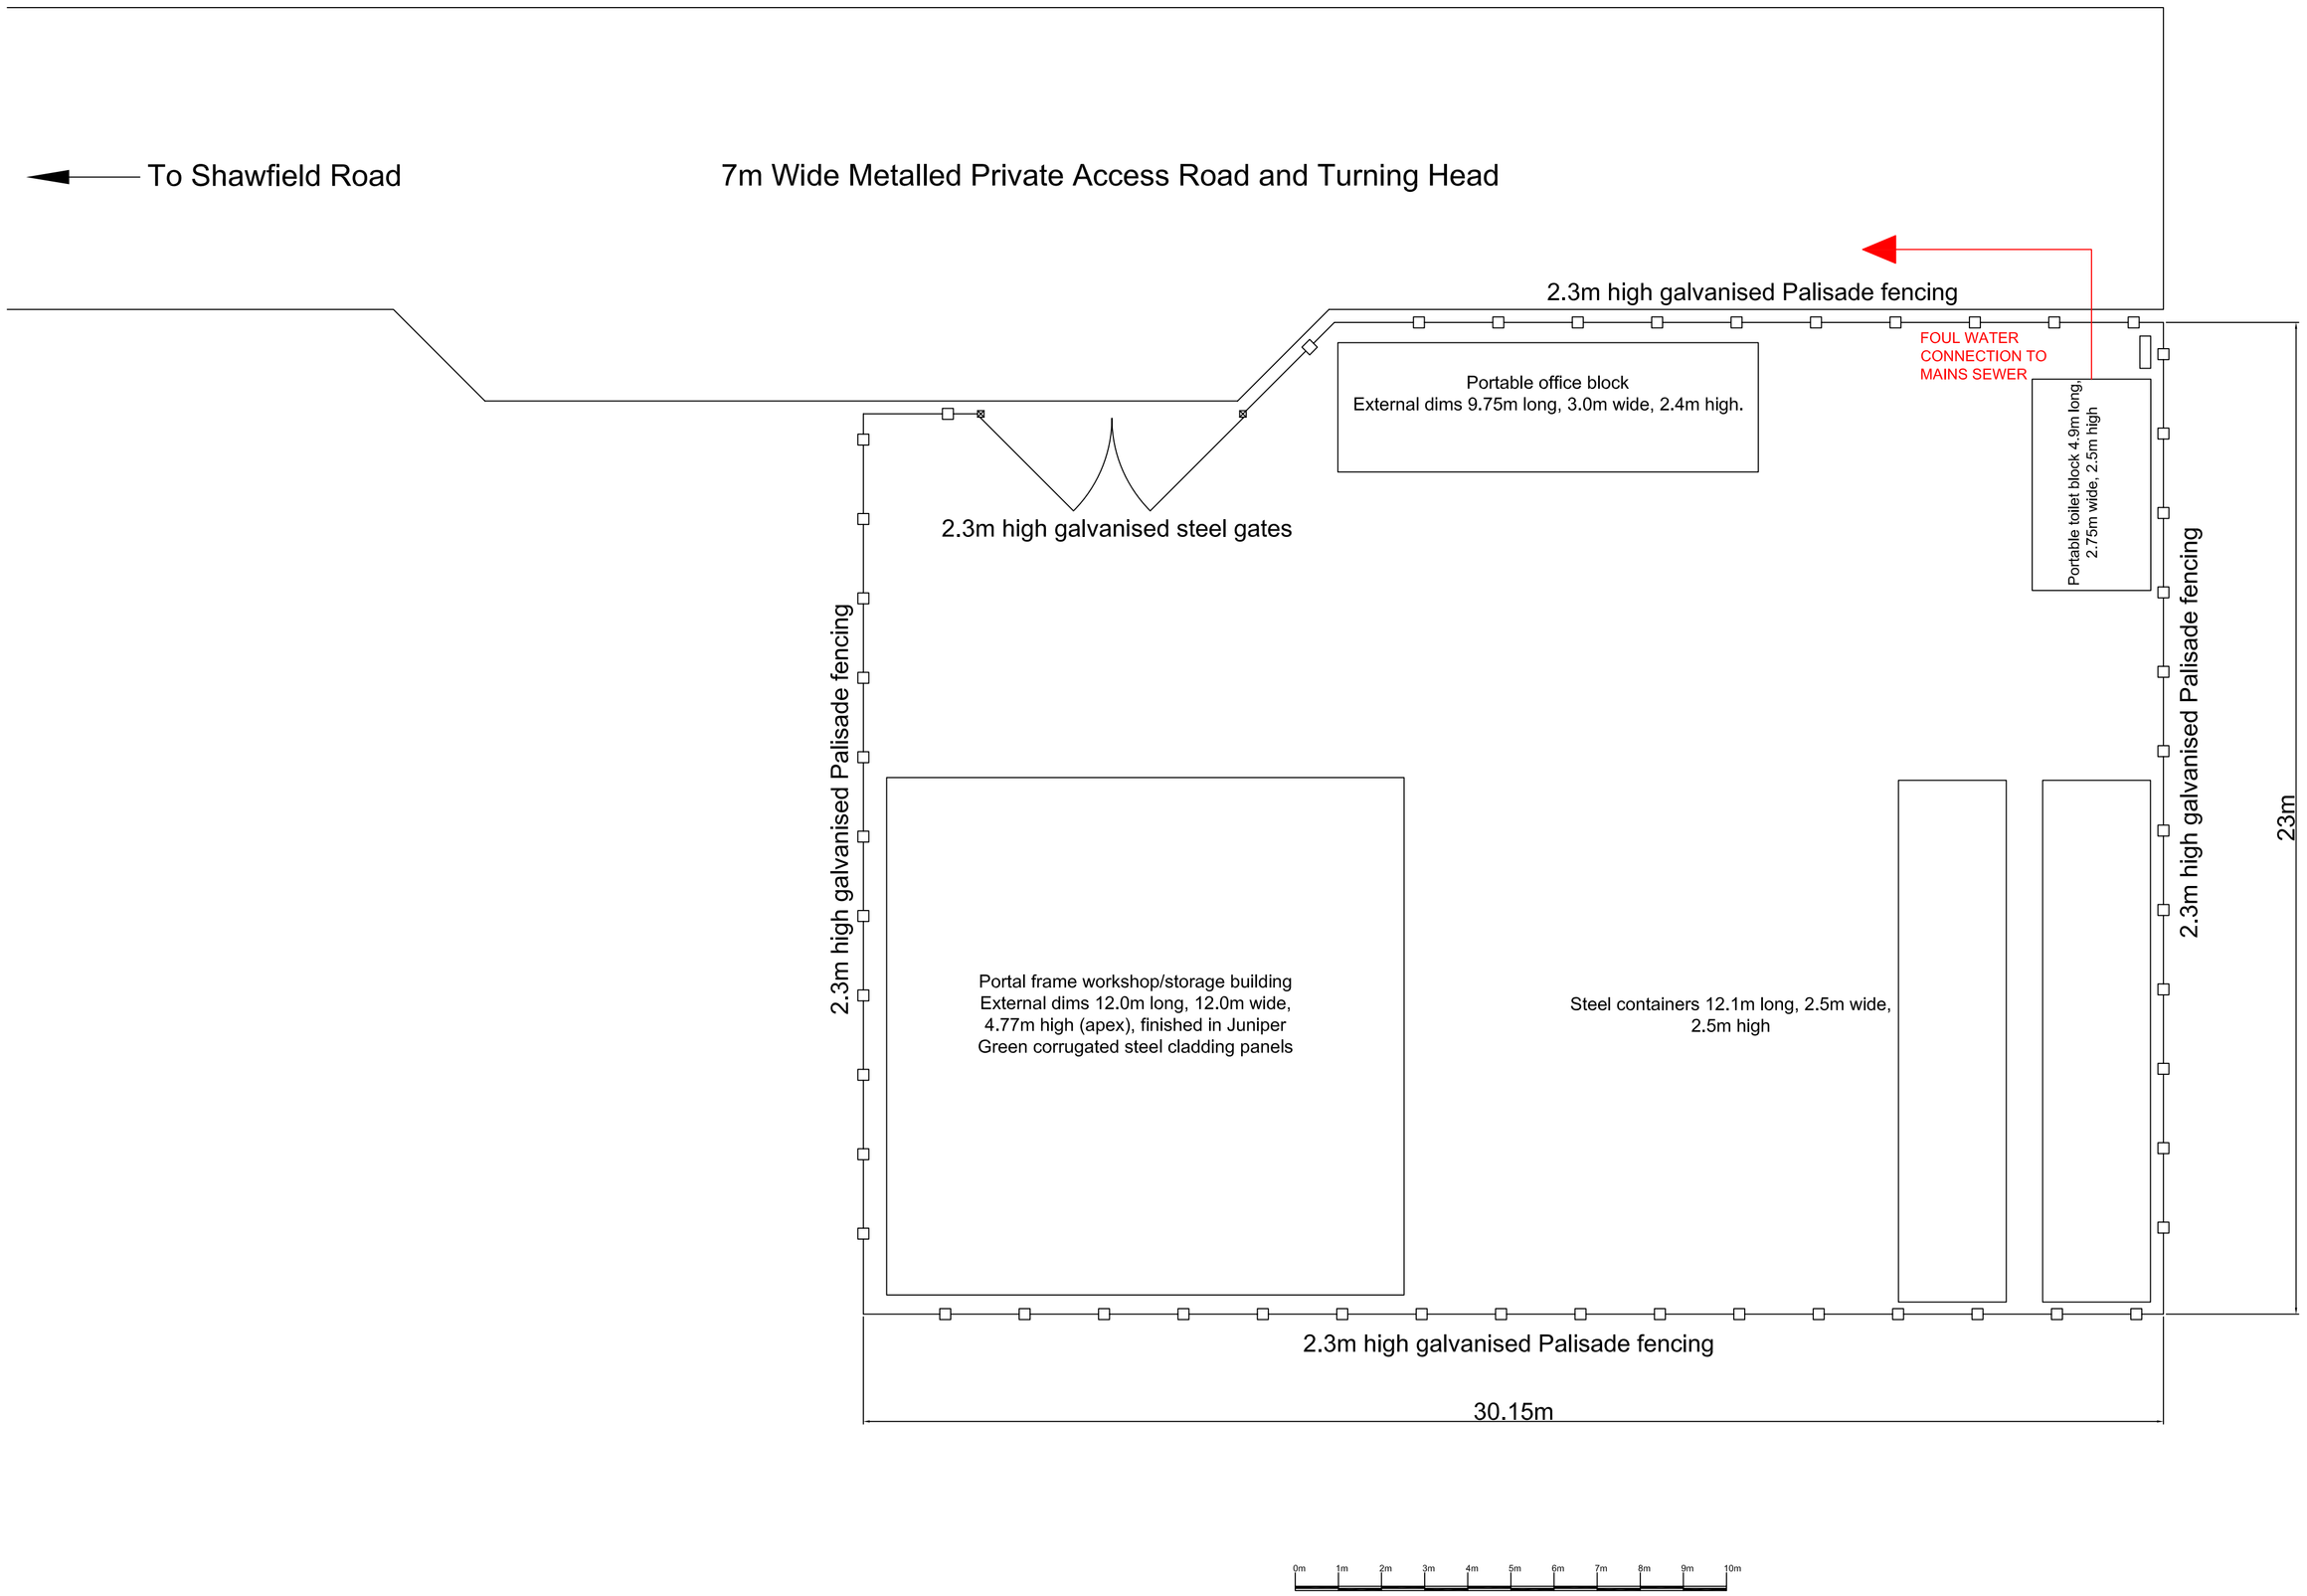

GENERAL NOTES

THESE PLANS MUST NOT BE ACTED UPON UNTIL THEY HAVE BEEN APPROVED BOTH UNDER THE TOWN & COUNTRY PLANNING ACT 1990 AND IN ACCORDANCE WITH CLAUSE 14 AND 12 [2] (b) OF THE BUILDING REGULATIONS 2000 AND ANY SUBSEQUENT AMENDMENTS. SHOULD THE OWNER AND/OR CONTRACTOR COMMENCE WORK WITHOUT THE ABOVE APPROVALS THEY DO SO AT THEIR OWN RISK.

CONTRACTOR OR PERSON UNDERTAKING THE CONSTRUCTION TO CHECK ALL DIMENSIONS ON SITE BEFORE COMMENCEMENT OF ANY WORKS. ANY ANOMALIES MUST BE REPORTED.

DO NOT SCALE FROM DRAWINGS, FIGURED DIMENSIONS ONLY TO BE USED

NOTE: This drawing may not be copied, lent, used by a third party or reproduced in whole or in part without the express written permission of Anthony T Ward, Architectural Services

PARTY WALL ACT 1996:- It is the responsibility of the owner to make neighbours aware of this proposal

DIMENSIONS:- All dimensions are shown in millimetres except where stated otherwise

MATERIALS:- All materials to match existing.

PRECEDENCE:- If in doubt, the text takes precedence over the drawing

Rev	Date	Details	By

Do not scale this drawing. All dimensions to be checked on site.

Address

Compound 5, Plots 2 - 6
Shawfield Road
Carlton Industrial Estate
Barnsley S71 3HS

Title

PROPOSED SITE LAYOUT

Client

D-Grease UK Ltd

Agent

Anthony T Ward
Architectural Services

9 Wellcroft Mews, Worsbrough Village, Barnsley, S70 5LR

Tel: 07980 865432

e-mail: anthony.t.ward@btinternet.com

drawn	checked	drawing no.	rev.
ATW		47/10/P/Layout	
scales 1/100	date 4th July 2010		

ORIGINAL PAPER SIZE A1