


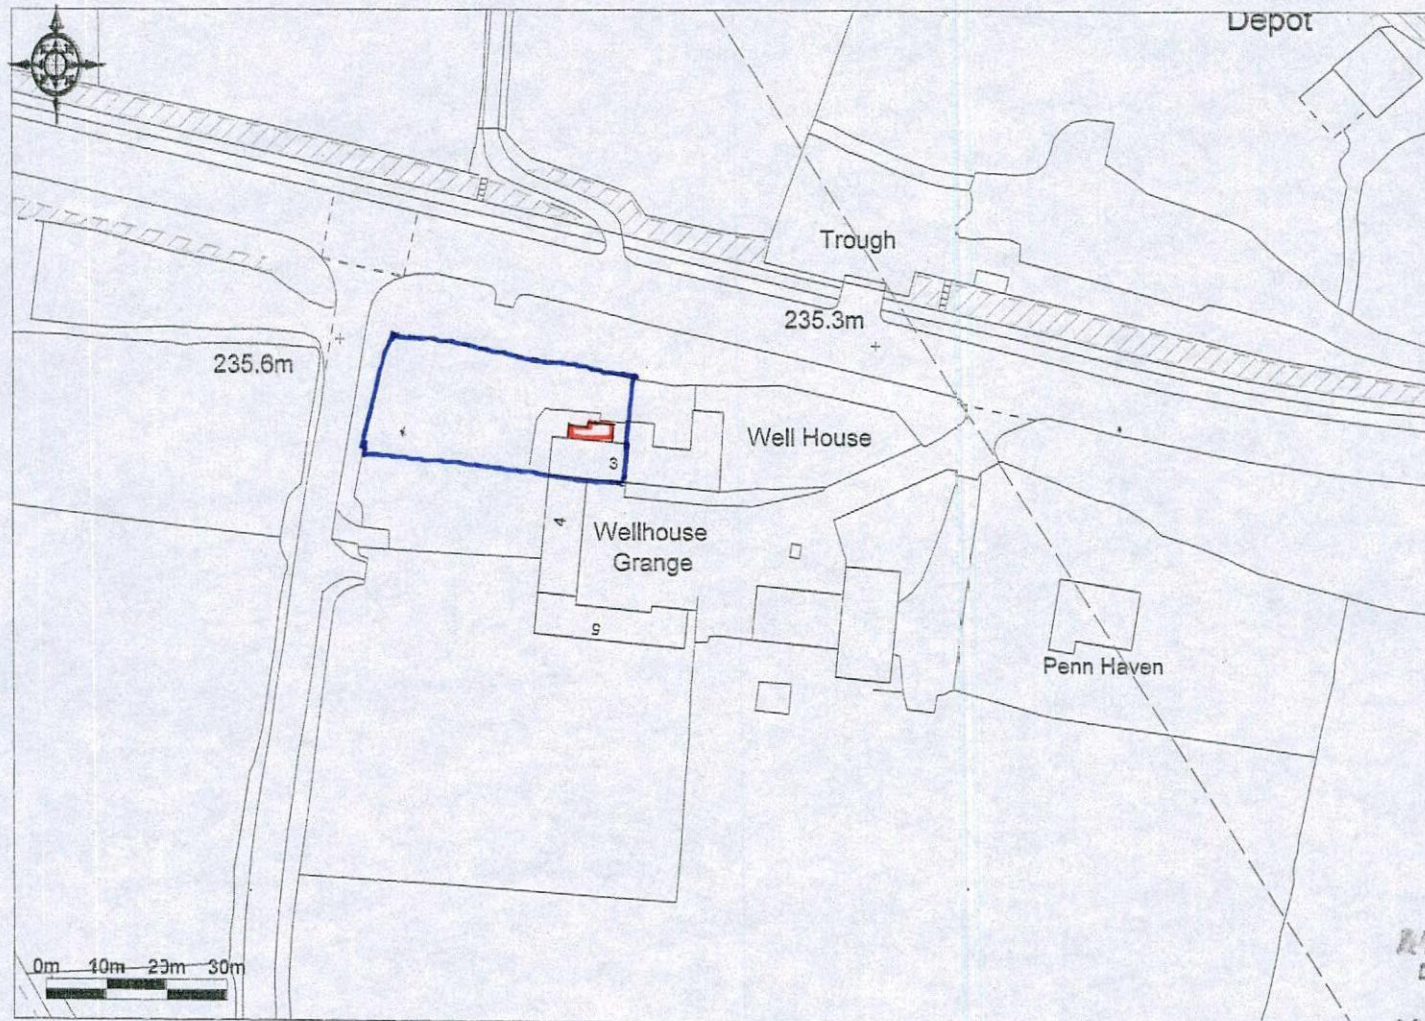

Ordnance Survey © Crown Copyright 2015. All rights reserved. Licence number 100022432. Plotted Scale - 1:1250

Promap®

MICHAEL A CLYNGE
 Dip. Arch. Dip. T. P. A.R.I.B.A.
 Architect & Town Planner
 14 Huddersfield Road, Inghirchworth
 Sirefield S36 7GF Tel: 01223 78630

REAR EXTENSION 3 WELLHOUSE GRANGE - SITE LOCATION 1:1250 DRG A3