
	Luminaire A
Supplier	Arc
Type	SJ6 90V~305V
Lamp(s)	Lumileds Luxeon M-V 700mA 500 0K
Lamp Flux (klm)	5.66
Maintenance Factor	0.80
No. in Project	12

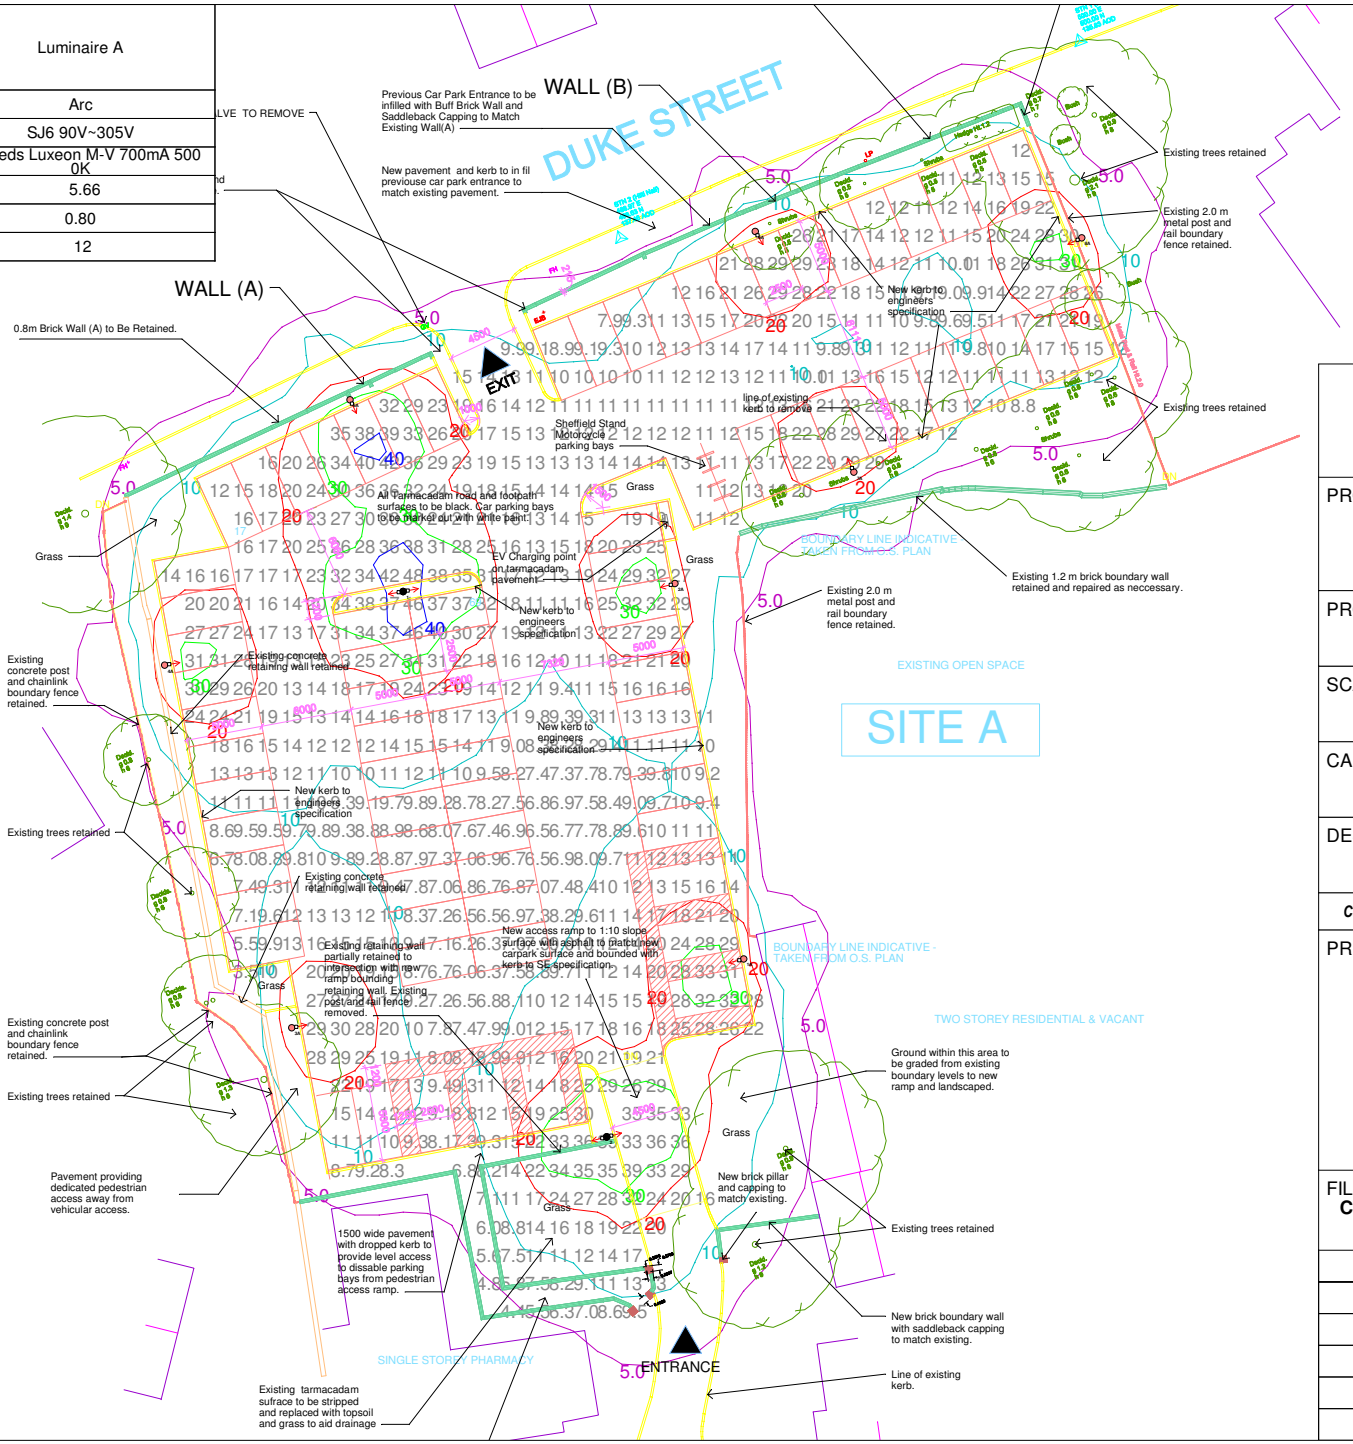

6066132314

Lighting & Signs

PROJECT NAME:
Resilienti

PROJECT No:

SCALE:
1:500

DATE:
8 September 2015

CALCULATION:
Horizontal Illuminance (lux)

DESIGNER:
MIR

Car Park Lighting to EN13201 CE3 15 Lux Average 0.4 Uniformity

PREPARED BY:

Lighting & Signs Limited
Central Works
Scott Street
Hull
HU2 8AP
Telephone 01482 505400
e-mail: info@ls-ltd.co.uk
website: www.lightingandsigns.co.uk

FILE NAME
C:\Users\Mark Roe\Desktop\Tenders\Resilienti Developments\resilienti site a.rtma

Results Grid 1	
Eav	16.49
Emin	3.50
Emax	48.26
Emin/Emax	0.07
Emin/Eav	0.21