
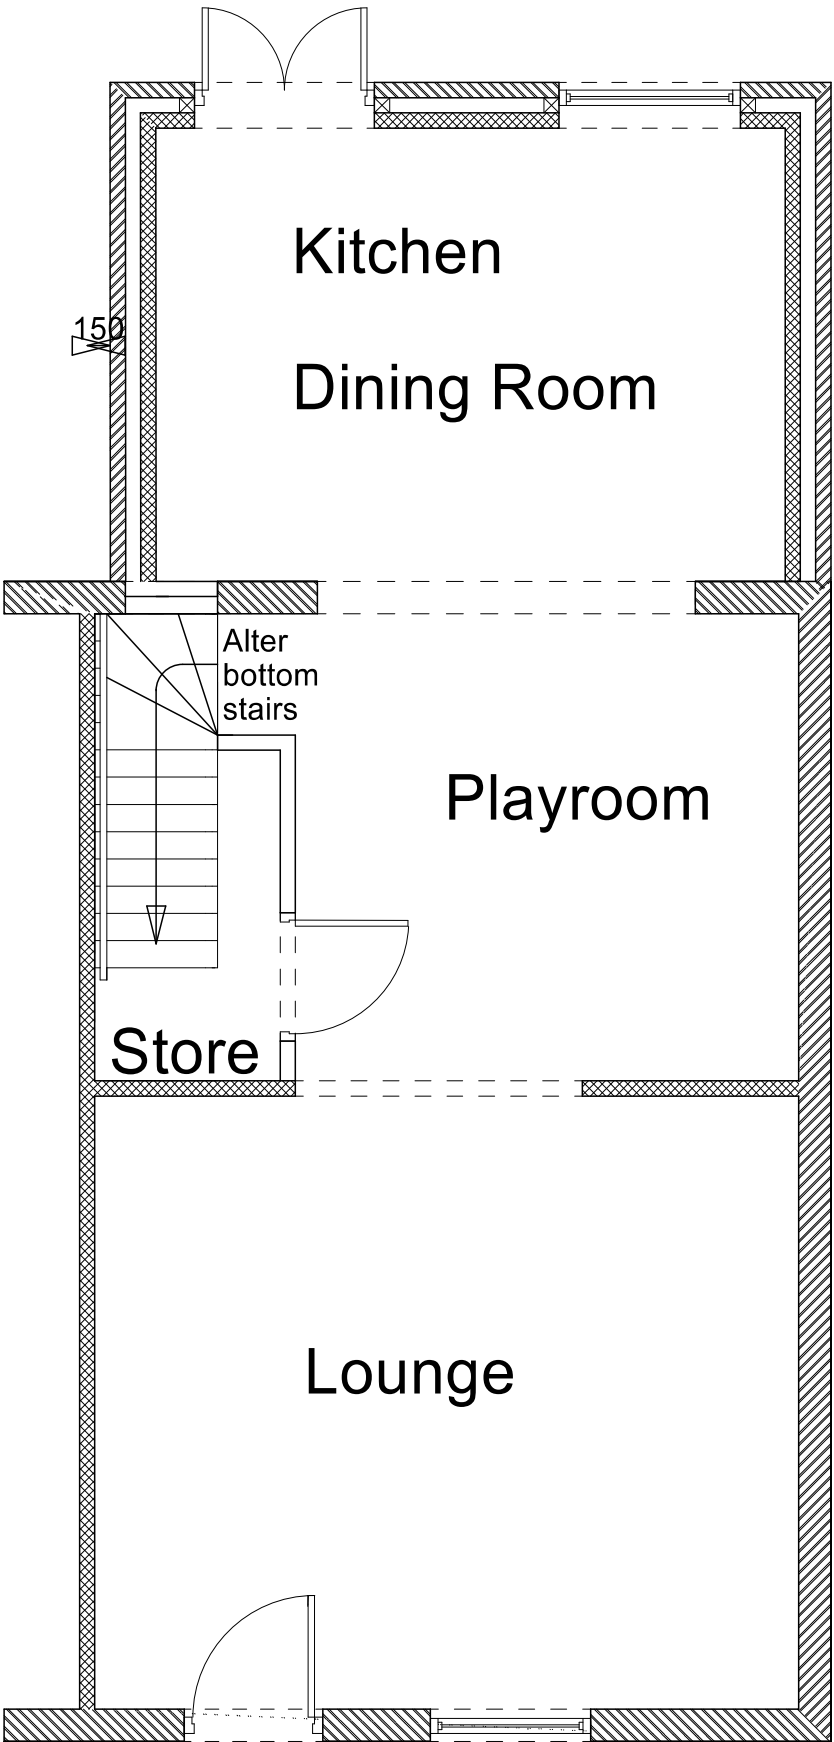


Ground Floor Existing

Amended

Ground Floor Proposed

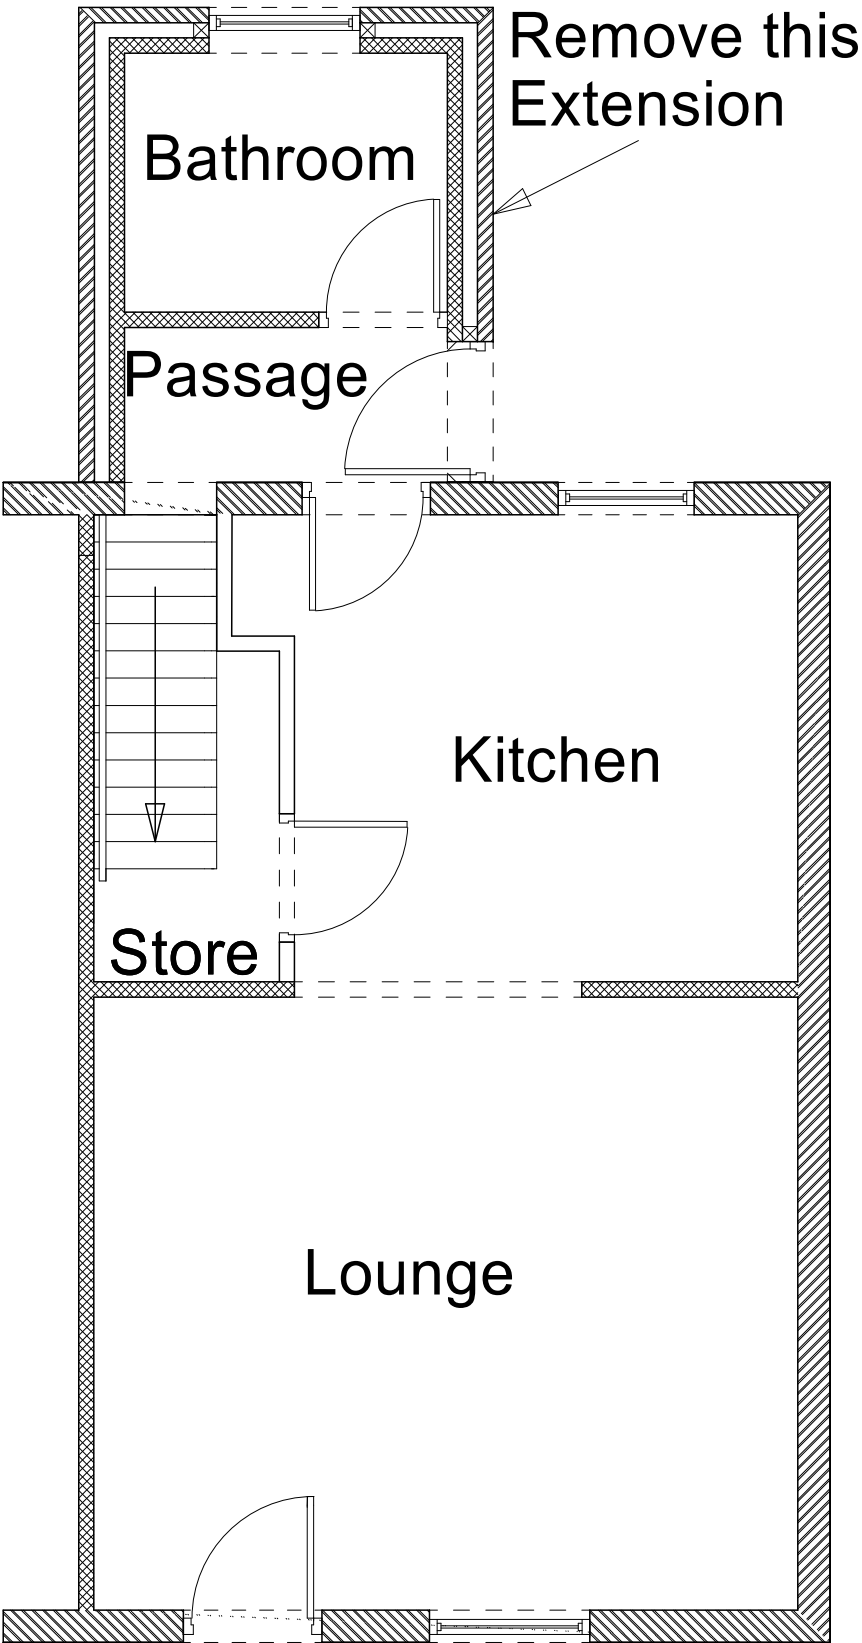

29C Pitt Street	
Darfield	S73 8AS
Drawn By:	Amende:
John Breslin	20/10/2016
Mobile:	Scale
07947 258041	1 - 50