


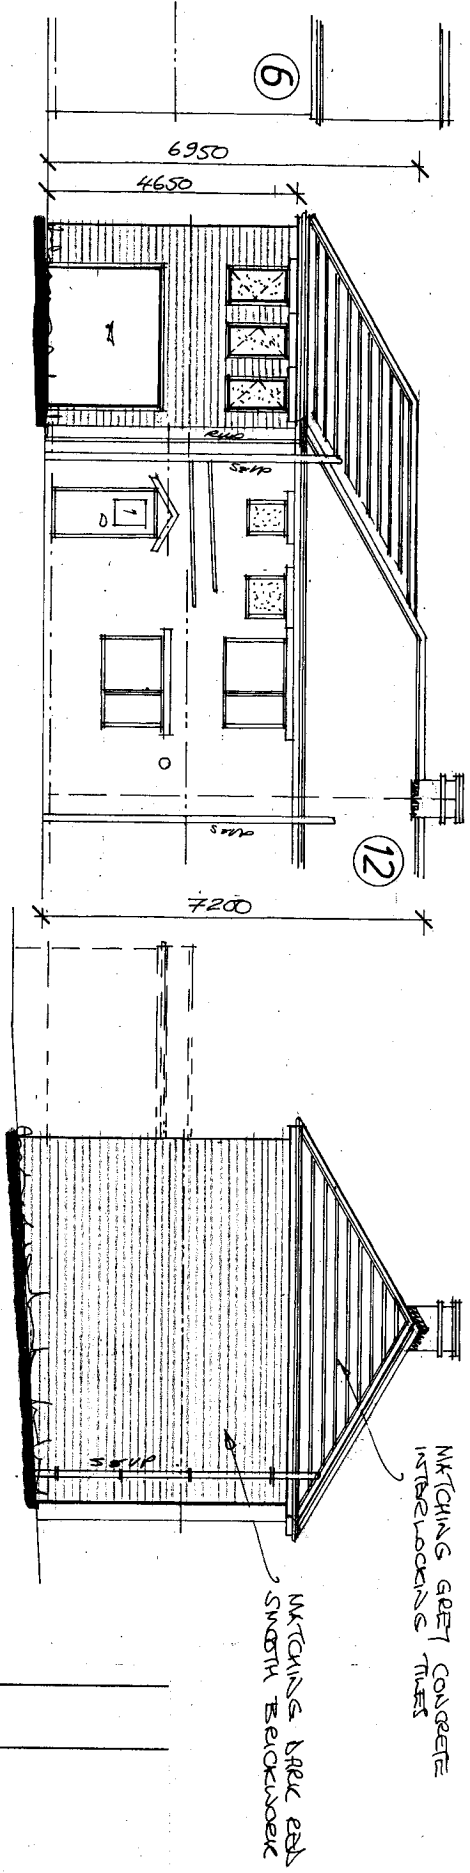

Front

Side

Rear

Rev	Notes	Date

Garry Greetham Associates
 Residential Design Consultant
 Westwood House
 18 Carr Lane
 Tankersley
 Barnsley S75 3BE
 Tel(01226)746573

Project 2 Storey Side Extension

Client Mr. & Mrs. M. Davies

Title Elevations as Proposed

Address 10 Fearnley Road,
 Hoyland,
 Barnsley, S74 0AU

Drawn by 999

Scale 1:100 © A3 DATE MAY 23

Drawing No 987-05 **REV**

Member of the Chartered Institute
 of Architectural Technologists