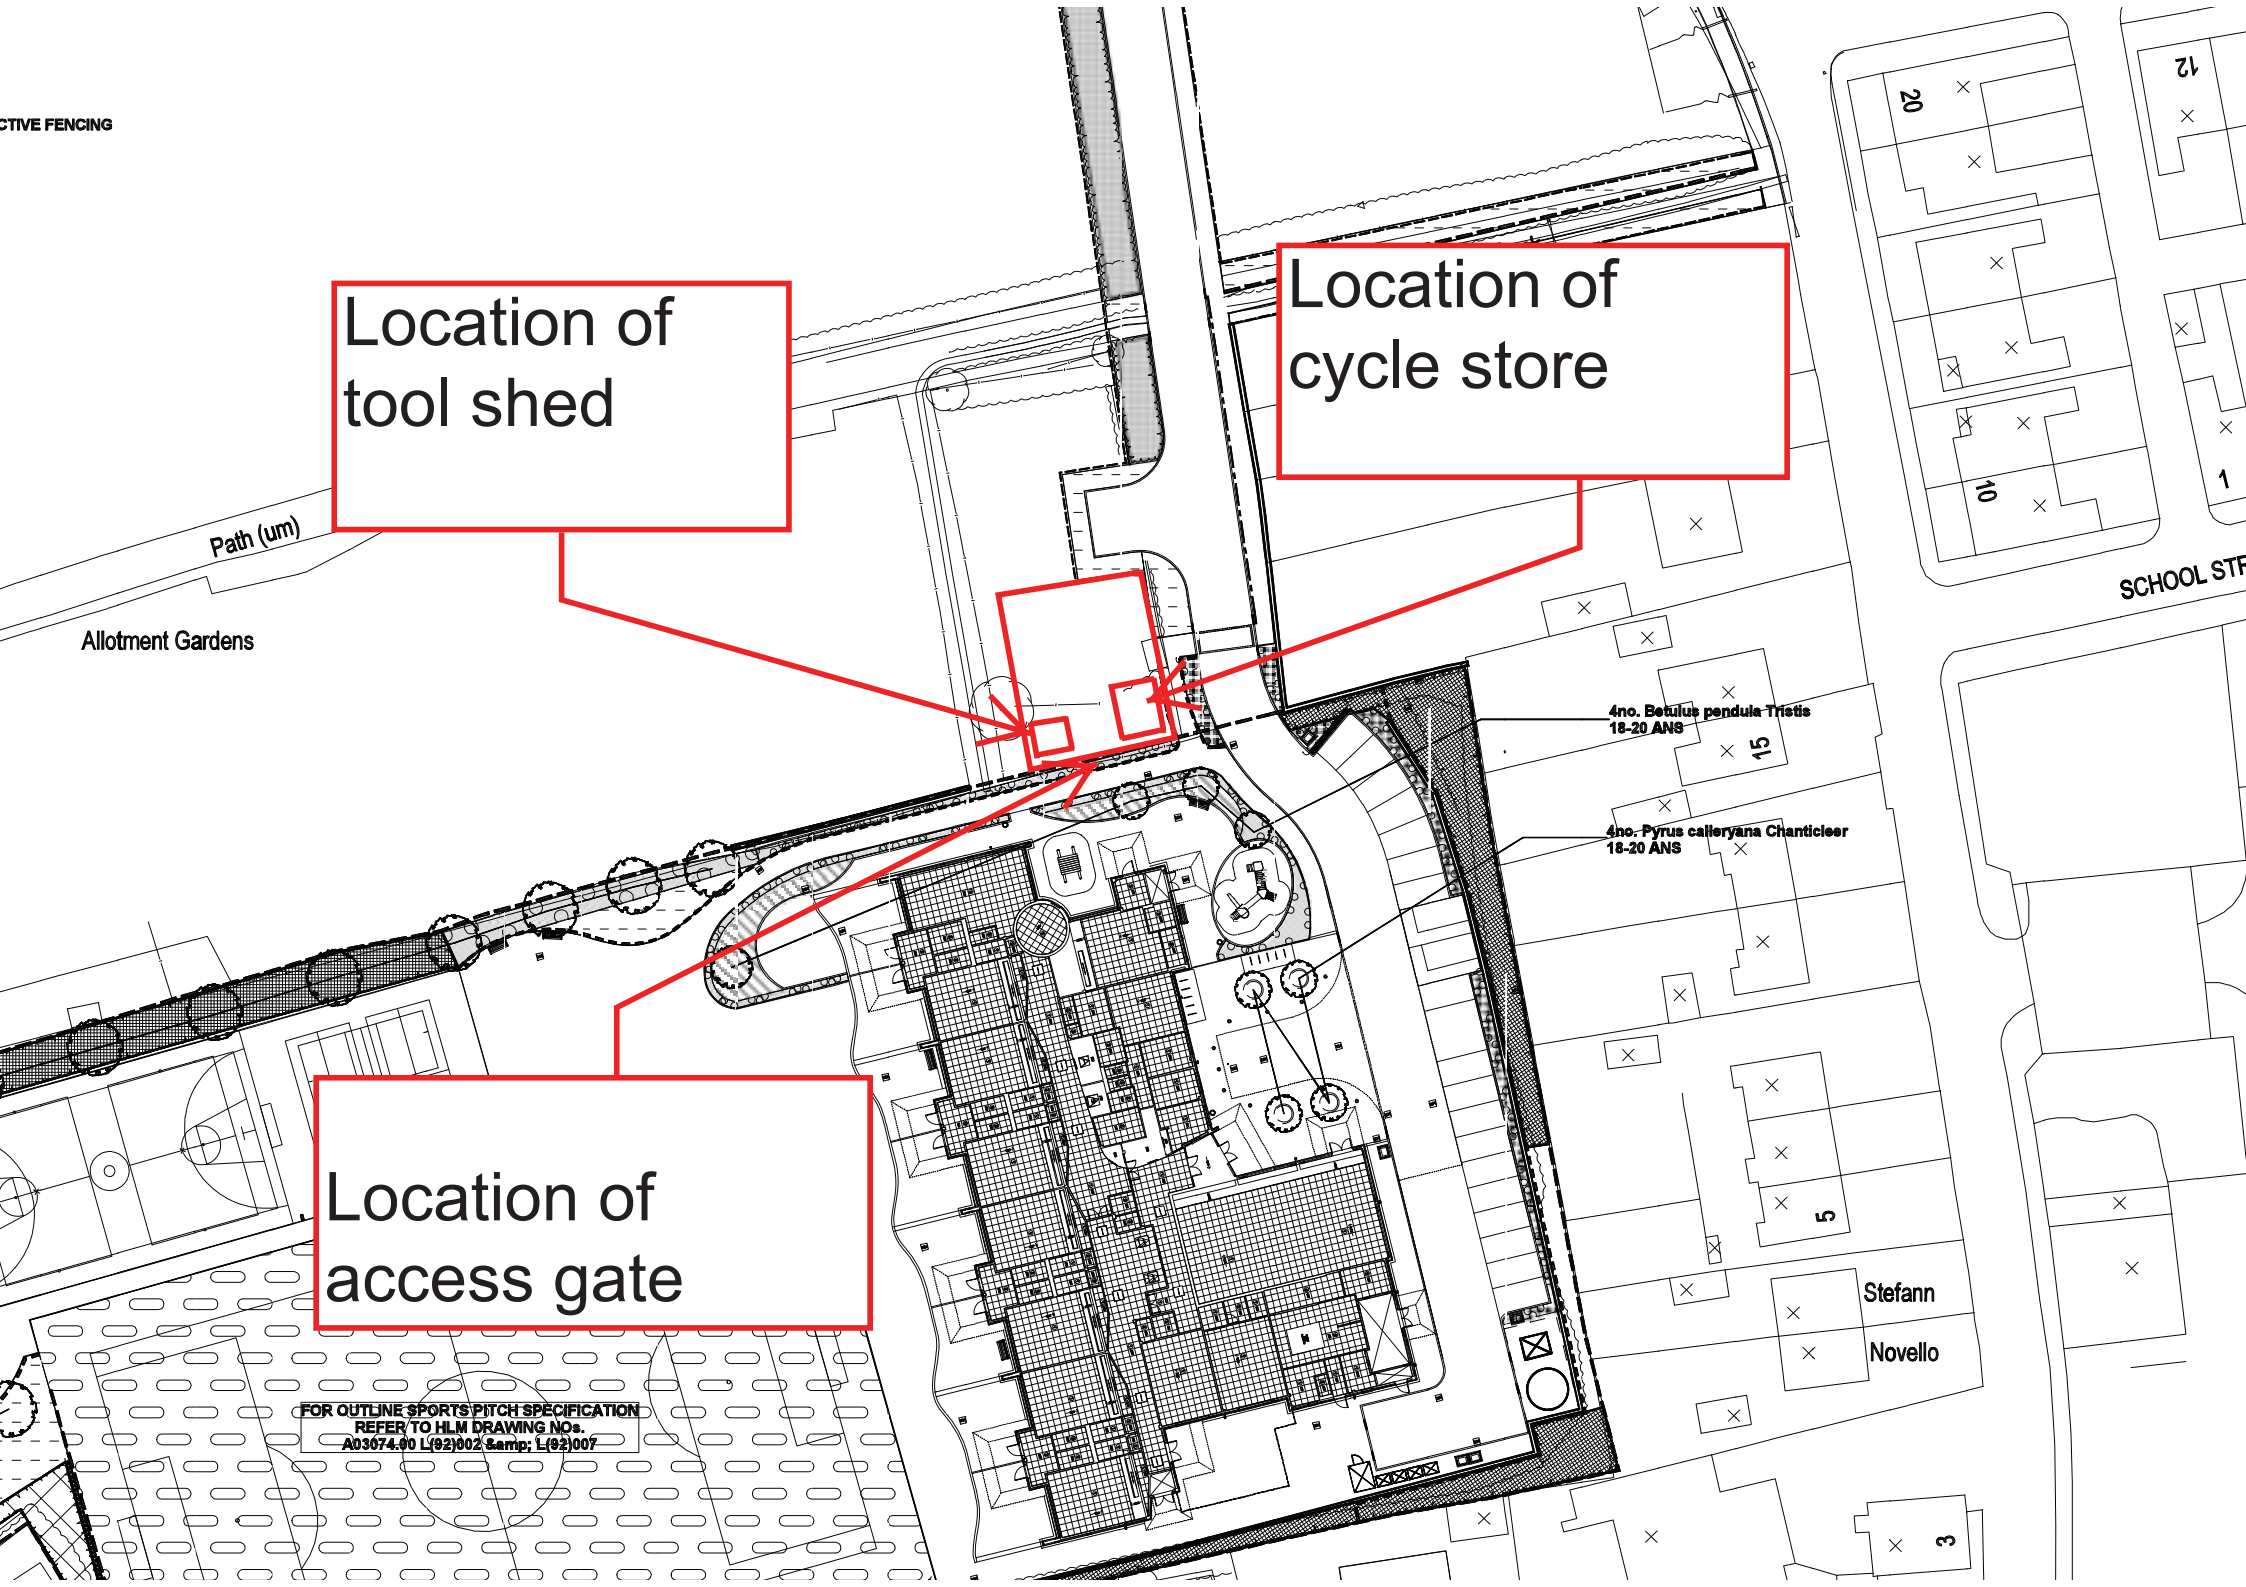

CTIVE FENCING
Location of tool shed
Location of cycle store
Location of access gate
Path (um)
Allotment Gardens
4no. Betulus pendula Tristis 18-20 ANS
4no. Pyrus calleryana Chanticleer 18-20 ANS
SCHOOL STR
Stefann
Novello
FOR OUTLINE SPORTS PITCH SPECIFICATION REFER TO HLM DRAWING NOs. A03074.00 L(92)002 & L(92)007