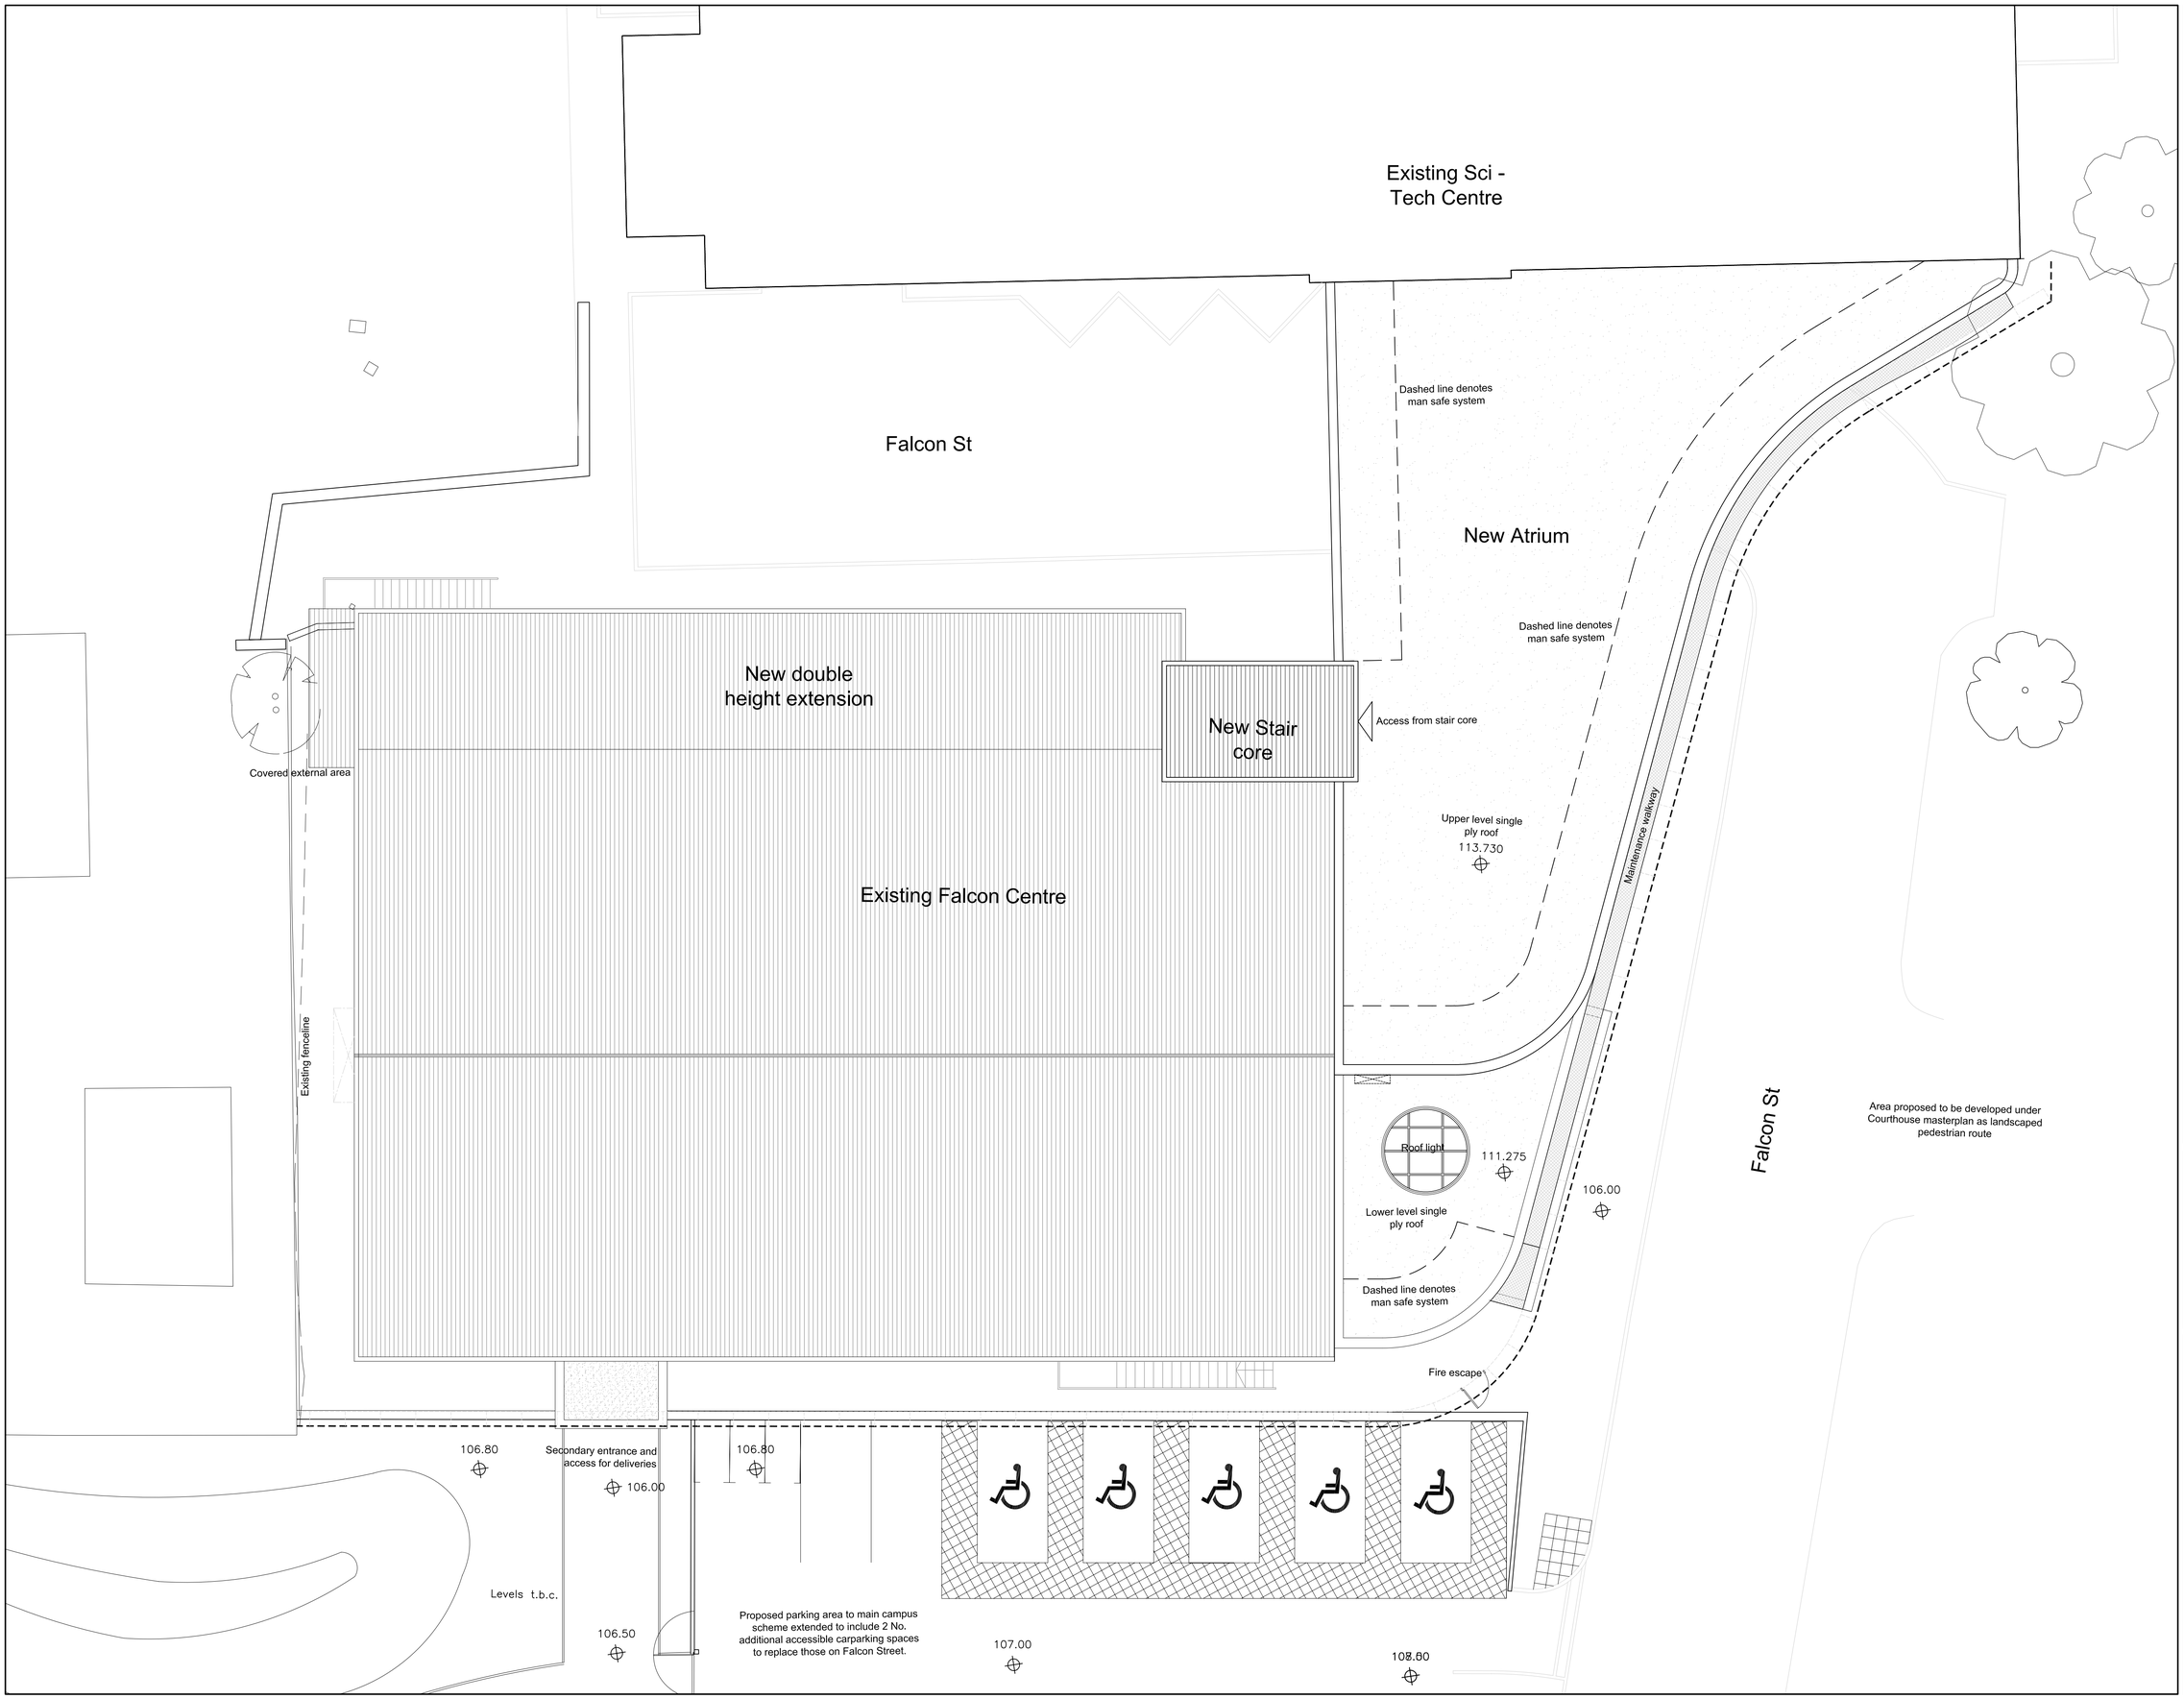


Do not scale from this drawing
The contractor is to check all dimensions on site and report any discrepancies to the architect
All rights described in chapter IV of the copyright, designs and patents act 1988 have been generally asserted

Planning Issue

A	19.11.10	Drawn: AL	Check: PP

Issued for Planning Approval

-	12.11.10	Drawn: AL	Check: PP

Initial Issue - Issued for tender

Fulcrum
2 Sidney Street
Sheffield S1 4RH
Telephone +44(0)1142761651
Facsimile +44(0)1142799191
Website www.jeffersonsheard.com

Jefferson
Sheard
Architects

Drawn AL | Check PP

Project
Barnsley College
Performing Arts (Falcon Centre)

Drawing
Proposed Roof Level GA

Scale	Date
1:100@A1	09.11.10

Ref.	Number	Rev.
0011	2102	A