

PROPOSED SIGNAGE



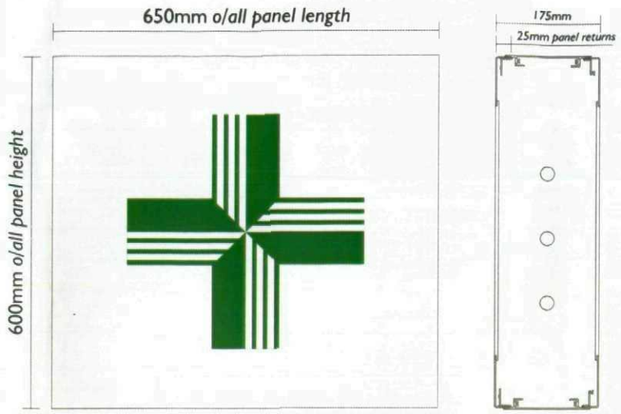

1 OFF INTERNALLY ILLUMINATED PROJECTING SIGN - *Scale 1:10*


*Extruded aluminium box with folded 14swg 2mm aluminium face panels with 25mm returns, powder coated white. Logo stencil cut and inlaid with opal acrylic with applied green (**Ref: Avery 4516TF**) vinyl detail. Internally illuminated via fluorescent tubes.*

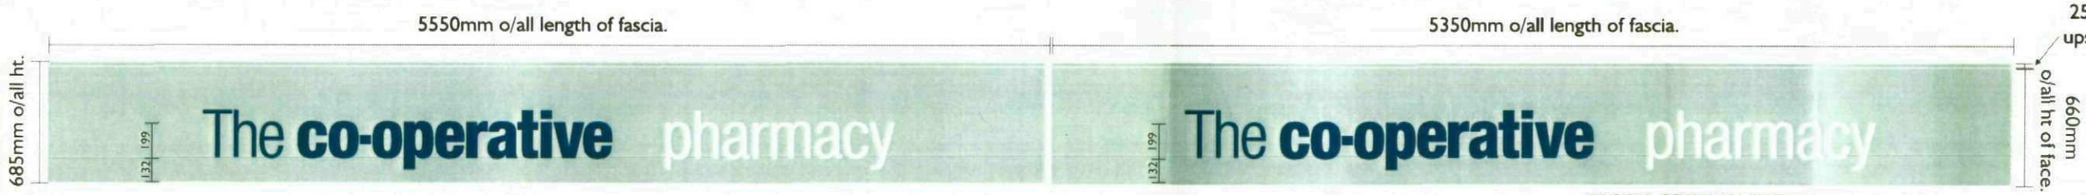

1 OFF PART INTERNALLY ILLUMINATED MITRED FASCIA SIGN WITH M3 LETTERS - *Scale 1:33*

*Folded aluminium panels with 80mm returns, powder coated green to match Pantone 564c with a semi **matt** finish. Face panel stencil cut and backed up with text '**co-operative**' letters being moulded from silver acrylic with silver edges and applied colbolt blue (**Ref: Ultramark 5750**) vinyl reduced faces showing 3mm silver keyline all fitted over opal acrylic on 12mm spacers, **giving** a halo effect.*
*All other text '**The**' (preceding '**co-operative**') to be stencil cut and step inlaid with 8mm opal 050 **acrylic** faced with colbolt blue (**Ref: Ultramark 5750**) vinyl and text '**pharmacy**' to be step inlaid with 8mm opal 050 acrylic. Internally **illuminated** via fluorescent tubes.*

FASCIA SECTION DETAIL
Scale NTS

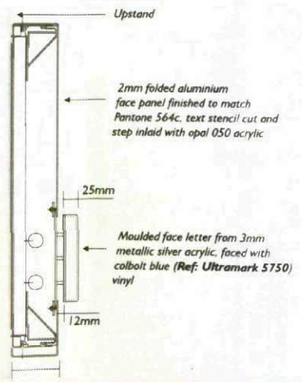

Drawing Information

Client:
Co-op Pharmacy
Address:
244 Barnsley Road, Cudworth, Barnsley, S72 8SS

Drawing Number:
08-3179
Drawn By:
Christine Anne Welch
Saved as:
J:Co-op Pharmacy 6247 Cudworth
Date:
22nd July 2008
Scale:
A3 @ stated Page 1 of 3

Revision:

Artwork / Colours
- Original artwork required
- Colour references to be confirmed

Colour References:
Pantone 564C

Construction Notes
- All dimensions to be confirmed
- Construction details to be confirmed
- Fixing details to be confirmed

Additional Notes:

NOTE: ALL DIMENSIONS & DETAILS ARE APPROXIMATE & SHOULD BE VERIFIED WITH SITE SURVEY.

BLAZE NEON LTD
UNIT 3 - 4 ARDEN PARK, ARDEN ROAD, FRANKLEY, BIRMINGHAM. B45 0JA
Tel: +44 (0)121 457 7715 Fax: +44(0)121 453 9355
www.blazeneon.com e-mail: design@blazeneon.com

The co-operative


THE COPYRIGHT OF THIS DRAWING IS OWNED BY BLAZE NEON LIMITED AND IS NOT TO BE DISCLOSED TO OTHER PERSONS OR TO BE USED FOR MANUFACTURING PURPOSES WITHOUT PERMISSION.


THE COPYRIGHT OF THIS DRAWING IS OWNED BY BLAZE NEON LIMITED AND IS NOT TO BE DISCLOSED TO OTHER PERSONS OR TO BE USED FOR MANUFACTURING PURPOSES WITHOUT PERMISSION.


MEASUREMENTS


Co-operative Pharmacy Fascia Rollout Survey

Opening Hours: Mon - Fri 9am - 5.30pm Sat 9am - 5pm
Store Manager: No manager
Store Telephone: 01226 710415
Photographs Taken Front & Back of unit: No
Is their a Neon "prescription" sign: No
Windows Measured: Yes
Colour of Shopfront: Blue Material: Ali Condition: Good
Fascia Background Type: Timber
Condition: Good
Alarm Box Fascia: No
Security Camera on Fascia: No
Other:
Illuminated Sign: Yes
Electrical Feed: Yes / illum working: ? / Projector: No
Work Required out of hours: No
Parking Restrictions to Front of Store: None
Centre Management: No
Surveyor: Mark Pitts

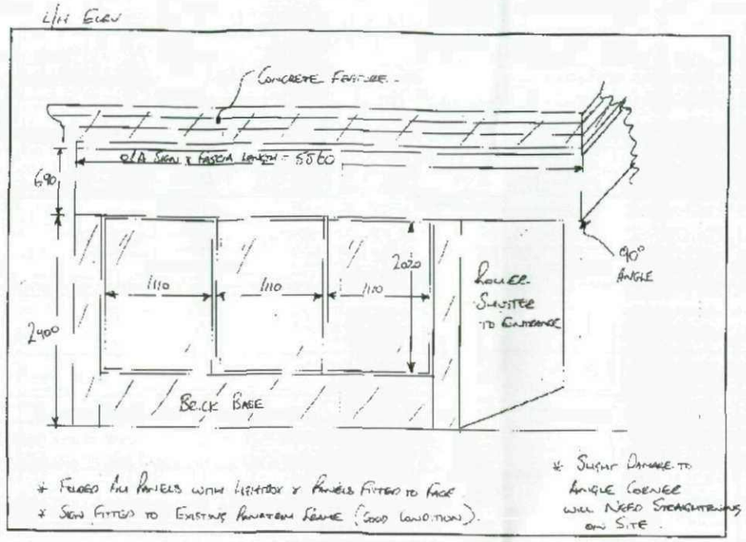

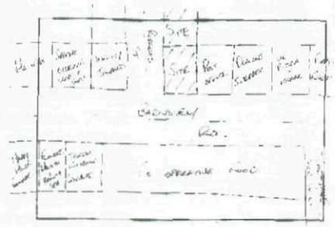

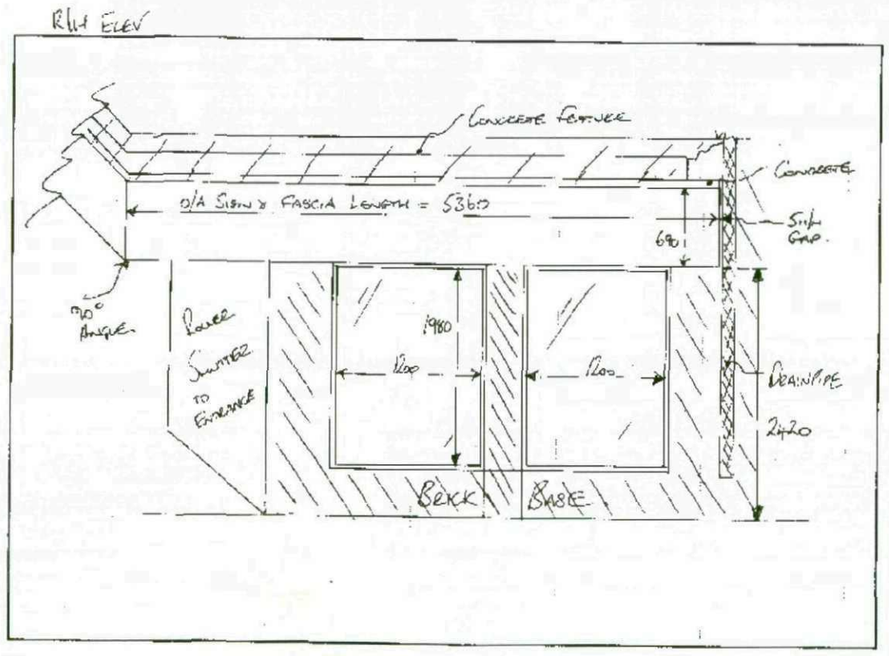

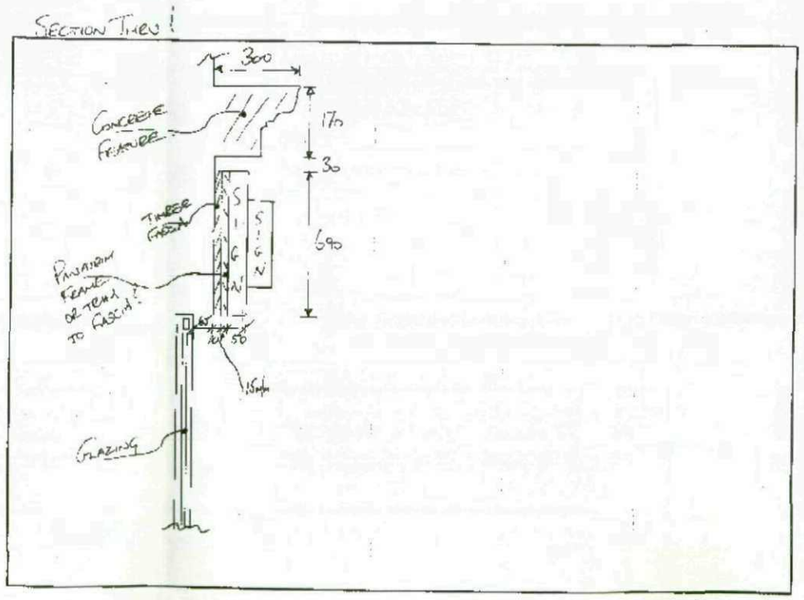

Drawing Information

Client:
Co-op Pharmacy
Address:
244 Barnsley Road, Cudworth, Barnsley, S72 8SS

Drawing Number:
08-3179
Drawn By:
Christine Anne Welch
Saved as:
J:Co-op Pharmacy 6247 Cudworth
Date:
22nd July 2008
Scale:
A3 @ stated Page 2 of 3

Revision:

Artwork / Colours
- Original artwork required
- Colour references to be confirmed

Colour References:

Fonts
- Font style to be confirmed

Font Styles:

Construction Notes
- All dimensions to be confirmed
- Construction details to be confirmed
- Fixing details to be confirmed

Additional Notes:

DIMENSIONS TO BE CONFIRMED

SURVEY REQUIRED

NOTE: ALL DIMENSIONS & DETAILS ARE APPROXIMATE & SHOULD BE VERIFIED WITH SITE SURVEY.

BLAZE NEON LTD
UNIT 3 - 4 ARDEN PARK, ARDEN ROAD, FRANKLEY, BIRMINGHAM. B45 0JA
Tel: +44 (0)121 457 7715 Fax: +44(0)121 453 9355
www.blazeneon.com e-mail: design@blazeneon.com

The co-operative

THE COPYRIGHT OF THIS DRAWING IS OWNED BY BLAZE NEON LIMITED AND IS NOT TO BE DISCLOSED TO OTHER PERSONS OR TO BE USED FOR MANUFACTURING PURPOSES WITHOUT PERMISSION.

THE COPYRIGHT OF THIS DRAWING IS OWNED BY BLAZE NEON LIMITED AND IS NOT TO BE DISCLOSED TO OTHER PERSONS OR TO BE USED FOR MANUFACTURING PURPOSES WITHOUT PERMISSION.

EXISTING SIGNAGE













Drawing Information

Client:
Co-op Pharmacy

Address:
244 Barnsley Road, Cudworth, Barnsley, S72 8SS

Drawing Number:
08-3179

Drawn By:
Christine Anne Welch

Saved as:
J:Co-op Pharmacy 6247 Cudworth

Date:
22nd July 2008

Scale:
A3 @ stated Page 3 of 3

Revision:

Artwork / Colours

- Original artwork required
- Colour references to be confirmed

Colour References:

Fonts

- Font style to be confirmed

Font Styles:

Construction Notes

- All dimensions to be confirmed
- Construction details to be confirmed
- Fixing details to be confirmed

Additional Notes

DIMENSIONS TO BE CONFIRMED

SURVEY REQUIRED

NOTE: ALL DIMENSIONS & DETAILS ARE APPROXIMATE & SHOULD BE VERIFIED WITH SITE SURVEY.

BLAZE NEON LTD
UNIT 3 - 4 ARDEN PARK, ARDEN ROAD, FRANKLEY, BIRMINGHAM. B45 0JA
Tel: +44 (0)121 457 7715 Fax: +44(0)121 453 9355
www.blazeneon.com e-mail: design@blazeneon.com

The co-operative

THE COPYRIGHT OF THIS DRAWING IS OWNED BY BLAZE NEON LIMITED AND IS NOT TO BE DISCLOSED TO OTHER PERSONS OR TO BE USED FOR MANUFACTURING PURPOSES WITHOUT PERMISSION.

THE COPYRIGHT OF THIS DRAWING IS OWNED BY BLAZE NEON LIMITED AND IS NOT TO BE DISCLOSED TO OTHER PERSONS OR TO BE USED FOR MANUFACTURING PURPOSES WITHOUT PERMISSION.