



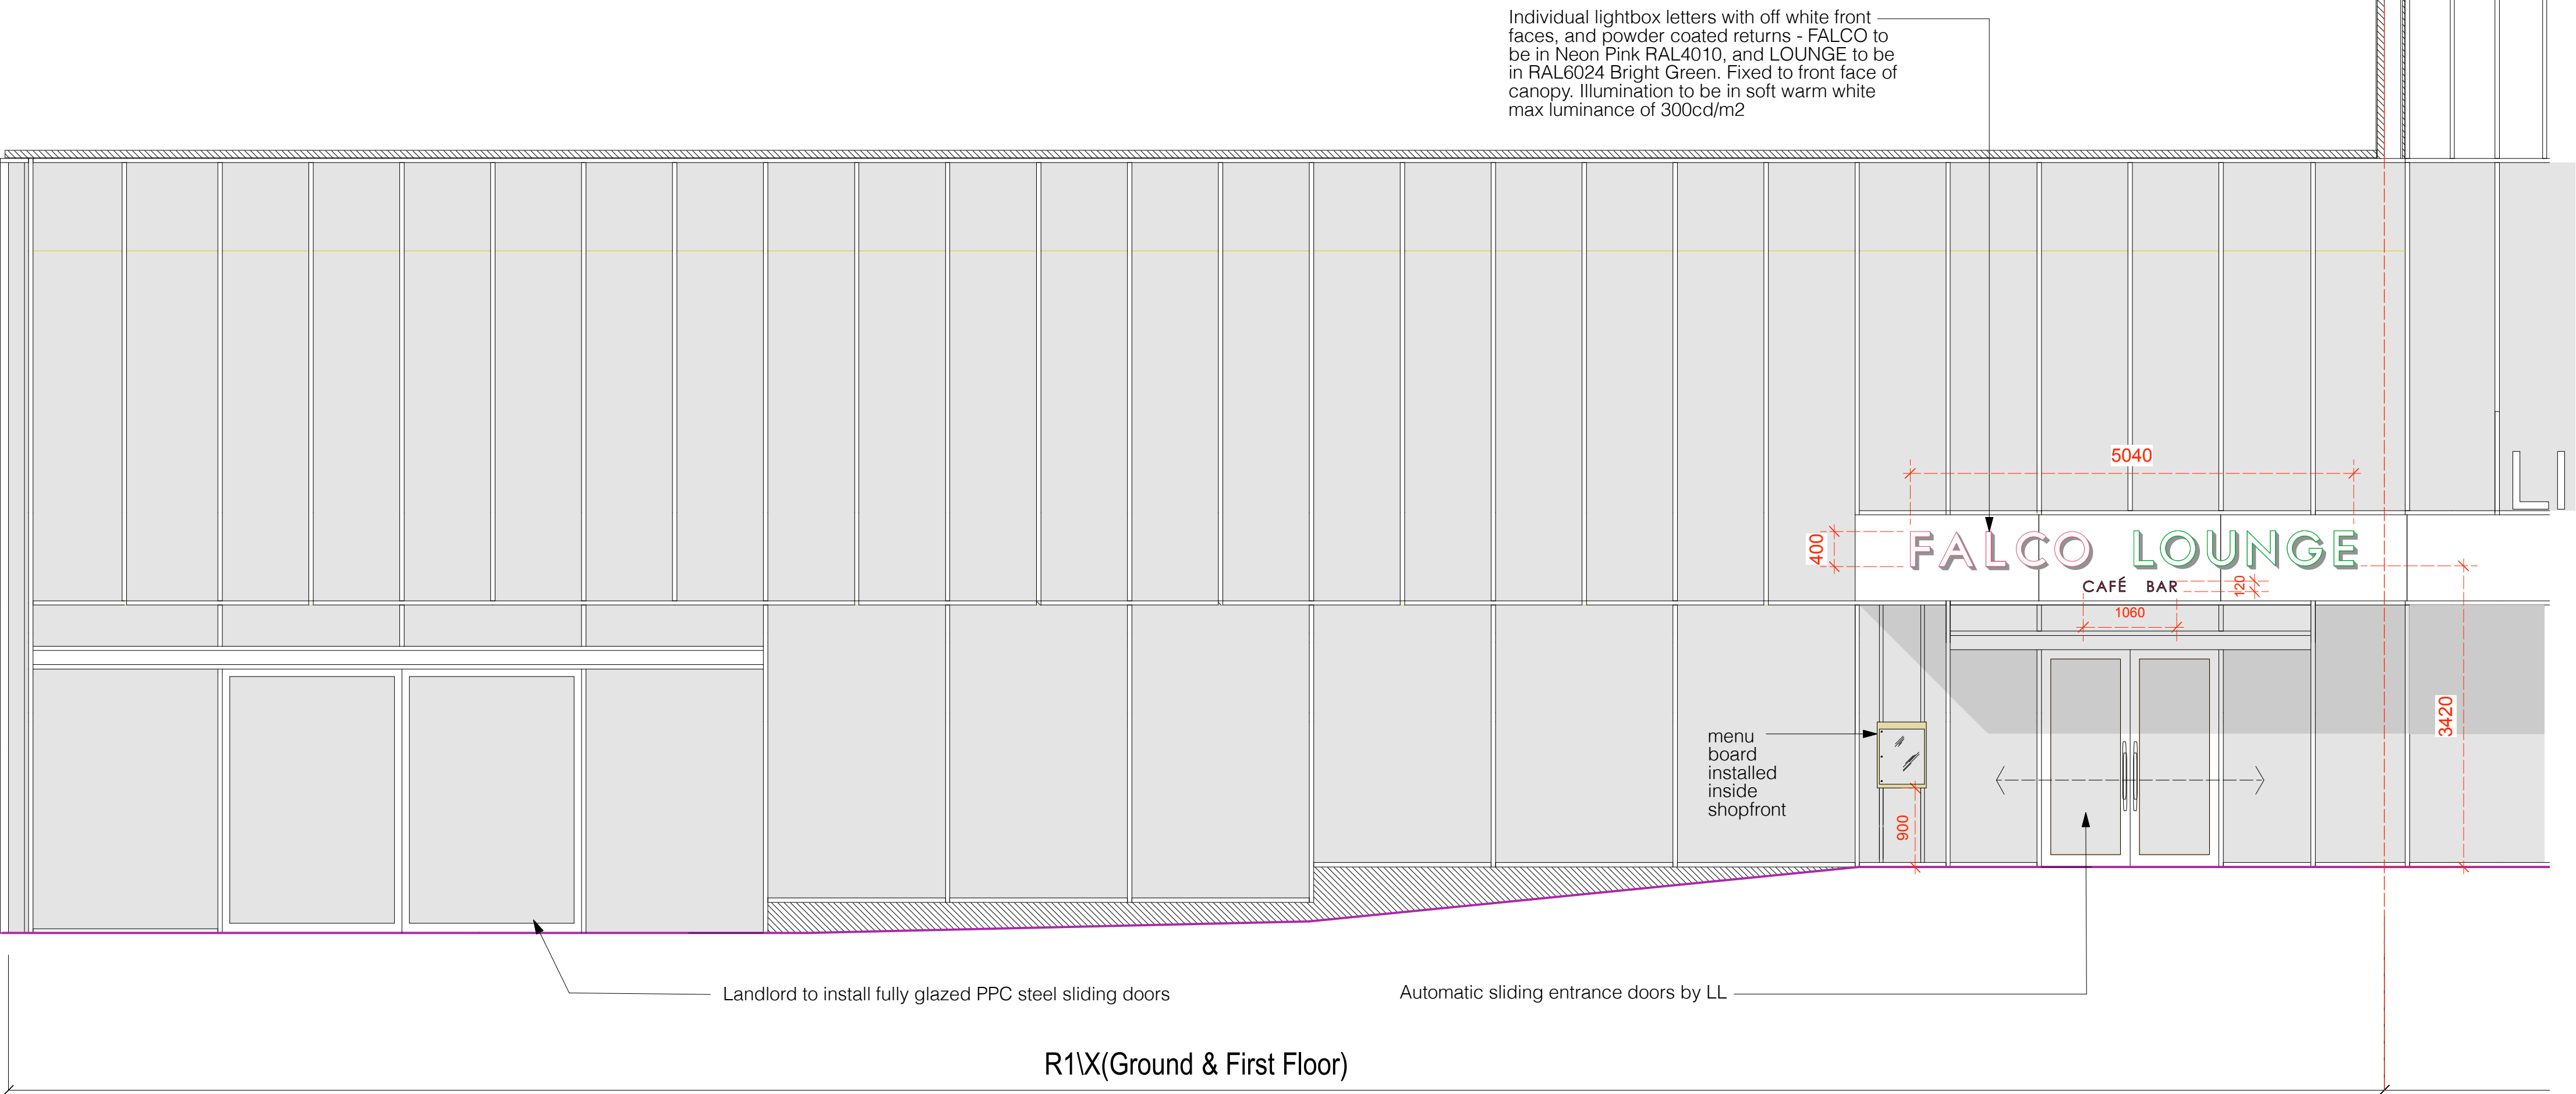

PROPOSED ELEVATION
1:50@A1, 1:100@A3


LOUNGERS SHOPFRONT

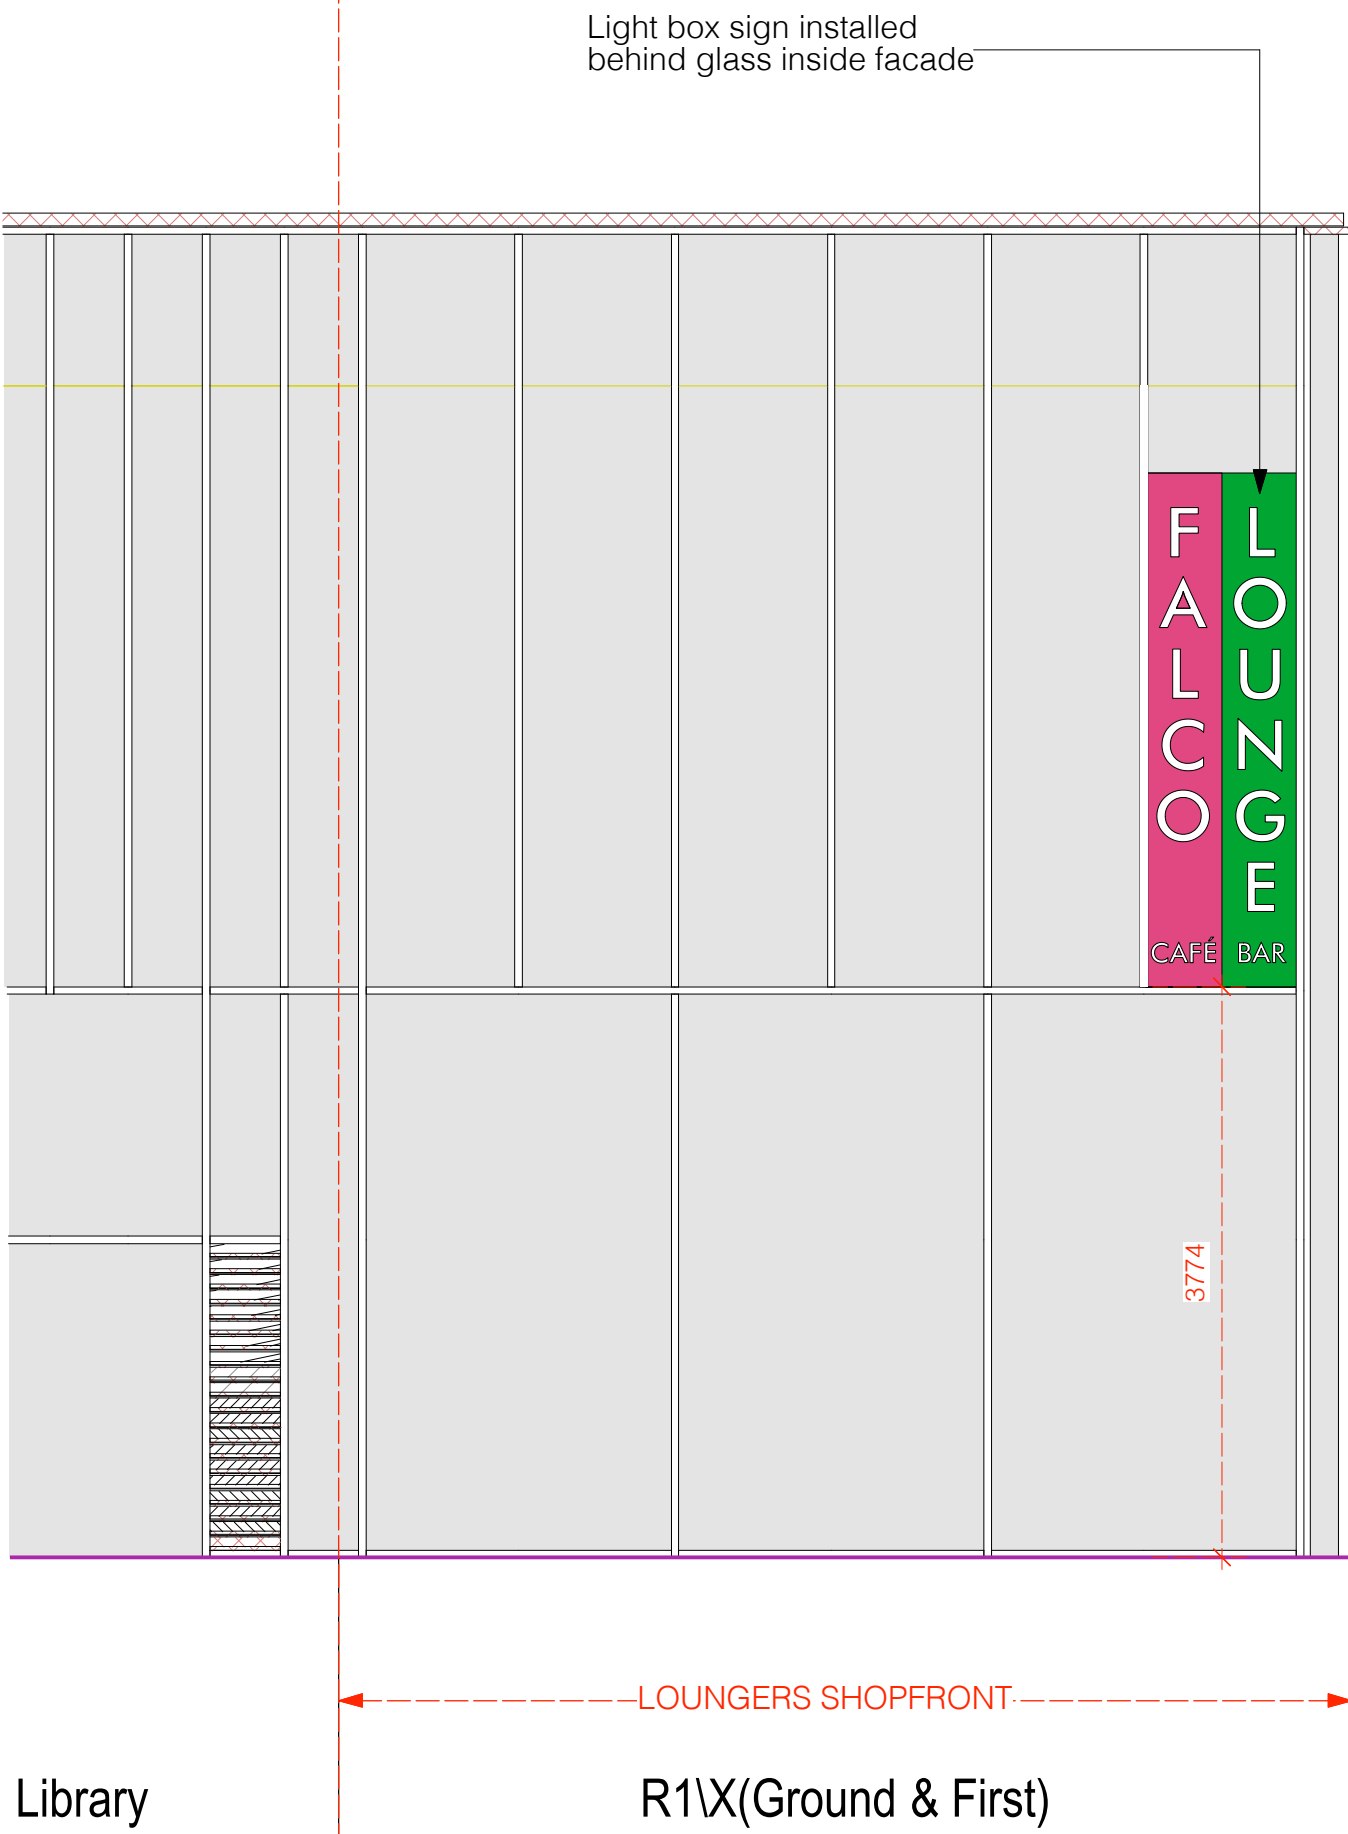

Library

R1X(Ground & First)


PROPOSED ELEVATION
1:50@A1, 1:100@A3

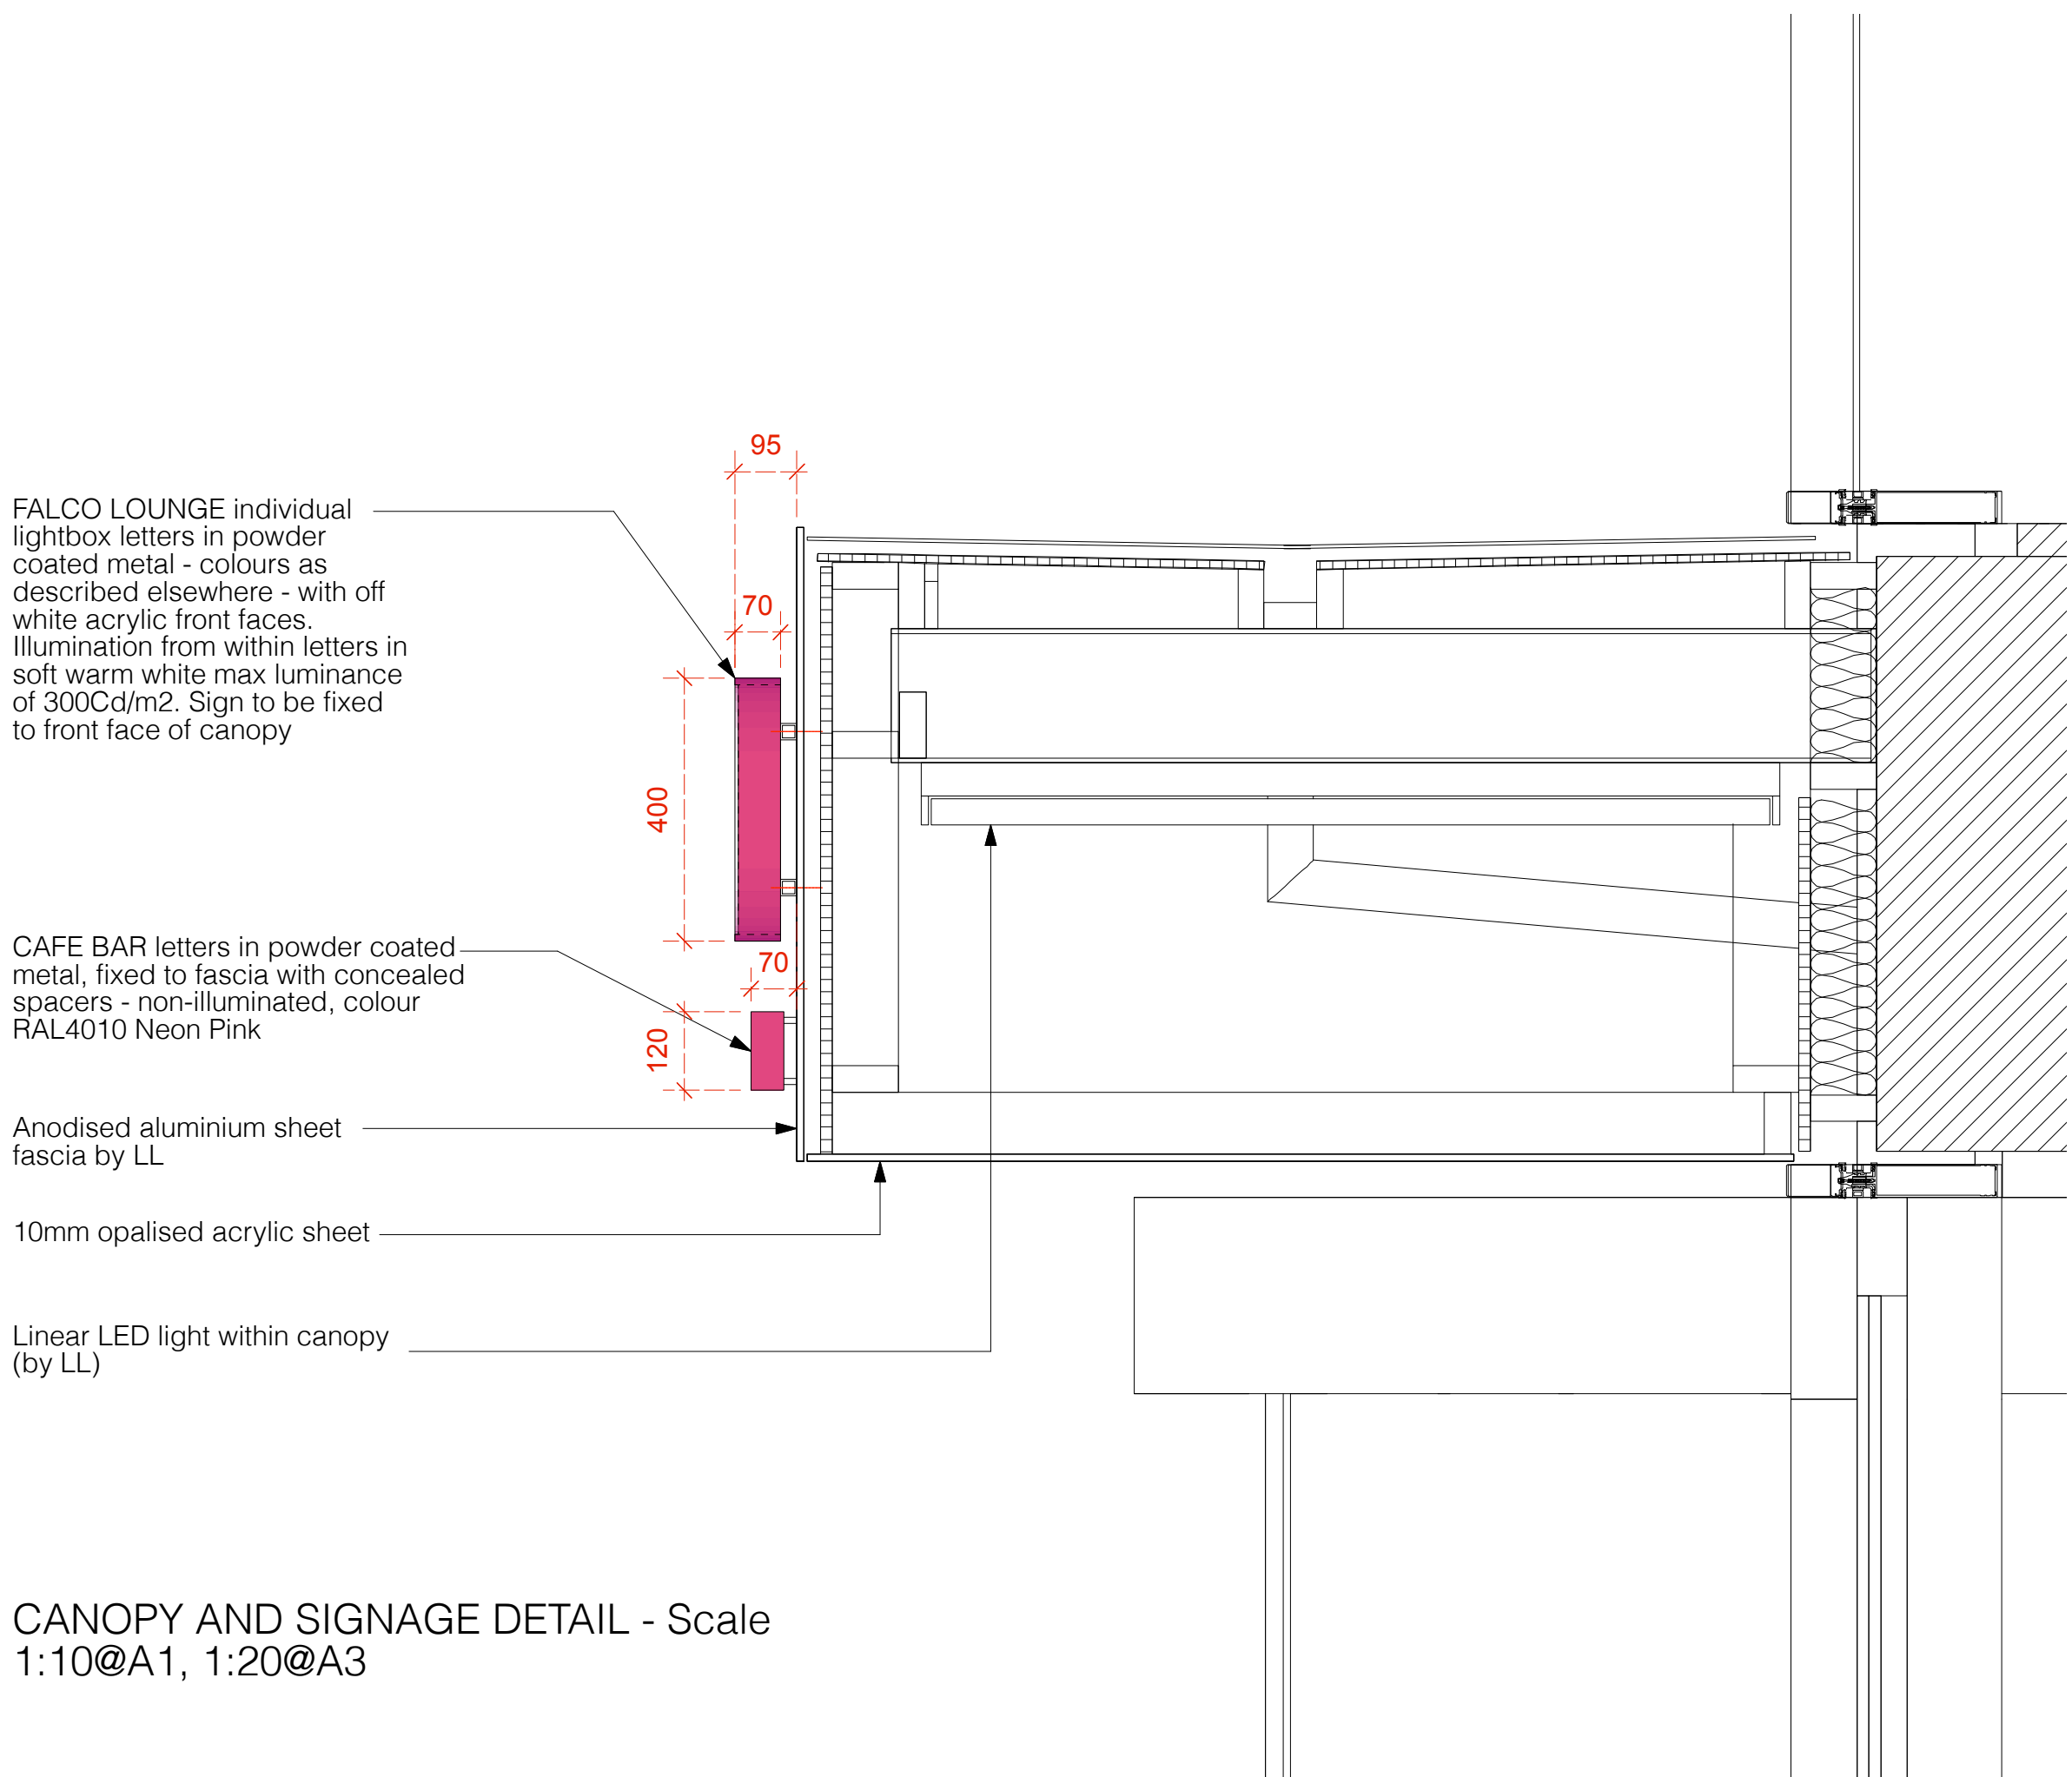

CANOPY AND SIGNAGE DETAIL - Scale
1:10@A1, 1:20@A3



INTERNAL LIGHT BOX SIGN DETAIL -
Scale 1:25@A1, 1:50@A3

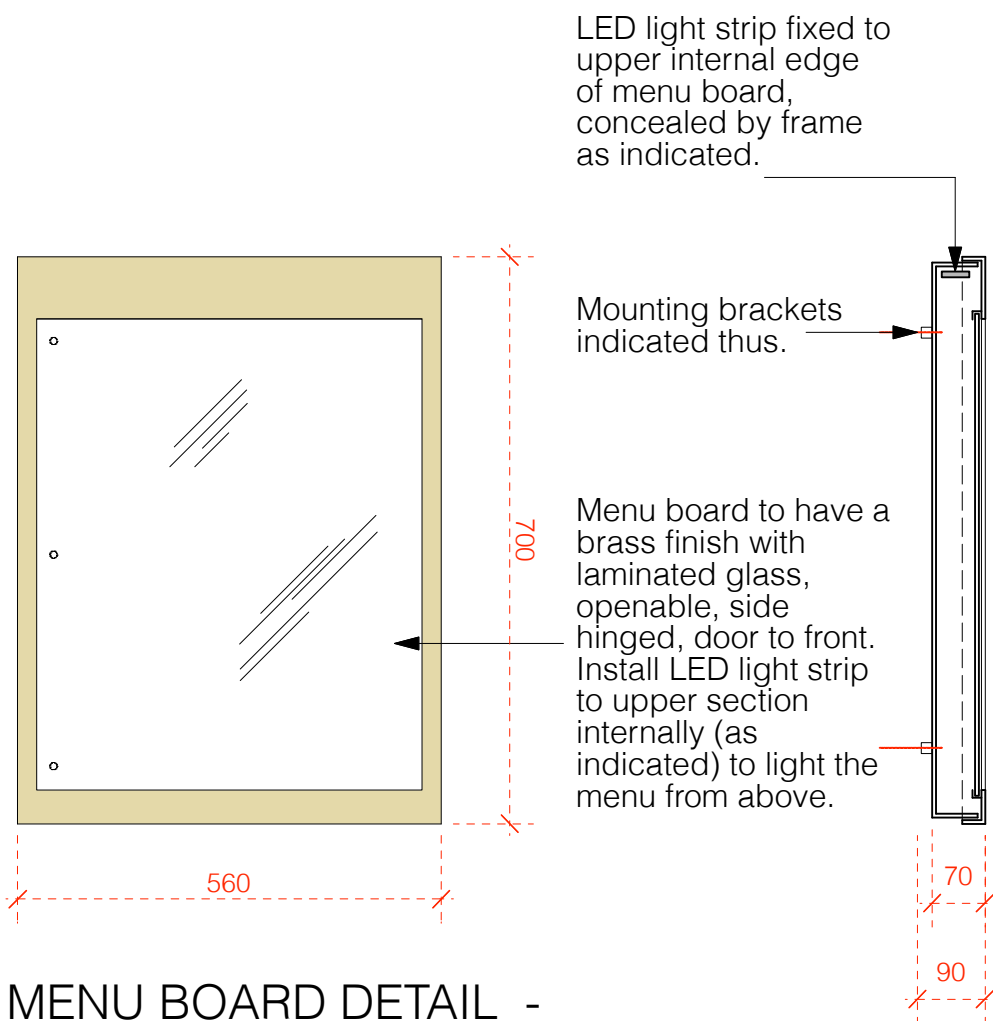

MENU BOARD DETAIL -
Scale 1:10@A1; 1:20@A3

C	17.06.19	FW	Internal lightbox sign amended as per PL comments
B	23.05.19	FW	Size of projecting sign amended as per PL comments
A	16.04.19	DR	Amended as per CL comments

Rev Date Initials Details

Purpose of Issue
ADVERTISEMENT CONSENT

RICHARD PEDLAR ARCHITECTS
ARCHITECTURE • CONSERVATION • URBAN DESIGN

RPCA 4 Grove Road Redland
Bristol BS6 6UJ • 0117 974 2612
www.rpca.co.uk • info@rpca.co.uk



Project **Falco Lounge** at Barnsley Library,
Barnsley

Client Loungers UK Limited

Title Proposed Elevations & Signage

Drawing No. **LNG3901.09C**

Scale 1:50 @A1
1:100 @ A3

Date Jan 2019

Responsibility is not accepted for errors made by others in scaling from this drawing. All construction information to be taken from figured dimensions only.