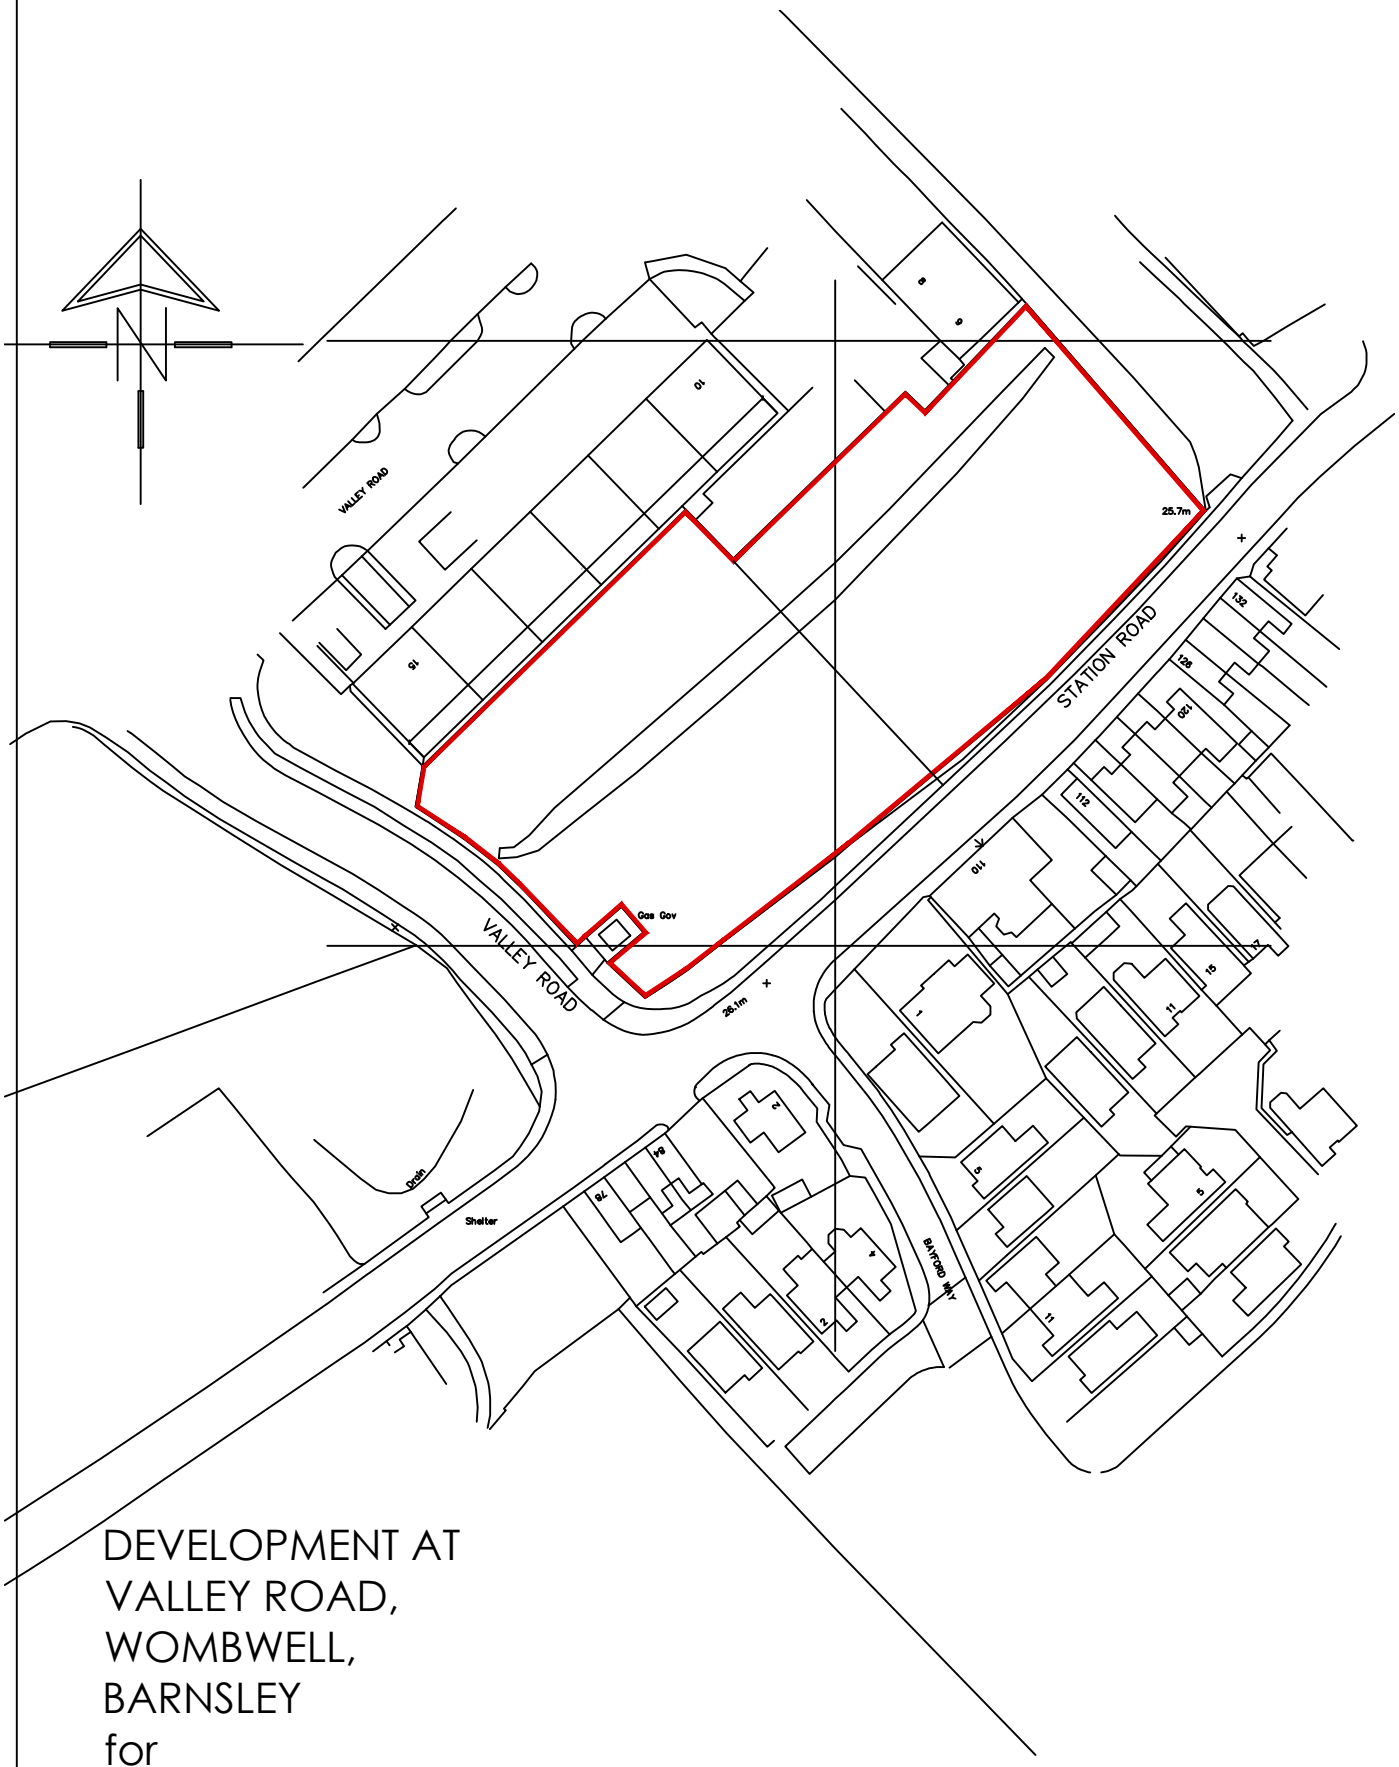

DEVELOPMENT AT VALLEY ROAD, WOMBWELL, BARNSLEY for ELITE CONSTRUCTION GROUP

Scale 1:1250 @ A4