PROPOSED GROUND FLOOR PLAN

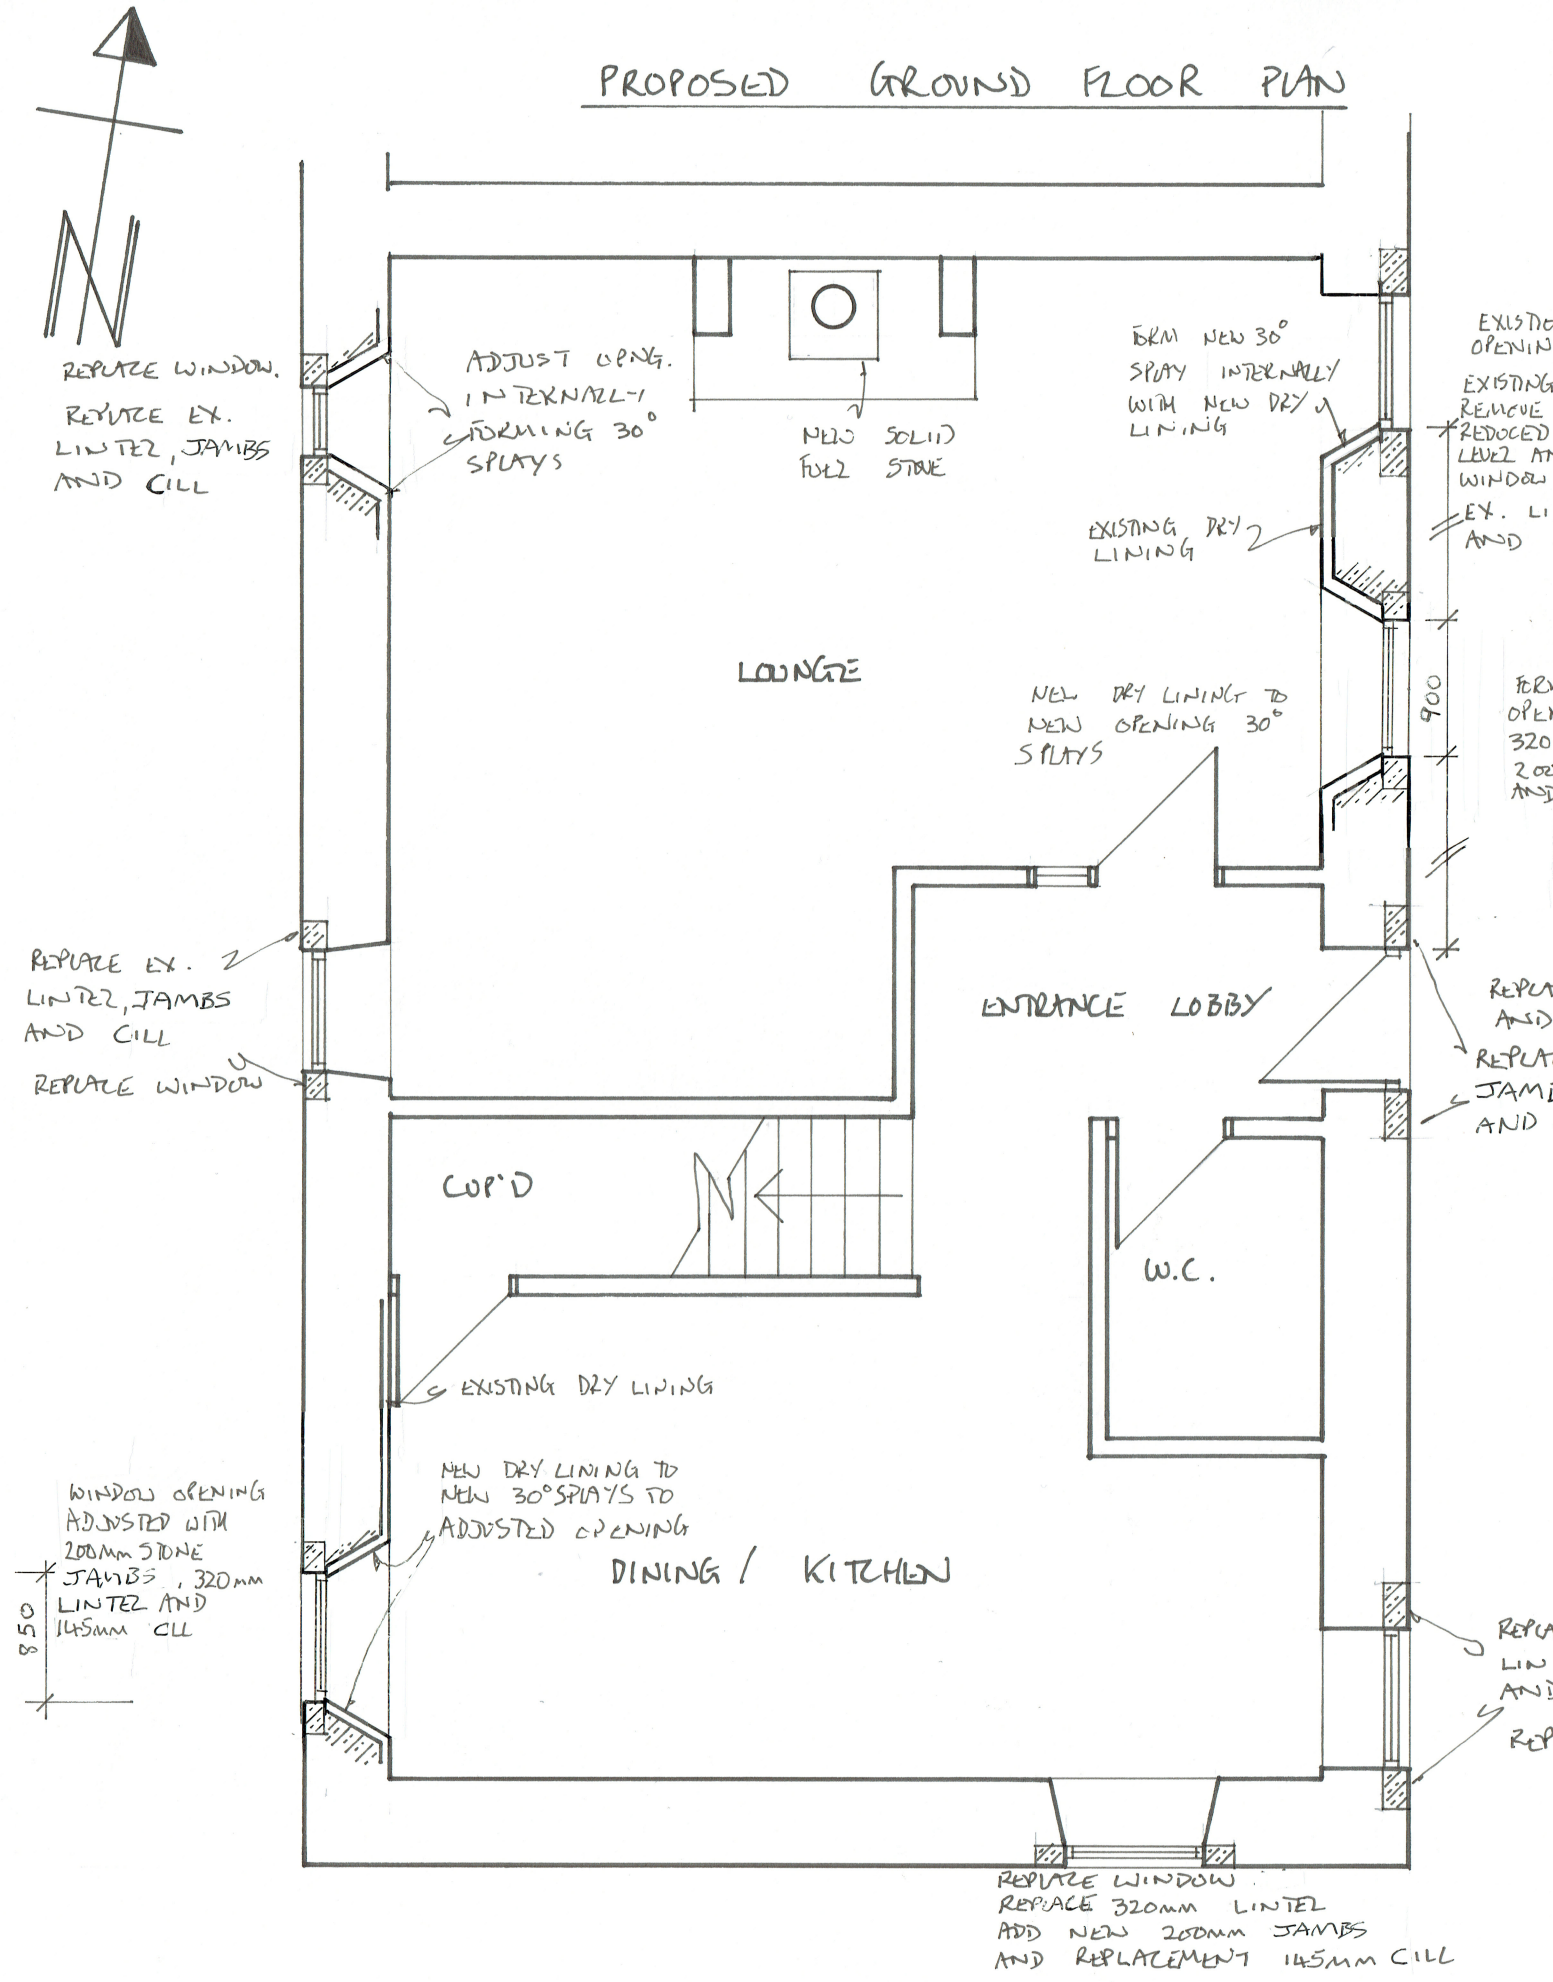

PROPOSED FIRST FLOOR PLAN

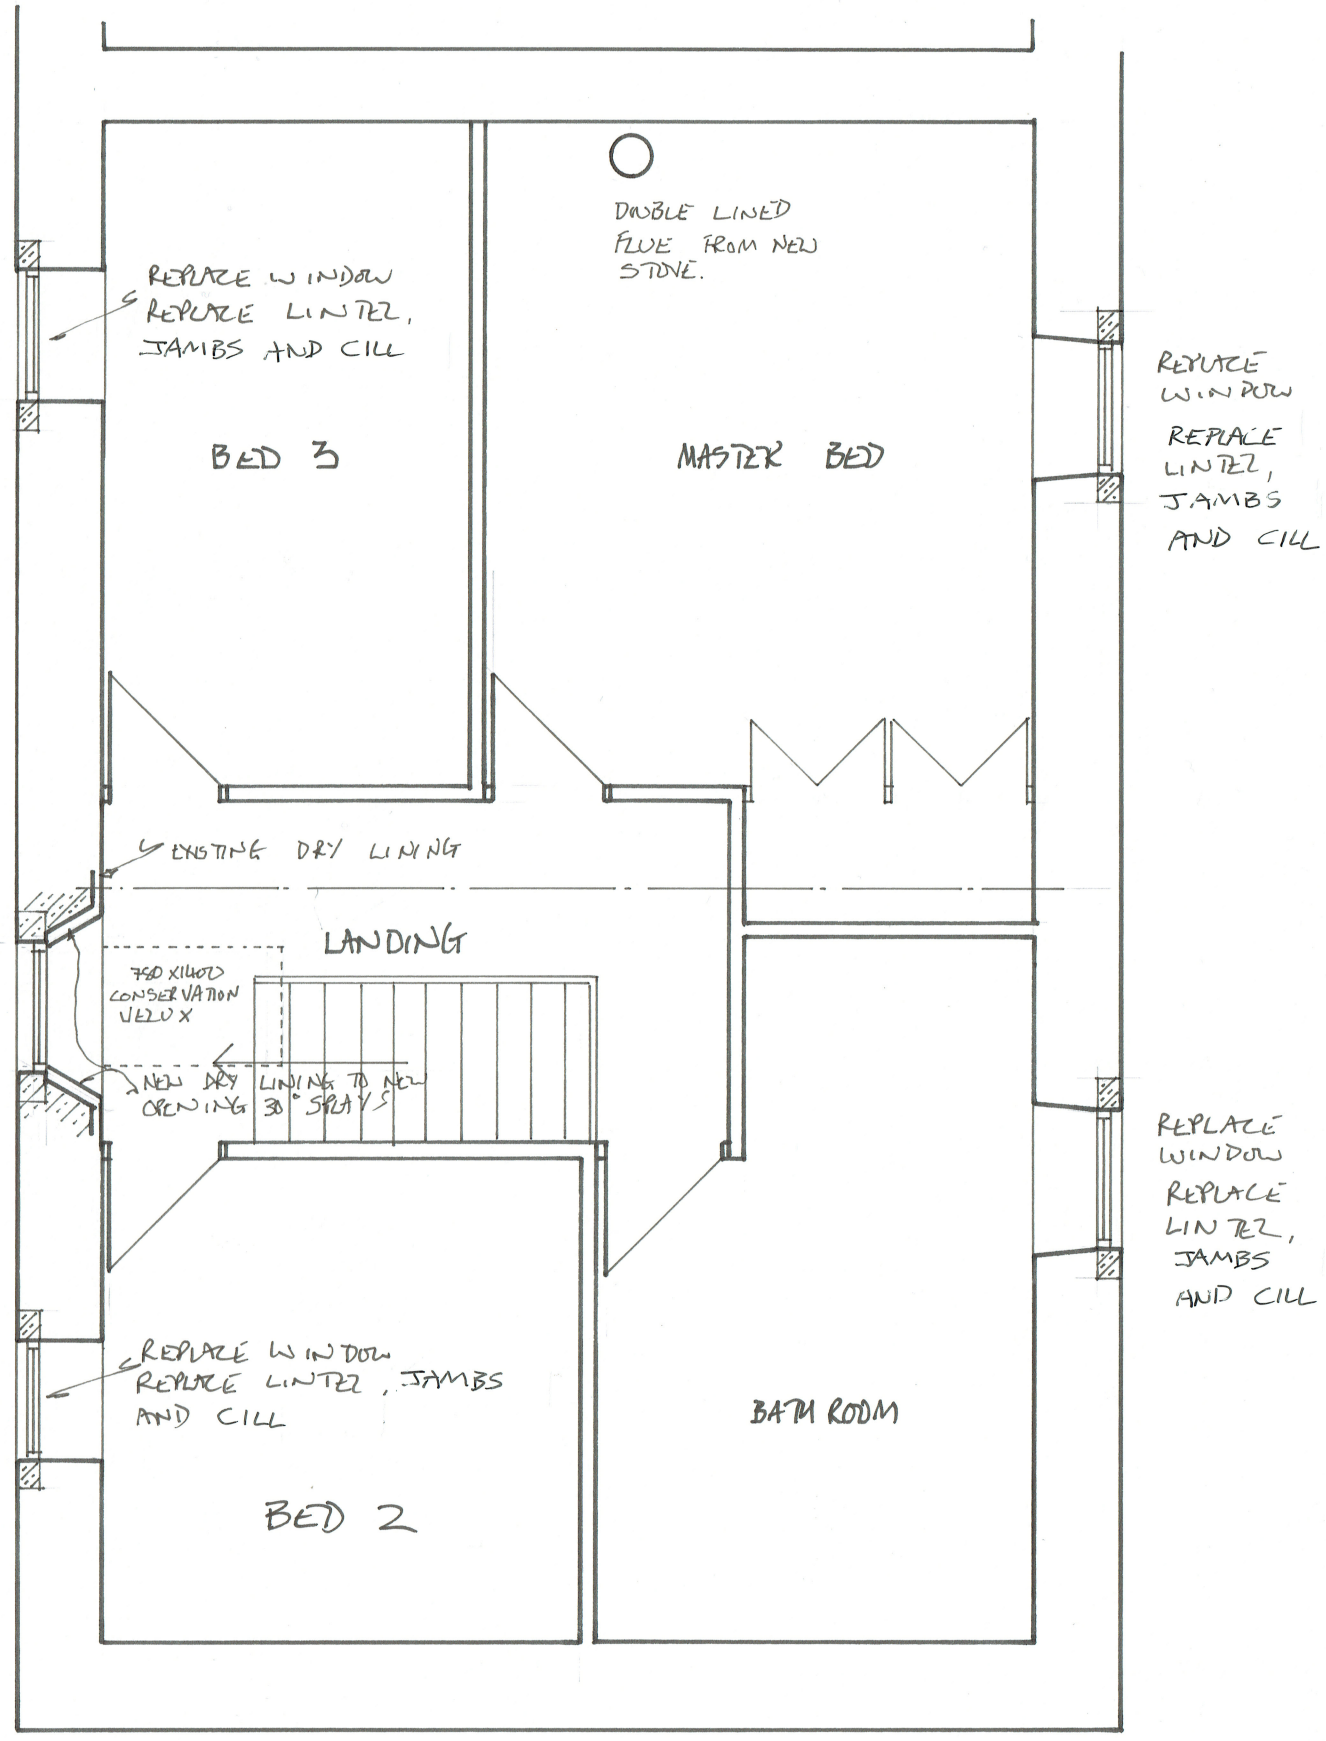

KiT BUILDING DESIGN
Kit Fletcher
10, McIntyre Road
Stocksbridge
Sheffield
S36 1DG
kitbuildingdesign@Gmail.com
Home: 01142 888987 Mobile: 07962 041639
• Consultation & Design
• Detailed Technical Plans
• Planning Applications
• Building Regulations

Client: MR & MRS COTTAM
Address: NINE HOLE COTTAGE, DEAN HEAD FARM SNOWDEN HILL, OXSPRING, S36 8YR

Drawing Number: **FL19/ 121 a b**

Scale **1: 50** **@A3**

Date: 5·9·19

Note: Every effort has been made to ensure the accuracy of this plan, any doubt about dimensions/detail should be raised with Kit Building Design.