
Drawing No.	Rev No.
MDF002 -006	

Scale 1:100

0 1 2 3 4 5 10 15

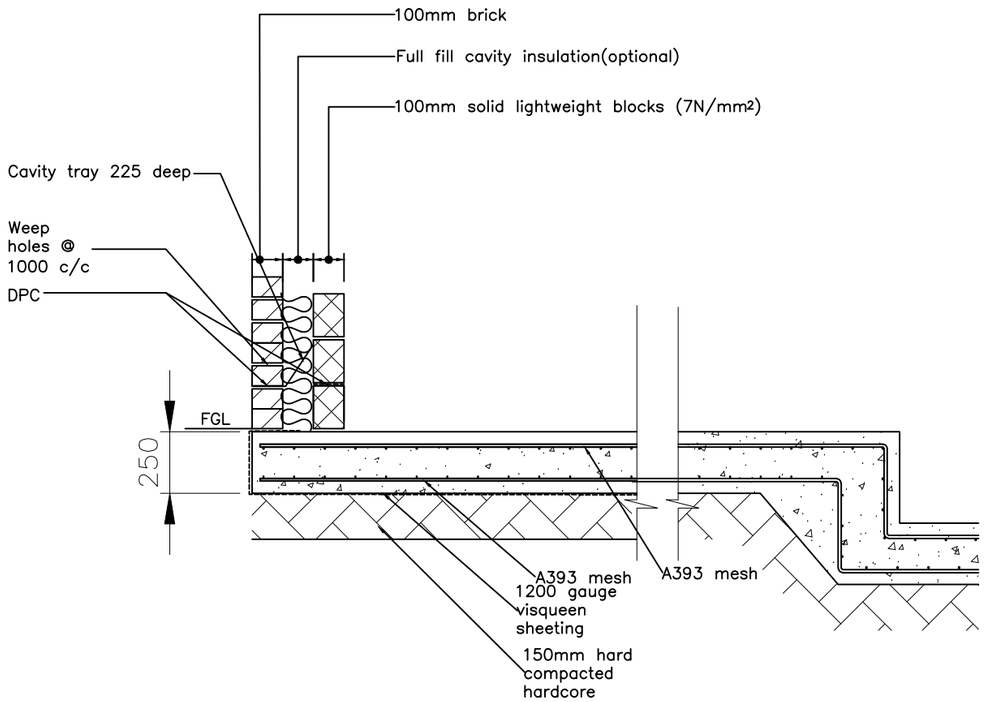

RAFT DETAIL
(1:20)

DO NOT SCALE: Contractor to check all dimensions and report any omissions or errors

NOTES

Rev	Description	By	Chk	App	Date

JRB DESIGNS Ltd
1 Saville Road
Cudworth
Barnsley
S72 8LT
Tel: 01226 383542
Fax: 01226 380078
Mob: 07970 541192
Email: john@jrbdesigns.co.uk

This drawing is copyright. © jrbdesigns Ltd.

Client
MR. D FARNSWORTH

Drawing Title
DETAILS

Address
BENTS VILLA
WHAMS ROAD
CROW EDGE
SHEFFIELD

Project Title:
PROPOSED DETACHED GARAGE FOUNDATIONS

Purpose of Issue:
CONSTRUCTION

Drawing Status
FIRST ISSUE

Scale at A3	Drawn By	Date	
AS SHOWN	JRB	06/02/2023	
Checked By	Date	Approved By	Date
	06/02/2023		06/02/2023
Project No.	Drawing No.		Revision
MDF002	006		-

APPROVAL [X] INFORMATION [ ] TENDER [ ] CONTRACT [ ] CONSTRUCTION [ ]