


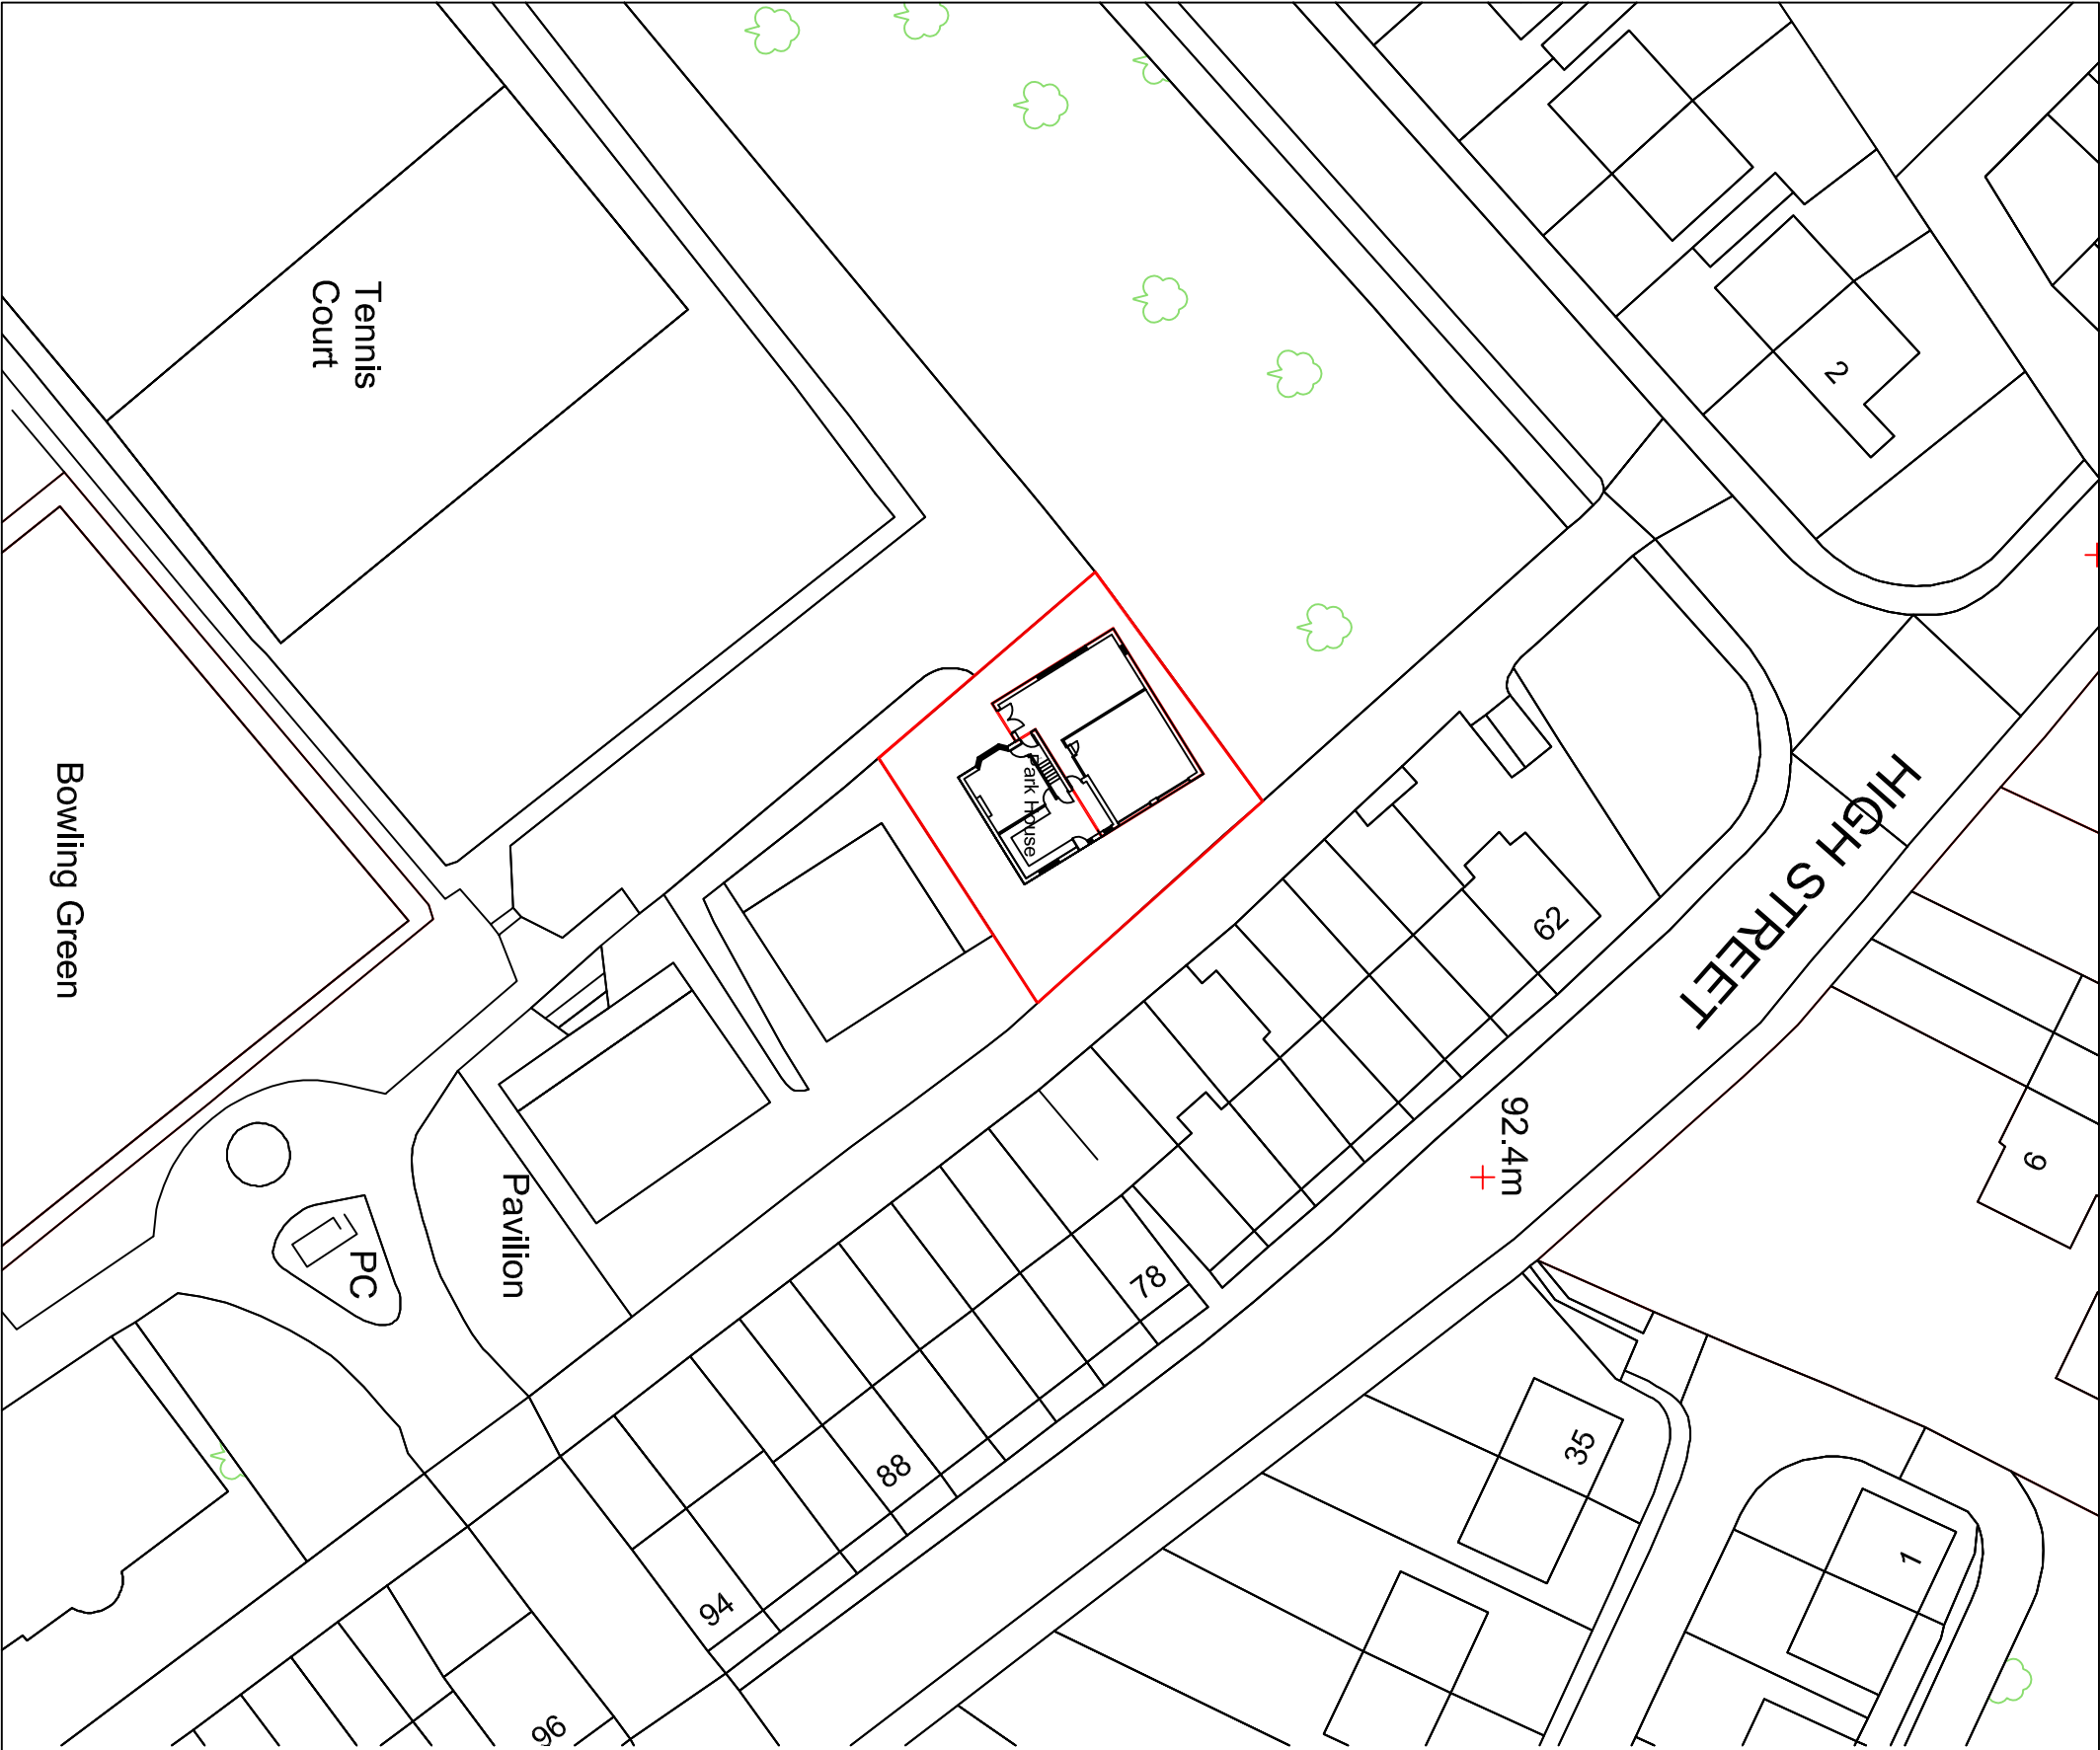

Revisions	A. Extension amended		04-02-
This drawing is for planning permission only and is not a construction drawing.			
Drawing Title	PROPOSED-SITE-PLAN		
Job No. - Dwg No.	JH/2013/2	.	—
Client:	JOHN HUTCHINSON PARK HOUSE WORSKLOUGH DALE BRANISLEY S/O 35F		
Scale.	1:500		