


ABBREVIATIONS	
AR ASSUMED ROUTE	P POST / POLE
AV AIR VALVE	PR PIPE RISER
B BOLLARD	RE RODDING EYE
BH BOREHOLE	RS ROAD SIGN
BT BRITISH TELECOM CHAMBER	RWP RAINWATER PIPE
CATV CABLE TV	S STAY
CP CABLE PIT	SC STOP COCK
CL COVER LEVEL	ST STOP TAP
DE CABLE RISER	SV STOP VALVE
DP DOWN PIPE	SVP SOIL VENT PIPE
EP ELECTRICITY POLE	TC TRAFFIC CONTROL
ER EARTH ROD	TCB TELEPHONE CALL BOX
FI FIRE HYDRANT	TFR TAKEN FROM RECORDS
G GULLY	TH THRESHOLD LEVEL
GPR TRACED BY G.P.R.	TL TRAFFIC LIGHTS
GV GAS VALVE	TP TELEGRAPH POLE
IC INSPECTION CHAMBER	UTG UNABLE TO GAIN ACCESS
IL INVERT LEVEL	UTL UNABLE TO LOCATE
JB JUNCTION BOX	UTR UNABLE TO RAISE
KW WIRE WIER	UTS UNABLE TO SURVEY
LB LITTER BIN	UTT UNABLE TO TRACE
LP LAMP POST	WL WATER LEVEL
MH MANHOLE	VP VENT PIPE
NL NOT LOCATED	VR VAPOUR RECOVERY
NT NO TRACE	WM WATER METER
OSA OUTSIDE SURVEY AREA	WO WASH OUT VALVE

b BEAM HEIGHT	c CELL HEIGHT
c CEILING HEIGHT	gn GROUND
dh DOOR HEIGHT	fm FALSE CEILING HEIGHT
fl FLOOR LEVEL	h HEAD HEIGHT
h HEAD HEIGHT	sp SPRING POINT
sp SPRING POINT	st STEPS / STAIRS UP

ALL SERVICES TO BE FIELD VERIFIED.
ALL DRAWINGS REMAIN THE PROPERTY OF CT SURVEYS LTD UNTIL
ALL PAYMENTS HAVE BEEN MADE.

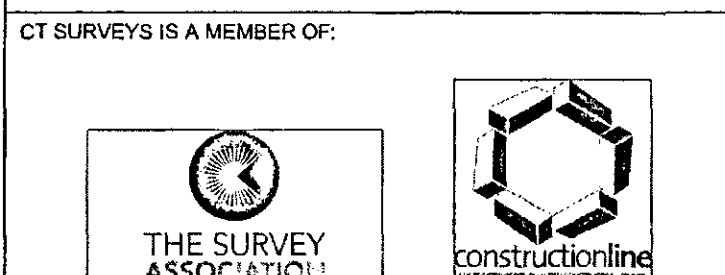


SURVEY NOTES:

SURVEY REVISIONS

PREVIOUS DWG NO:	
REVISION NO:	
DATE:	

REVISION NOTES:

LAYOUT VIEWS

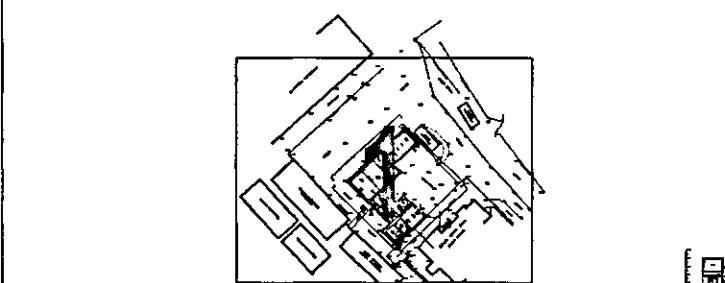

CLIENT:


Michael Clynh

PROJECT TITLE:

Bella Vista Farm
S39 9FN

DRAWING NUMBER:

2403CT/1

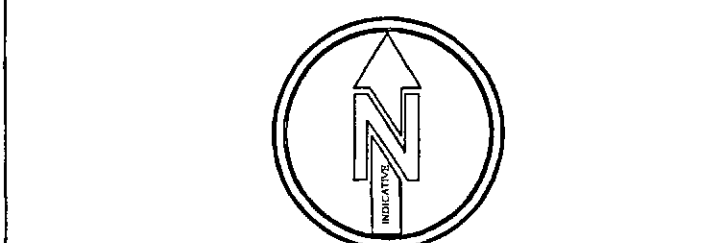

SCALE: 1:100 @ A1

SURVEY DATE: October 2012

LEVEL DATUM: ARBITRARY

GRID DATUM: ARBITRARY

BENCH MARK USED: Threshold level of old office entrance as shown

BM VALUE: 100.00m



SHEET NUMBER: 1 of 2

ABBREVIATIONS

AR	ASSUMED ROUTE	P	POST / POLE
AV	AIR VALVE	PR	PIPE RISER
B	BOLLARD	RE	RODDING EYE
BH	BORING HOLE	RS	ROAD SIGN
BT	BRITISH TELECOM CHAMBER	RWP	RAINWATER PIPE
CATV	CABLE TV	S	STAY
CP	CABLE PIT	SC	STOP COCK
CL	COVER LEVEL	ST	STOP TAP
CR	CABLE RISER	SV	STOP VALVE
DP	DOWN PIPE	SVP	SOIL VENT PIPE
EP	ELECTRICITY POLE	TC	TRAFFIC CONTROL
ER	EARTH ROD	TCS	TELEPHONE CALL BOX
FH	FIRE HYDRANT	TFR	TAKEN FROM RECORDS
G	GULLY	TH	THRESHOLD LEVEL
GPR	TRACED BY G.P.R.	TL	TRAFFIC LIGHTS
GV	GAS VALVE	TP	TELEGRAPH POLE
IC	INSPECTION CHAMBER	UTCA	UNABLE TO GAIN ACCESS
IL	INVERT LEVEL	UTL	UNABLE TO LOCATE
JB	JUNCTION BOX	UTR	UNABLE TO RAISE
KW	KERB WIER	UTS	UNABLE TO SURVEY
LB	LITTER BIN	UTT	UNABLE TO TRACE
LP	LAMP POST	WL	WATER LEVEL
MH	MANHOLE	VP	VENT PIPE
NL	NOT LOCATED	VR	VAPOUR RECOVERY
NT	NO TRACE	WM	WATER METER
OSA	OUTSIDE SURVEY AREA	WO	WASH OUT VALVE

ALL SERVICES TO BE FIELD VERIFIED.
ALL DRAWINGS REMAIN THE PROPERTY OF CT SURVEYS LTD UNTIL
ALL PAYMENTS HAVE BEEN MADE.

CT SURVEYS IS A MEMBER OF:

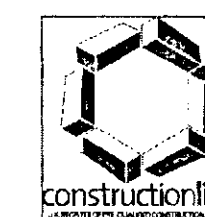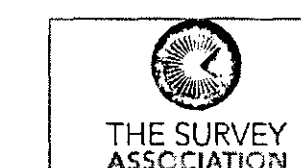

SURVEY NOTES:

SURVEY REVISIONS


PREVIOUS DWG NO:

REVISION NO:

DATE:

REVISION NOTES:

LAYOUT VIEWS

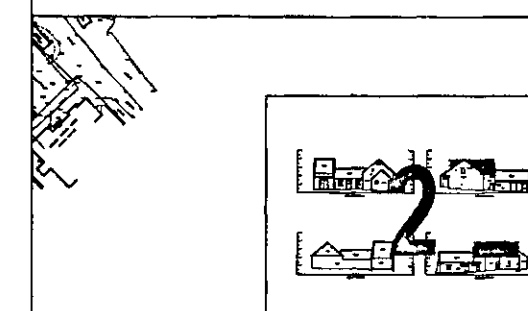

CLIENT:


Michael Clynh

PROJECT TITLE:

Bella Vista Farm
S39 9FN

DRAWING NUMBER:

2403CT/2

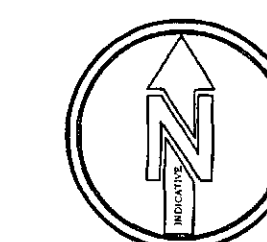

SCALE: 1:100 @ A1

SURVEY DATE: October 2012


LEVEL DATUM: ARBITRARY

GRID DATUM: ARBITRARY


BENCHMARK USED:
Threshold level of old office
entrance as shown

BM VALUE:
100.000m


SHEET NUMBER:
2 of 2

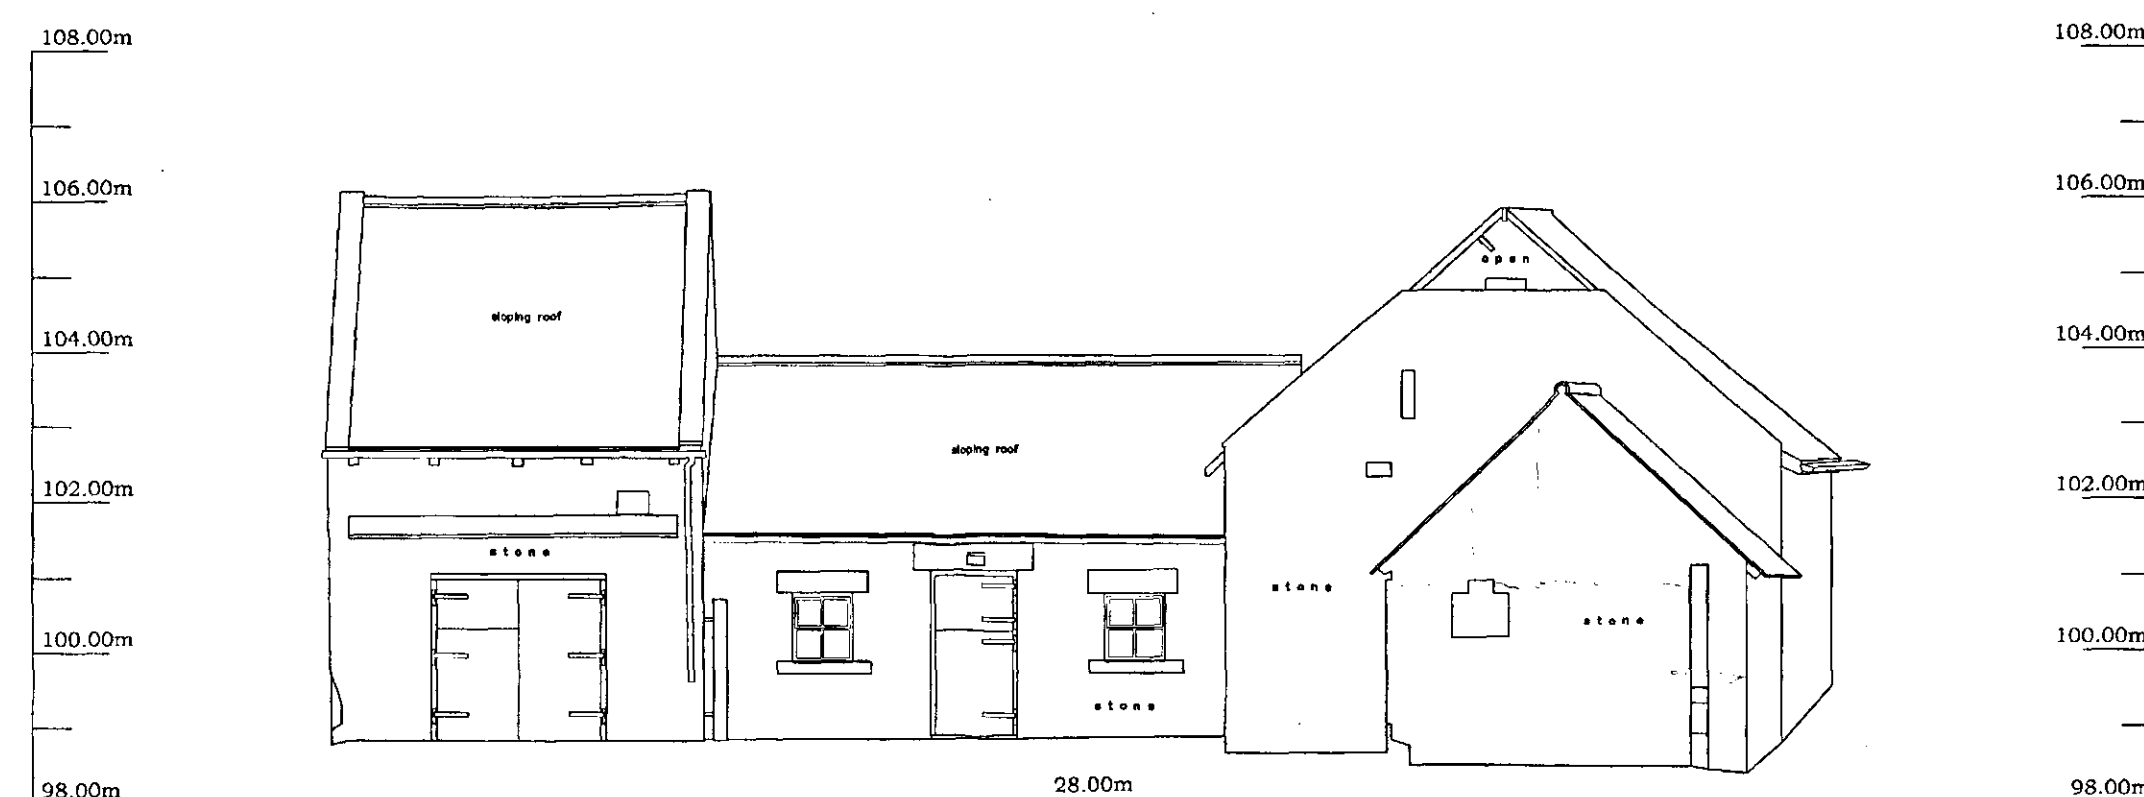


ELEVATION A-A

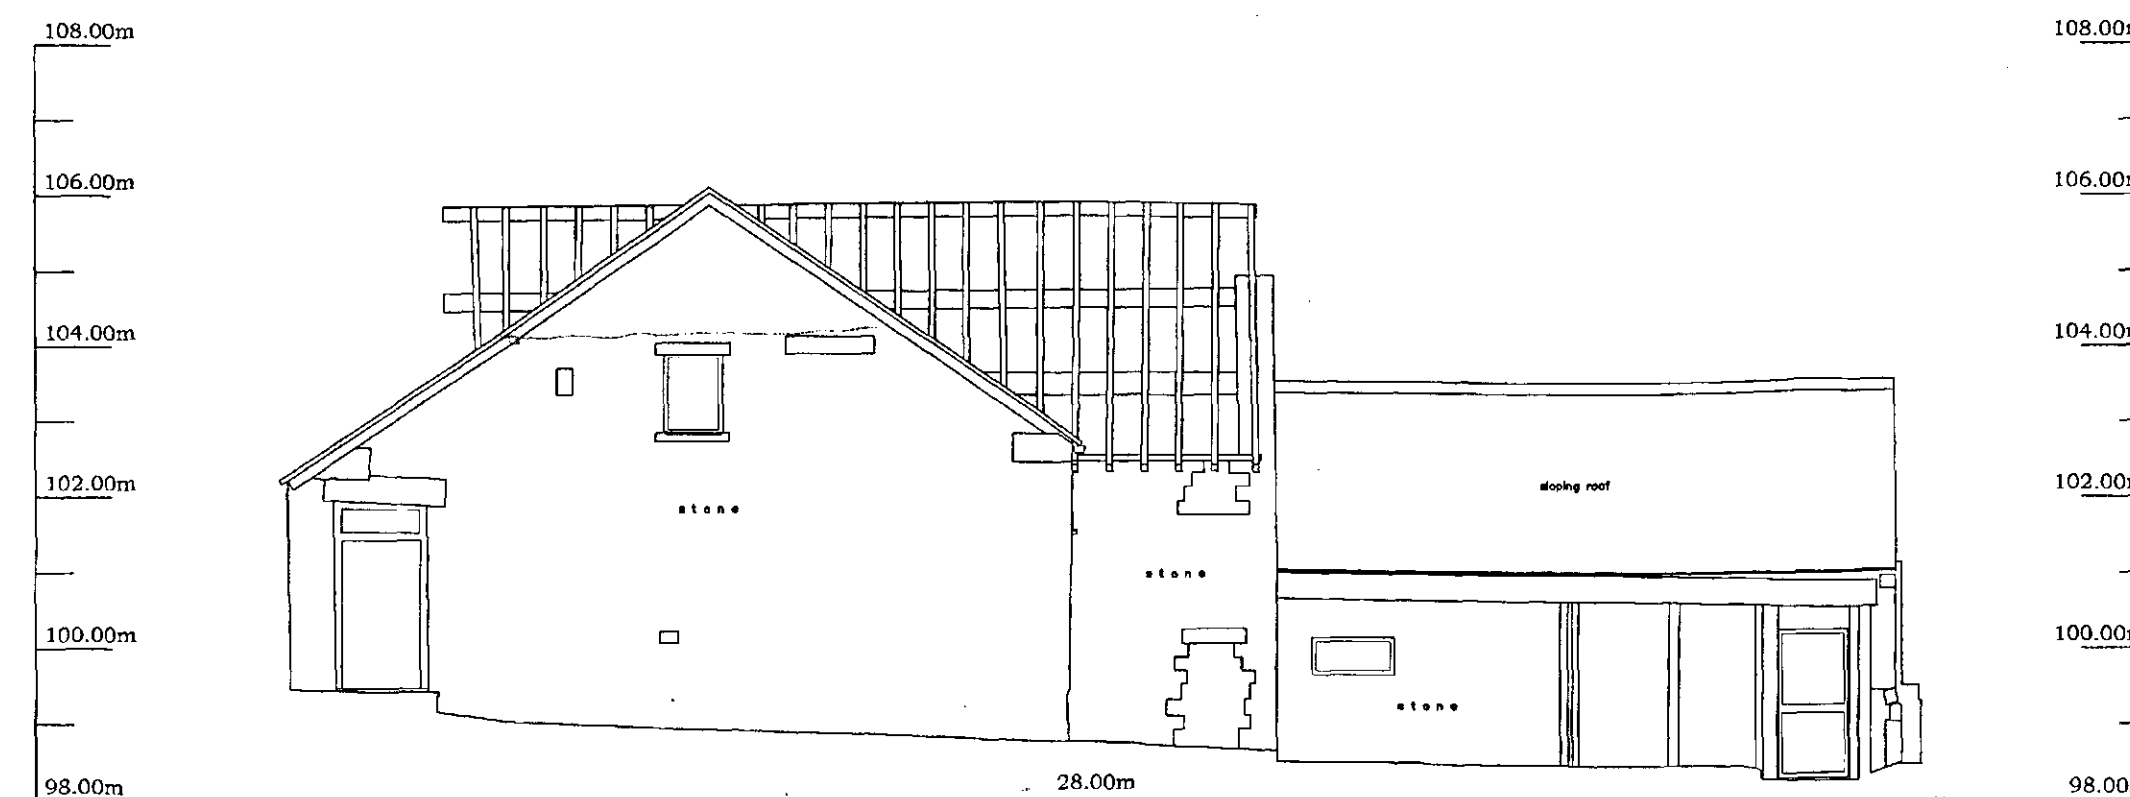

ELEVATION B-B

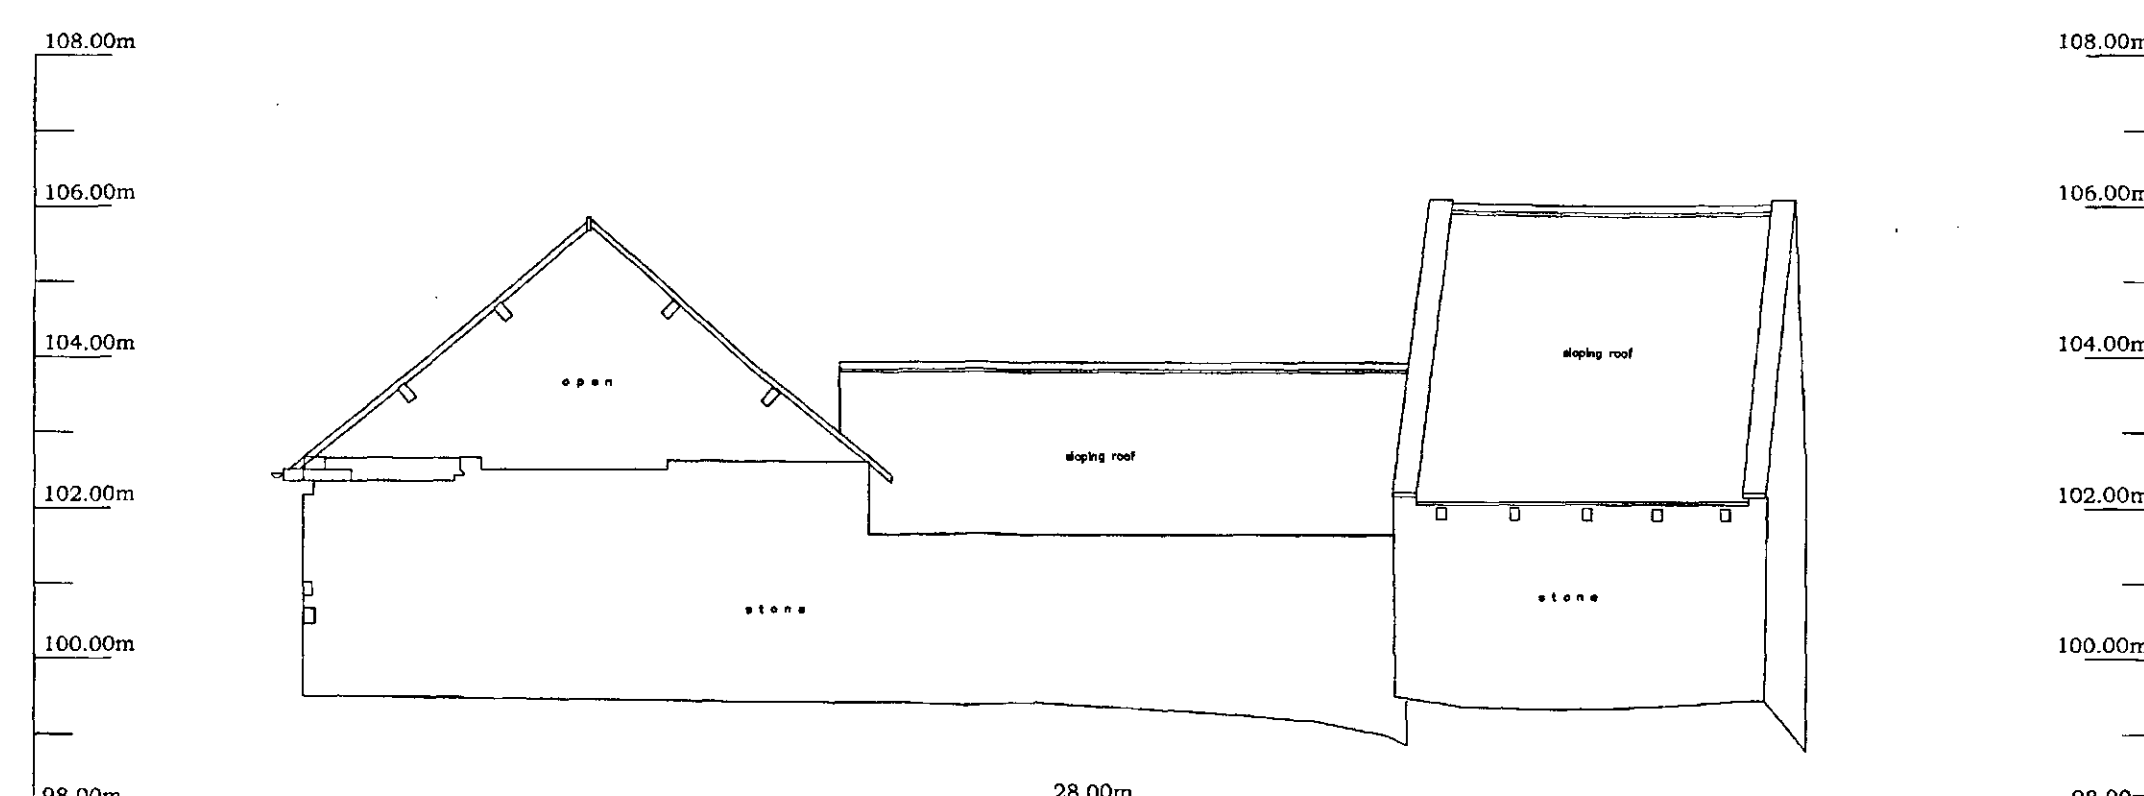

ELEVATION C-C

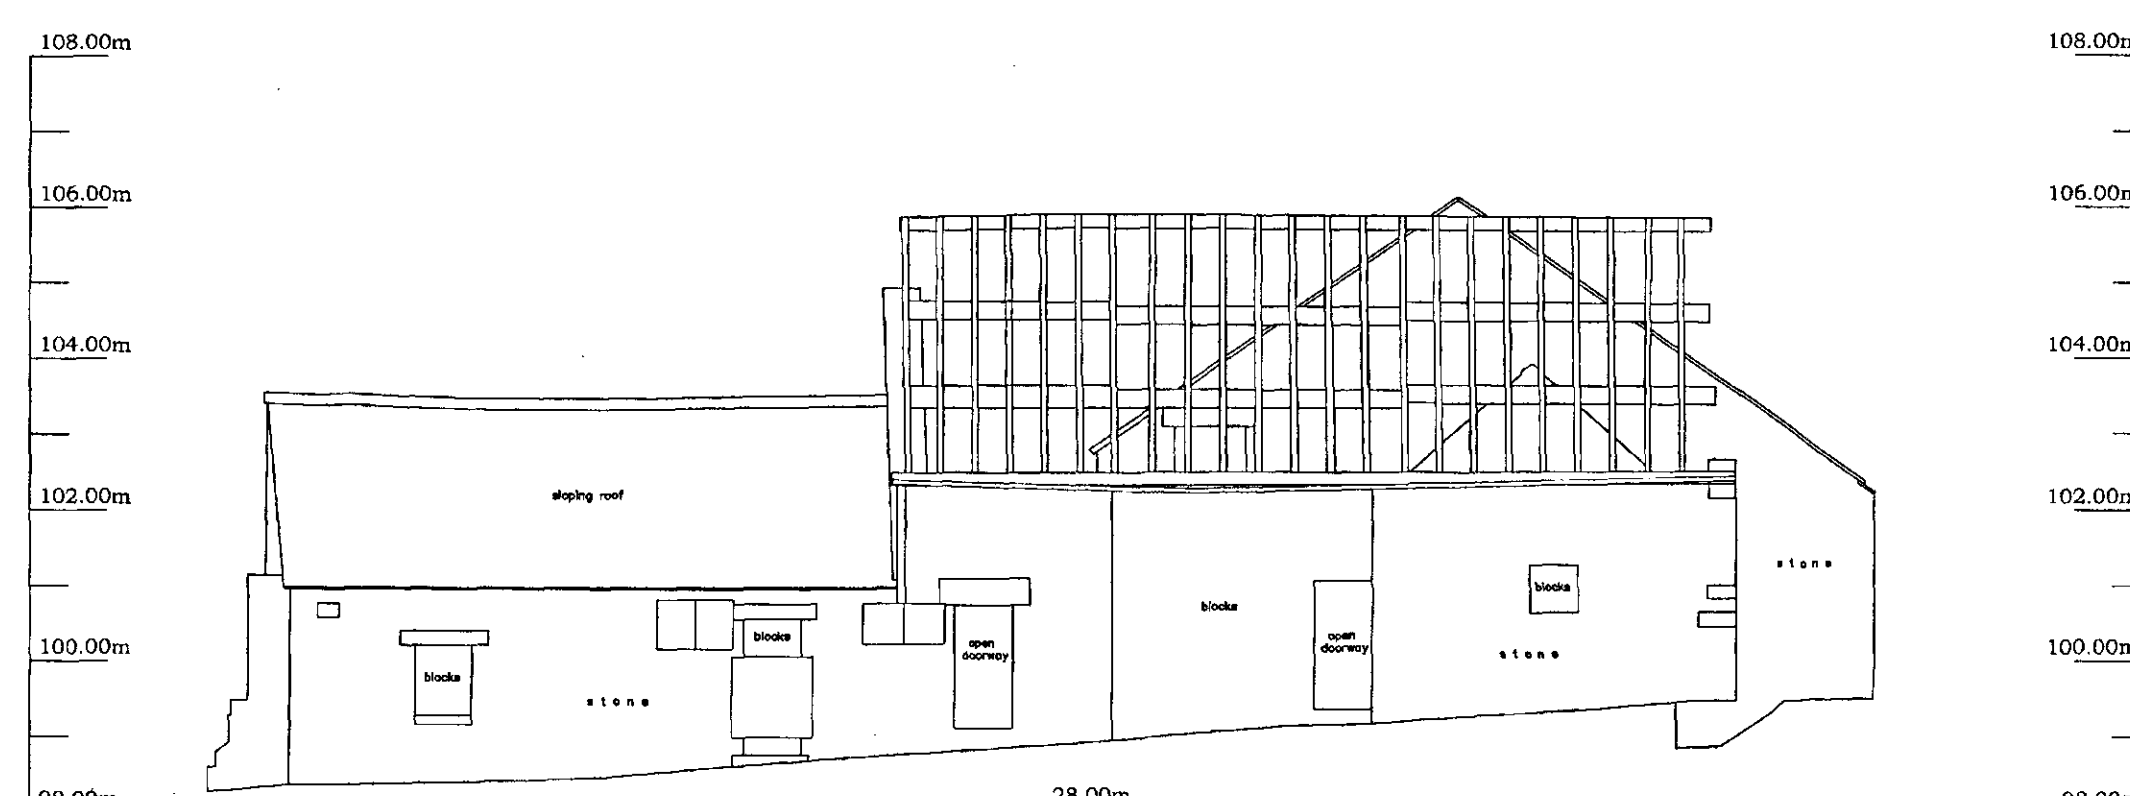

ELEVATION D-D