


SITE LAYOUT / LOCATION

OS MasterMap 1250/2500/10000 scale
Monday, July 9, 2018, ID: BW1-00725546
www.blackwellmapping.co.uk

1:1250 scale print at A4, Centre: 423513 E, 403468 N

©Crown Copyright Ordnance Survey. Licence no. 100041041

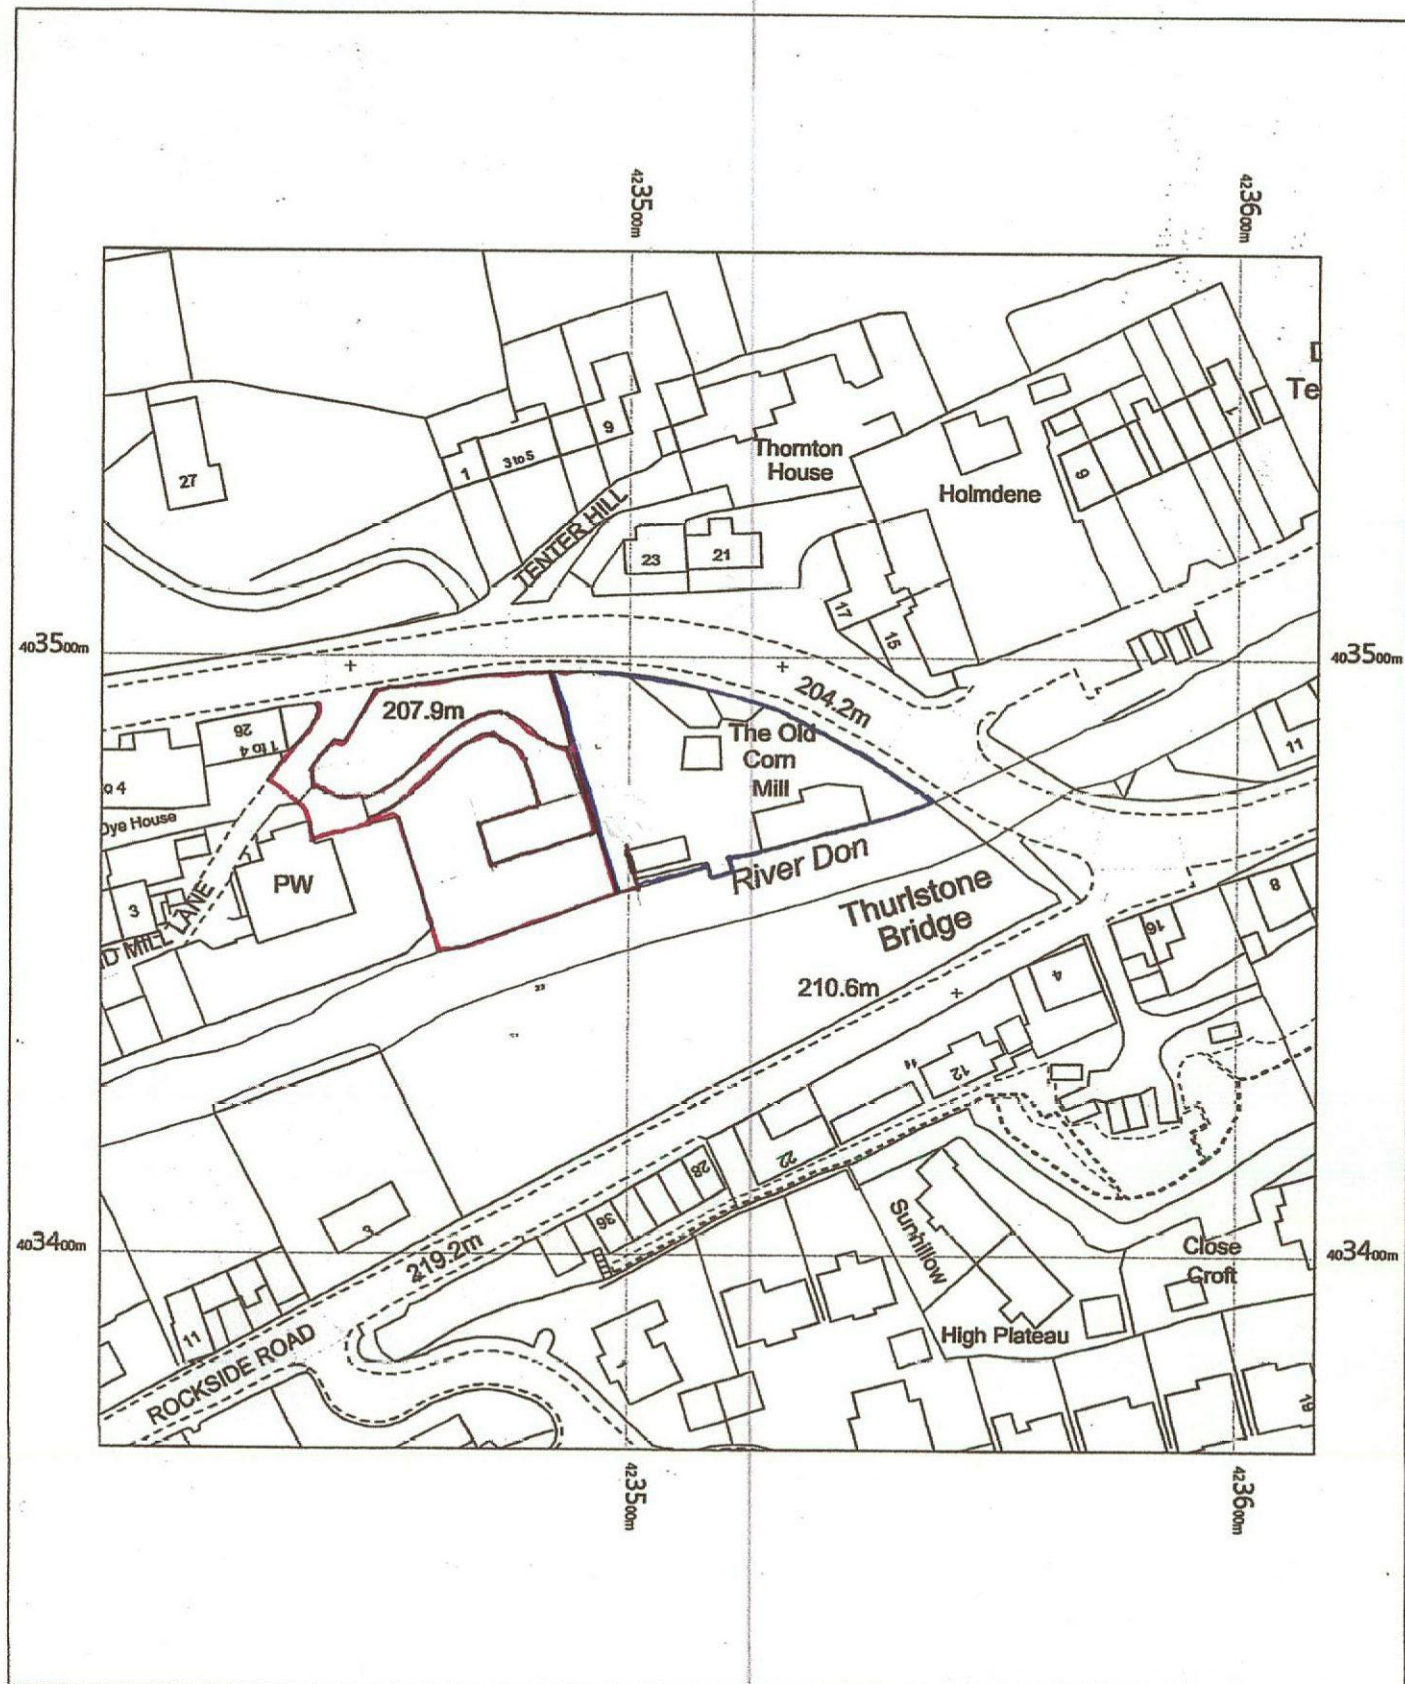


**BLACKWELL'S
MAPPING SERVICES**
PERSONAL & PROFESSIONAL MAPPING
www.blackwellmapping.co.uk

TEL: 0800 151 2612

maps@blackwell.co.uk



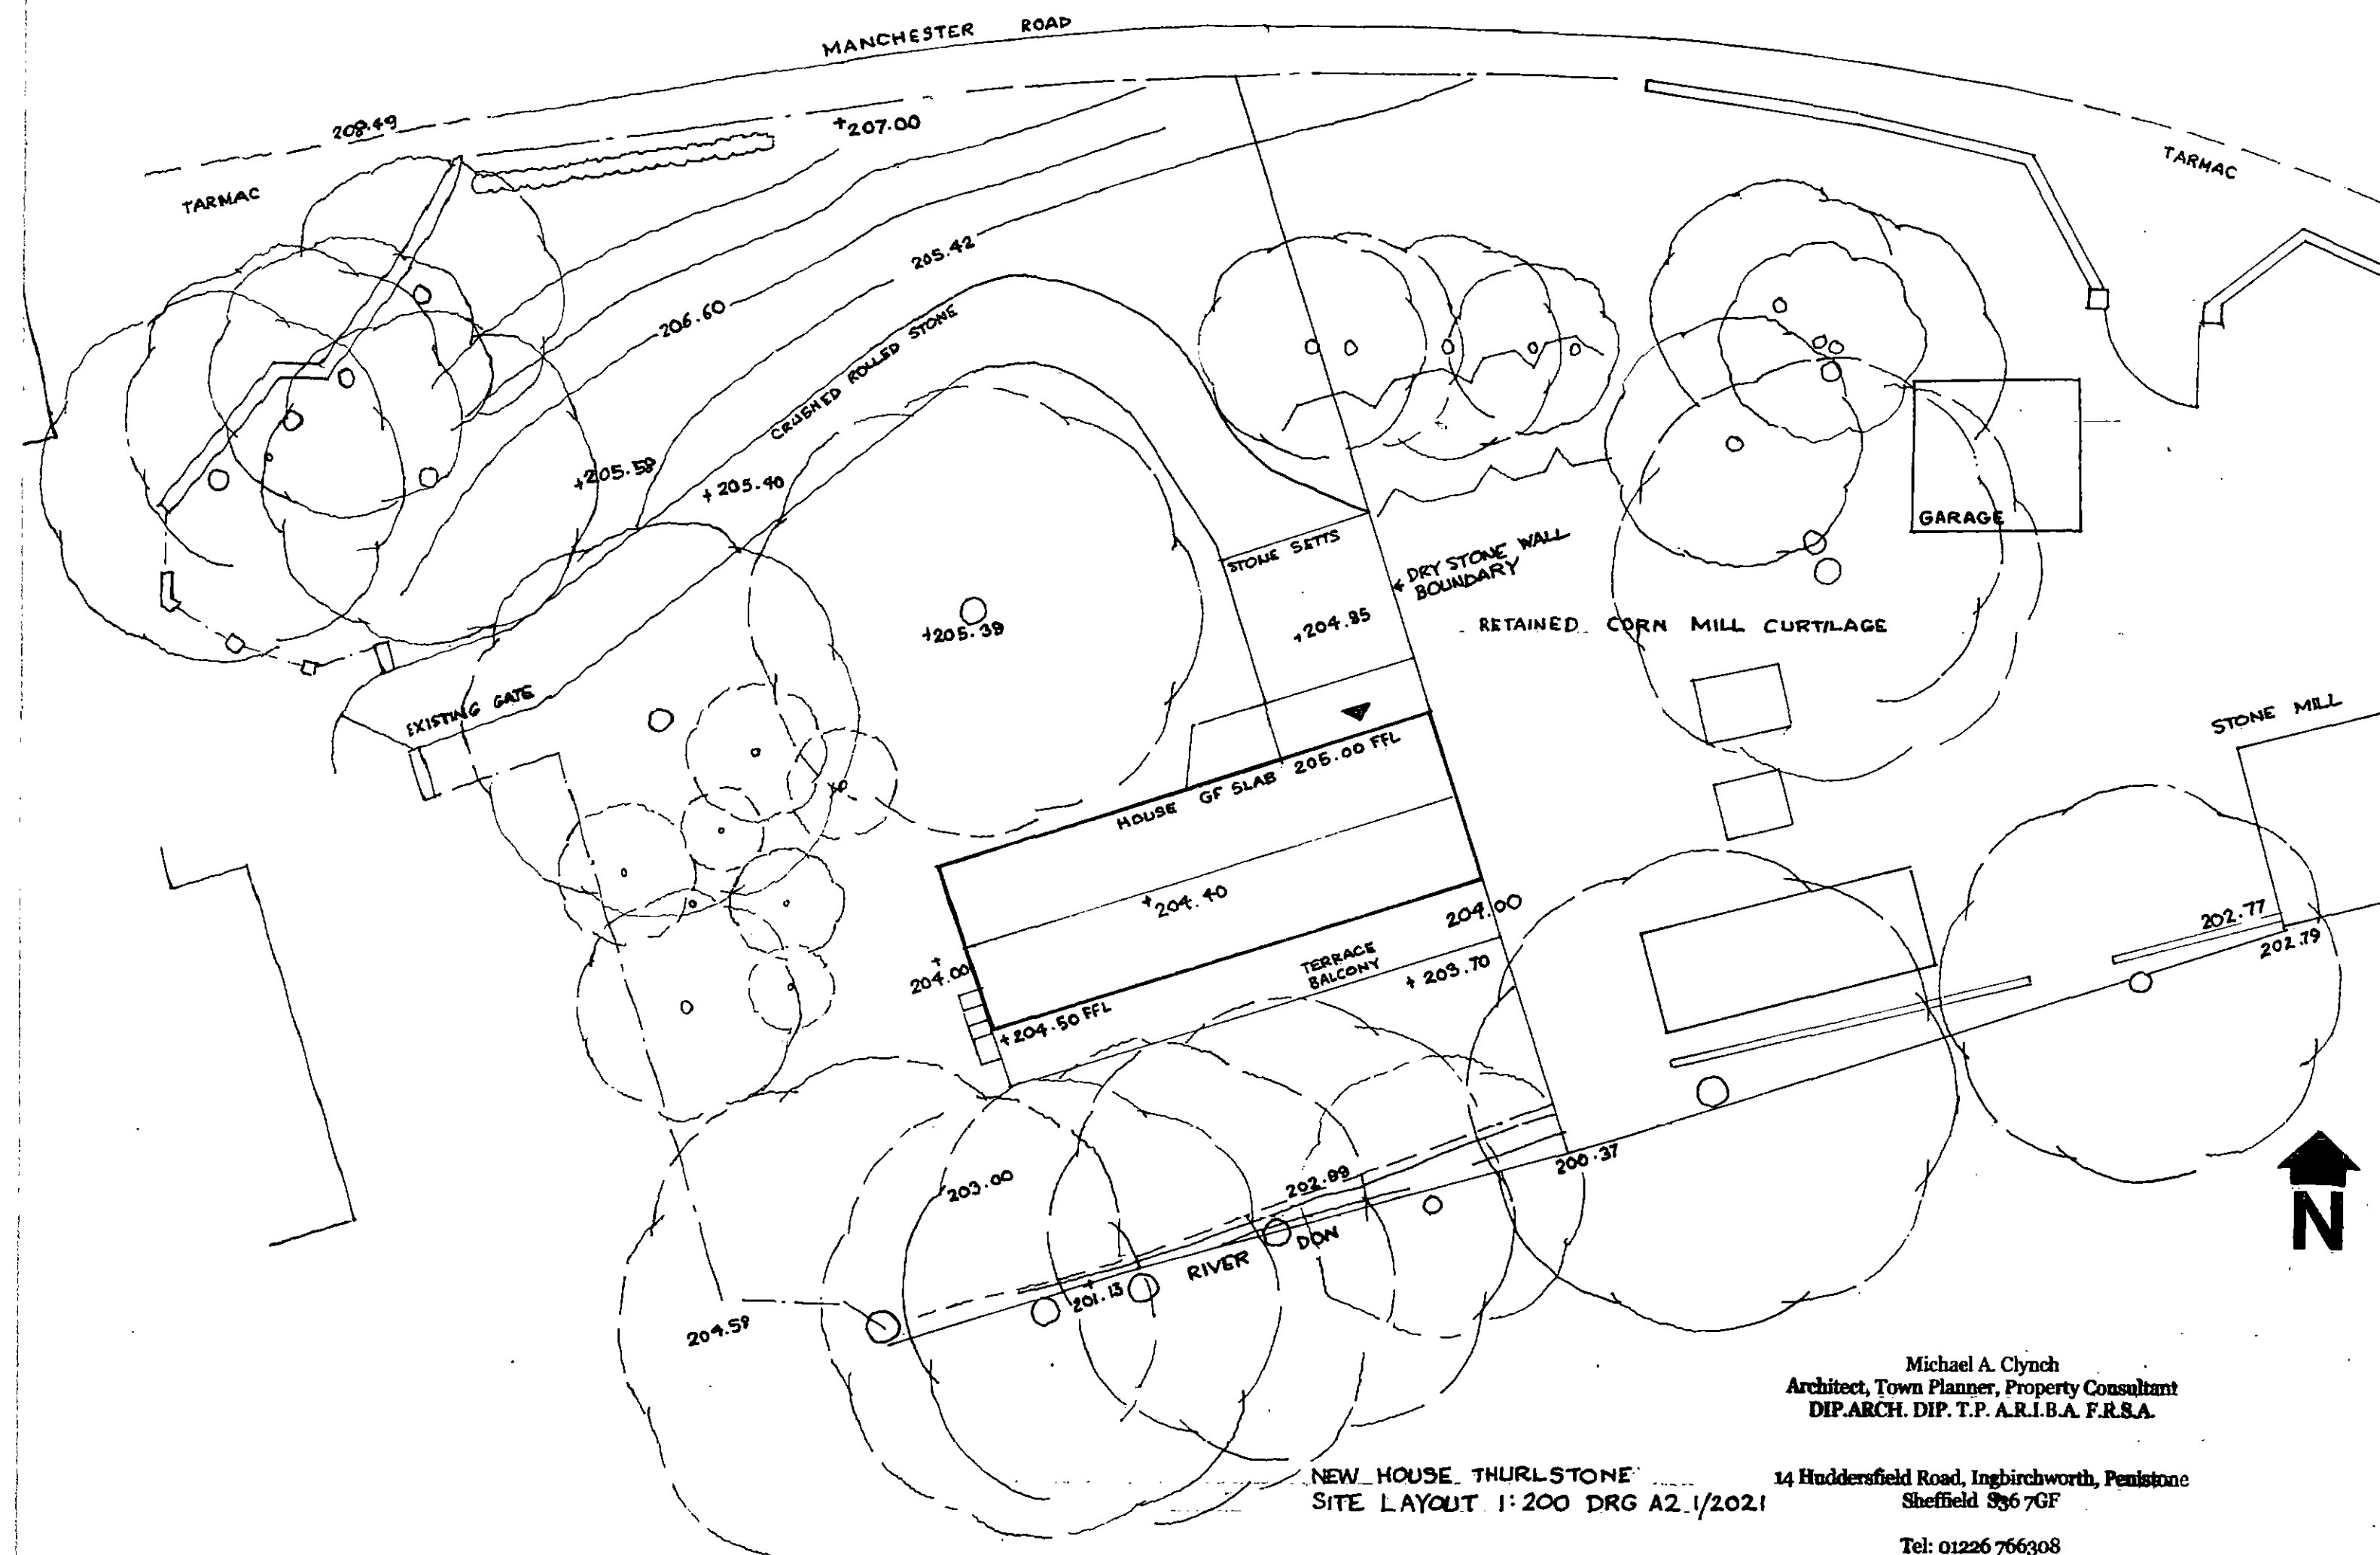


Michael A. Clynh
 Architect, Town Planner, Property Consultant
 DIP.ARCH. DIP. T.P. A.R.I.B.A. F.R.S.A.


NEW HOUSE THURLSTONE
 SITE LAYOUT 1:200 DRG A2.1/2021

14 Huddersfield Road, Ingirchworth, Penistone
 Sheffield S36 7GF

Tel: 01226 766308

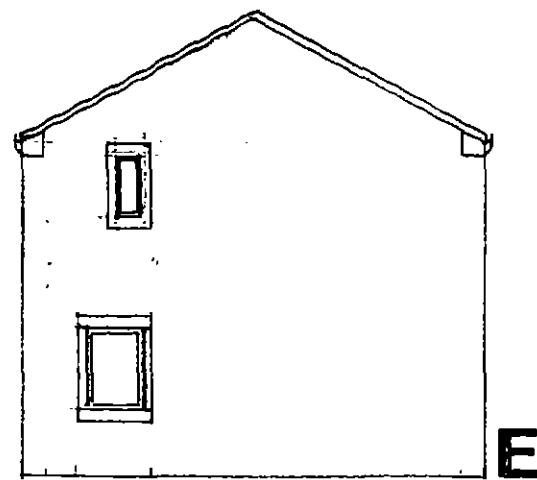

E

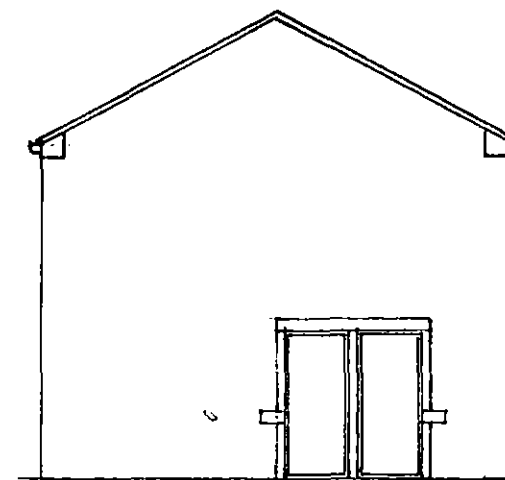


W


Michael A. Clynch
Architect, Town Planner, Property Consultant
DIP.ARCH. DIP. T.P. A.R.I.B.A. F.R.S.A.

14 Huddersfield Road, Ingbirchworth, Penistone
Sheffield S36 7GF

Tel: 01226 766308

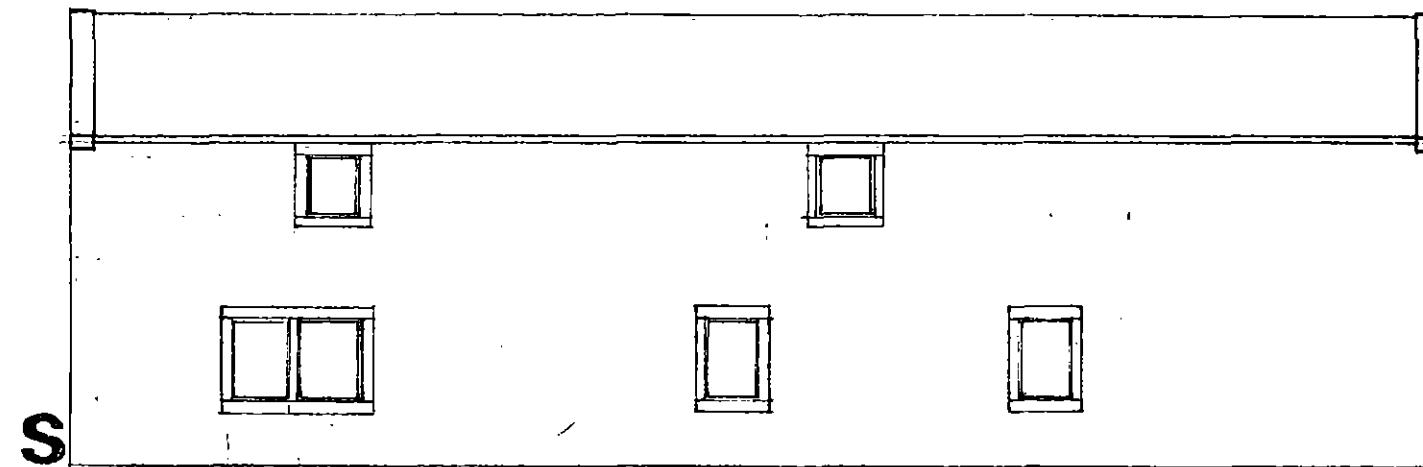


S

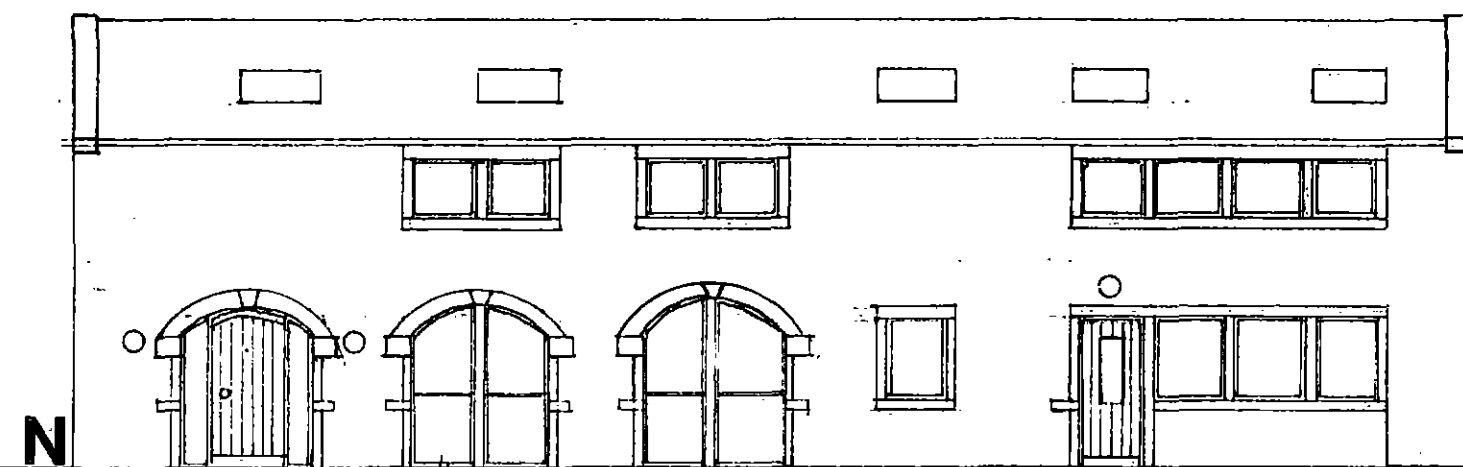


N

0 1 2 3 4 5 6 1:100M

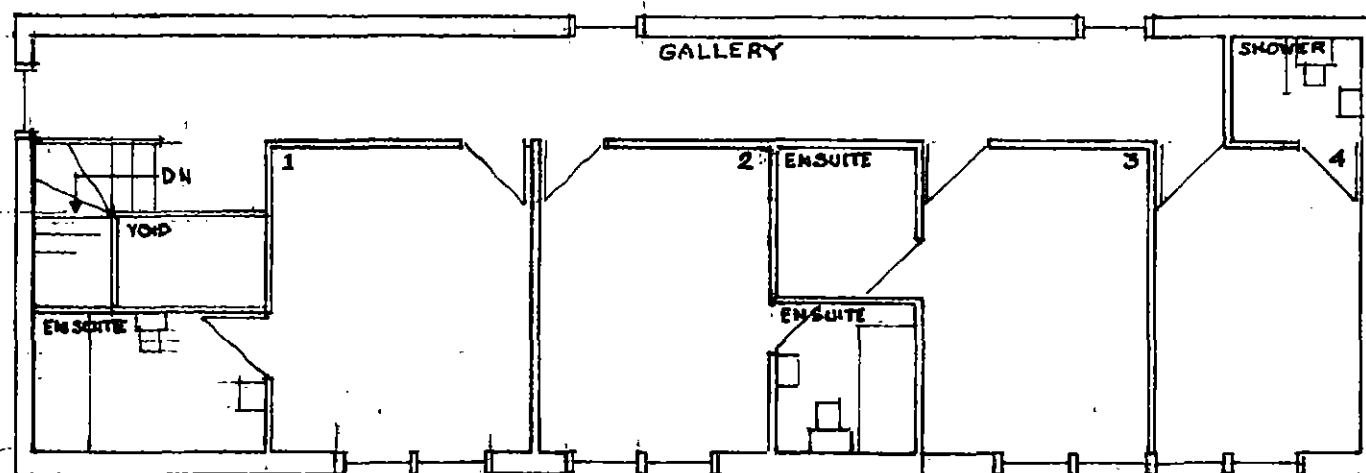

FF

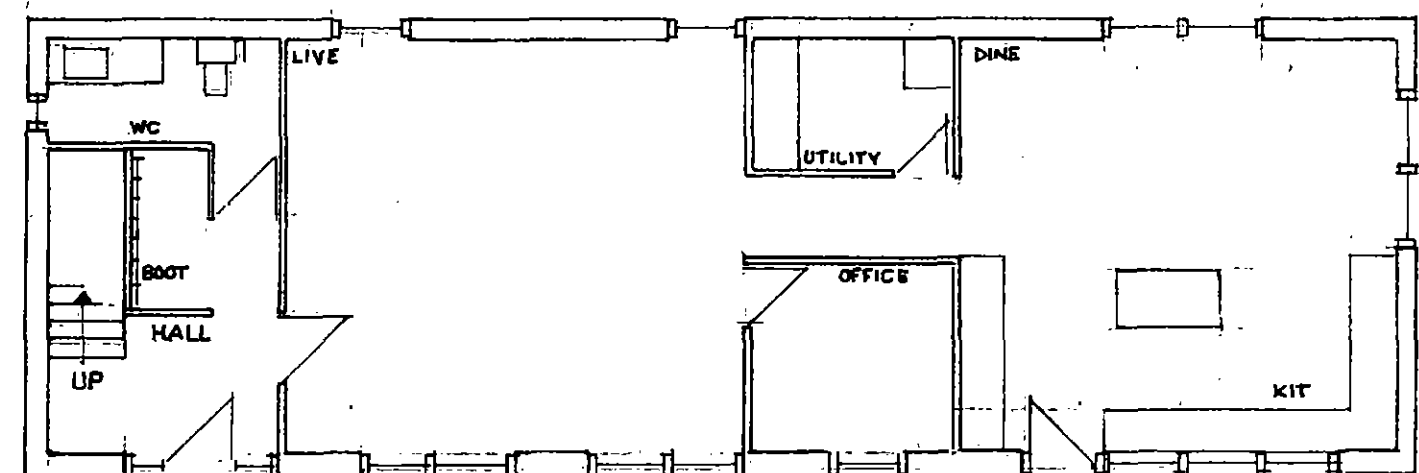

GF