
Rev	Date	Description
A	NOV 19	MINOR UPDATE FOLLOWING COMMENTS FROM CLIENT
B	FEB 20	UPDATED INLINE WITH BUILDING CONTROL QUERIES
C	JUL 20	VELUXS OMITTED, CONSERVATION AREA ROOF LIGHTS ADDED

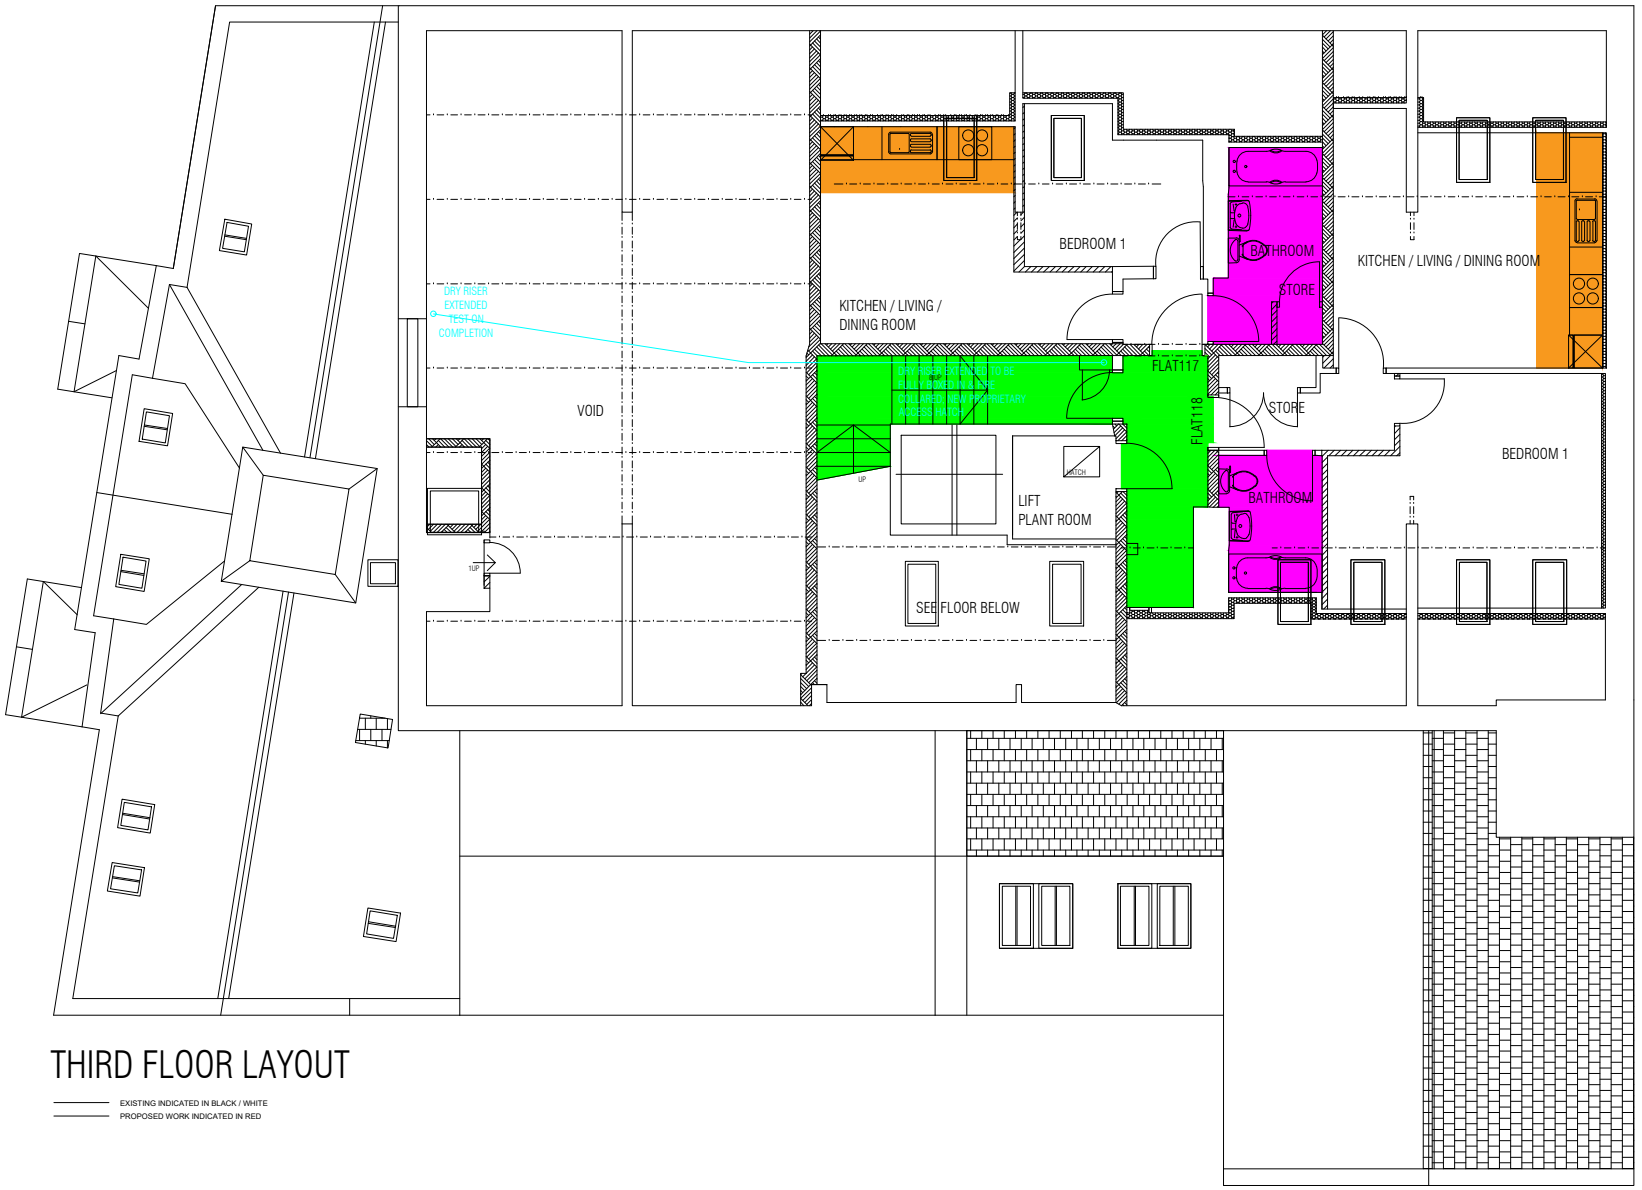

PROPOSED FLOOR FINISHES
TENANT TO CHOICE. NONSLIP POLYFLOR POLYGARE QUATTRO EITHER. CHALK DUNE 3766 OR SLATE HAZE 3773

PROPOSED FLOOR FINISHES
TARKETT MARLEY TEKSTAR SHEET TO ALL EXPOSED KITCHEN FLOOR AREA WITH POLISHED ALUMINIUM THRESHOLD STRIP AT DOORS (OR EQUAL & APPROVED). COLOUR TBC. FLOORING TO EXTEND 45MM BEHIND PLINTH BELOW BASE UNITS.

PROPOSED FLOOR FINISHES
NONSLIP POLYFLOR POLYGARE WOOD FX PUR TROPICAL PINE 3376
CONTRASTING NONSLIP NOSINGS TO STAIRS. CONTRACTORS CHOICE SUBJECT TO APPROVAL

PROPOSED FLOOR FINISHES
GEGGUS ENTRANCE MAT TOP CLEAN TREND WITH RIBBED CARPET & SCRAPER BAR. COLOUR TBC

PROPOSED FLOOR FINISHES
TARKETT MILA - MILA X2697 9965

PROPOSED FLOOR FINISHES
CONCRETE / GARAGE FLOOR PAINT
COLOUR GREY

THIRD FLOOR LAYOUT

EXISTING INDICATED IN BLACK / WHITE
PROPOSED WORK INDICATED IN RED

Arcus Consulting LLP
Wakefield 0192 466 9000 Manchester 0161 905 3222 London 0208 8742 2512
Liverpool 0151 708 1080 Newcastle 0191 272 5781 Rugby 01788 297 127
info@arcus.uk.com www.arcus.uk.com

Client
RIVERSIDE
-

Project
BEDSITS TO FLATS
HOLDEN HOUSE, 2 RACE STREET, BARNSLEY, S70 1BG

Title
FLOOR FINISHES
THIRD FLOOR LAYOUT

Scale	Date	Stage
1:50	NOV 19	WORKING DWG
Job No	Drawing No	Rev
6078	226	AS INDICATED
Drawn	Approved	
NW	AR	

This drawing is the copyright of Arcus. Contractors must check all dimensions on site. Do not scale the drawings.Only figured dimensions are to be worked to.