

EXISTING FIRST FLOOR LAYOUT

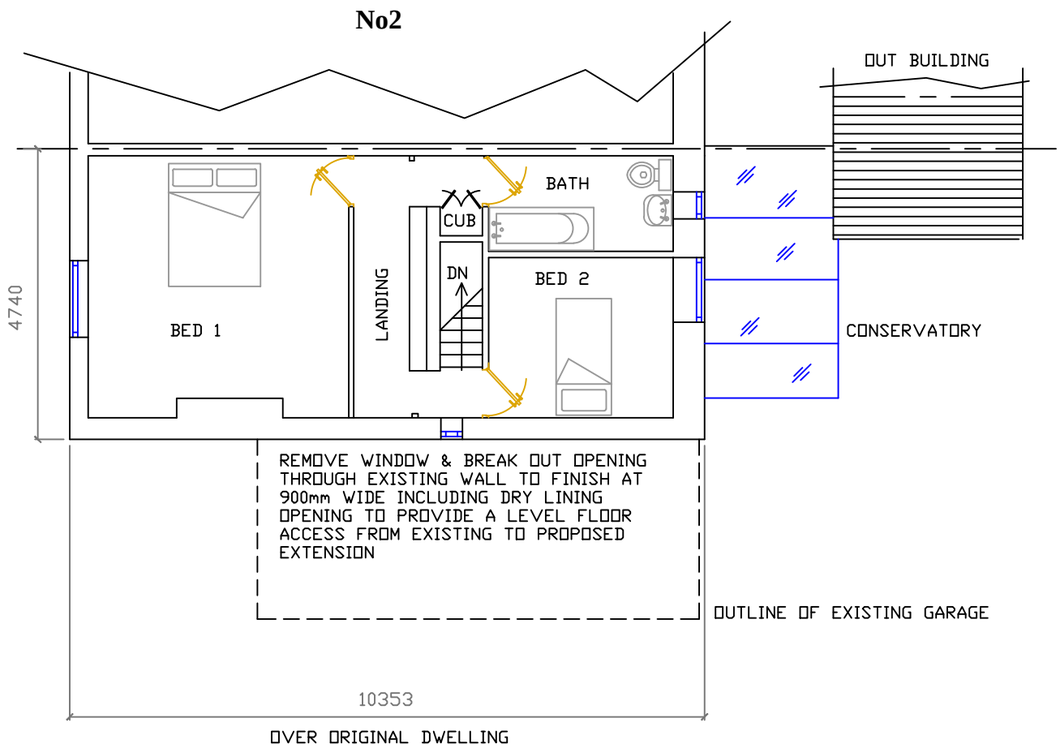

EXISTING GROUND FLOOR LAYOUT

5
4
3
2
1
0

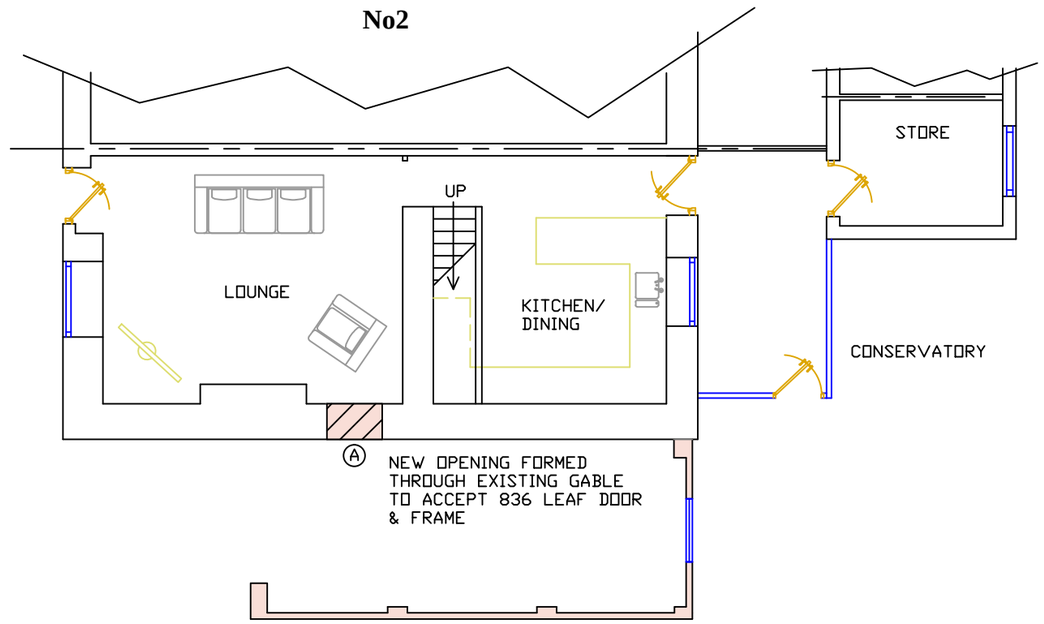

CLIENT

MR J RODDIS
1 EASTFIELD COTTAGES
HOLLIN MOOR LANE

TITLE

DRAWING SHOWING EXISTING GROUND & FIRST FLOOR LAYOUTS

0 1 2 3 4 5
SCALE BAR

SCALE 1:100 @ A3

REV

DATE 29/06/2020

DRG No 20/003