


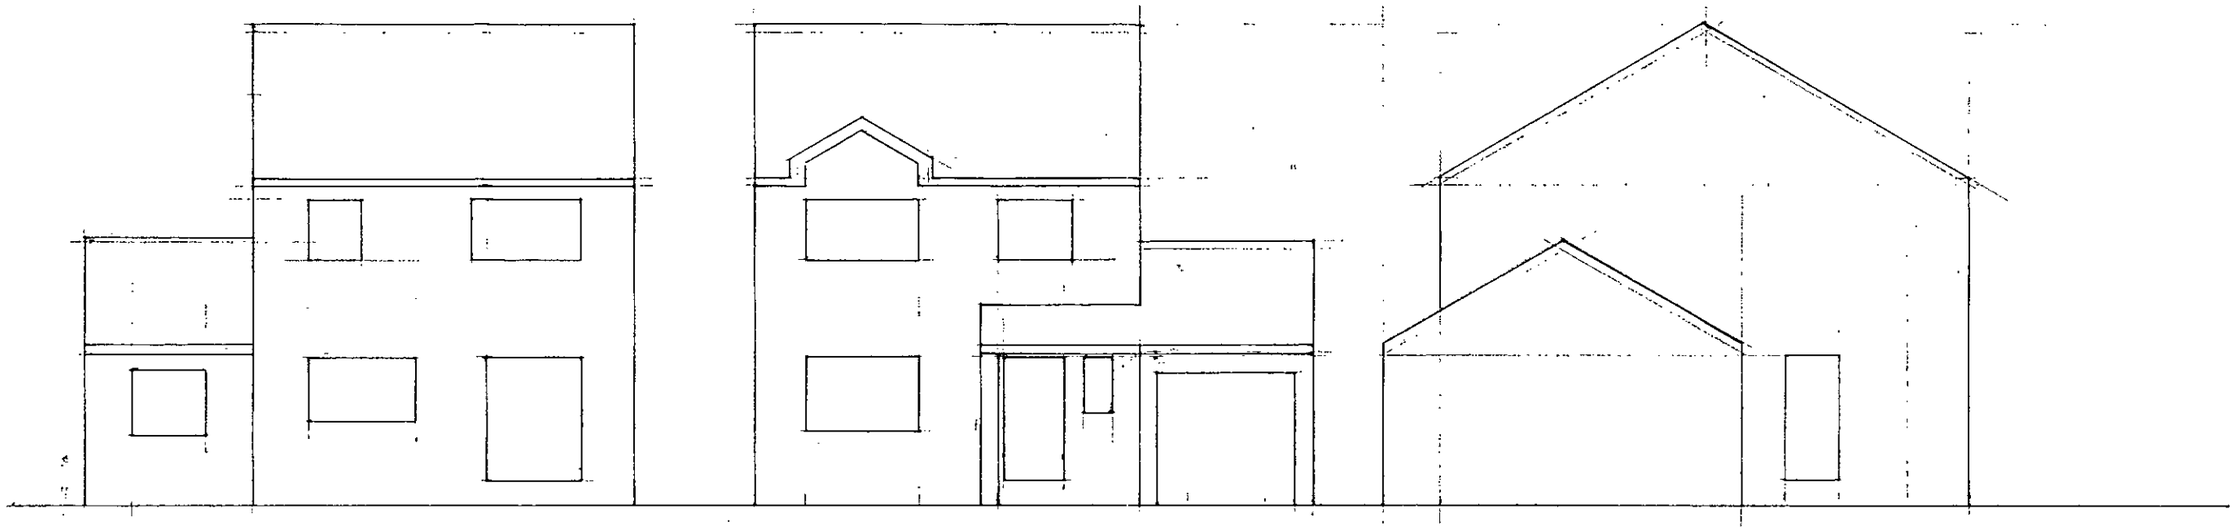


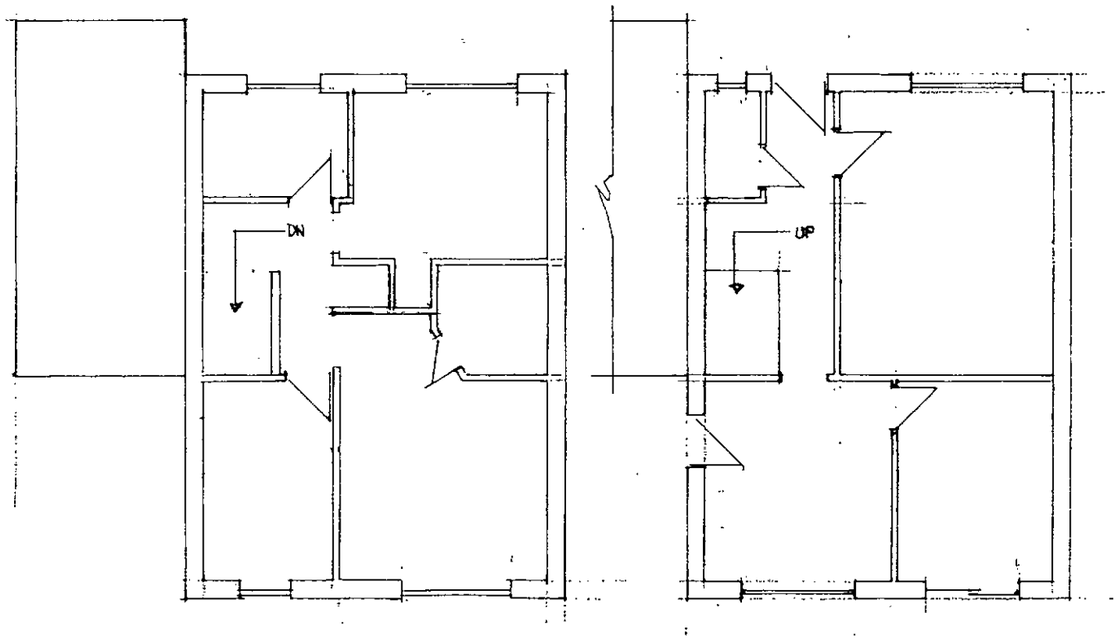


9 BRIAR GROVE CUDLEY SURVEY PLAN AND ELEVATIONS 1:100 7/14 DRG A1

MICHAEL A CLYNCH
Dip. Arch. Dip. T. P. A.R.I.B.A.
Architect & Town Planner
14 Huddersfield Road, Ingbirchworth
Sheffield S36 7GF Tel: 01226 766307

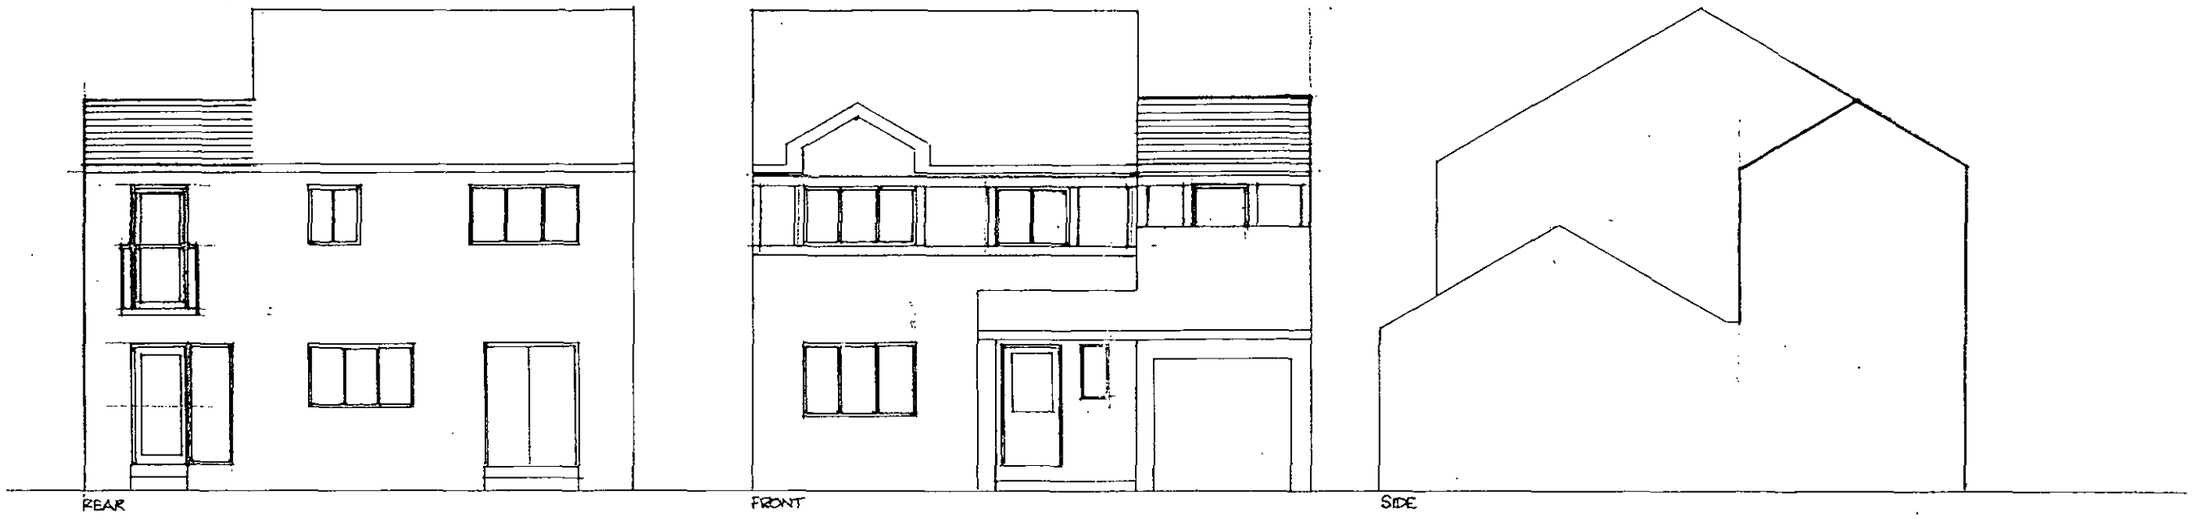

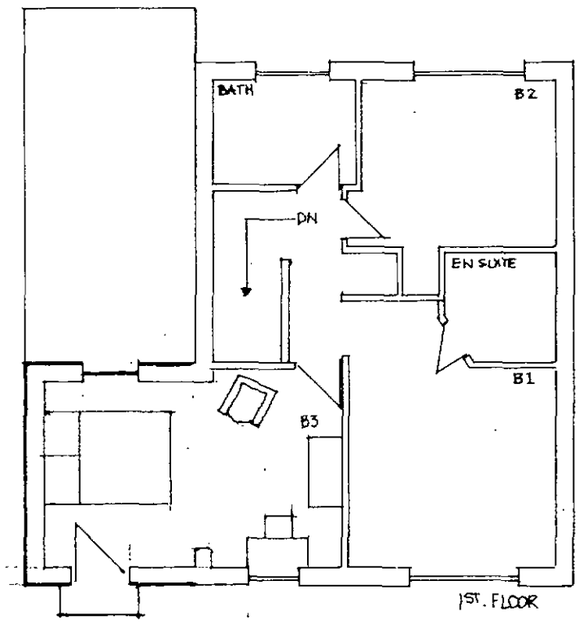

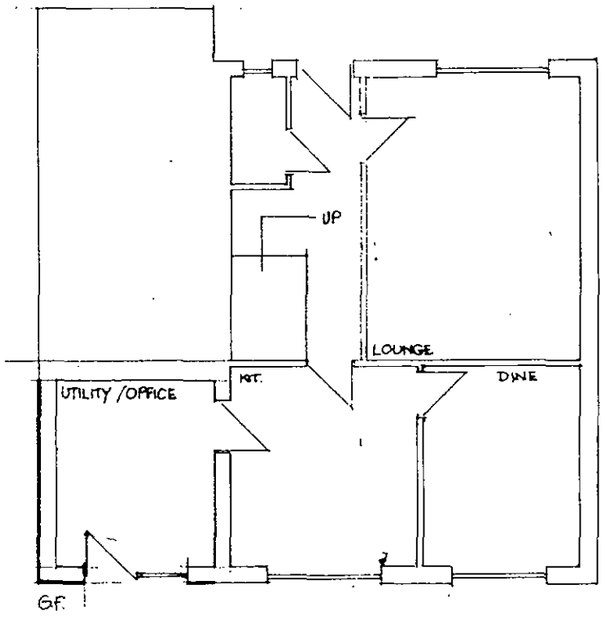

EXTENSION TO 9 BRIAR GROVE CUDLEY PLANS AND ELEVATIONS 1:100 7/14 DRG A2

Dip. Arch. Dip. T. P. A.R.I.B.A.
Architect & Town Planner
14 Huddersfield Road, Ingbirchworth
Sheffield S36 7GF Tel: 01226 763038