DO NOT SCALE DIMENSIONS FROM DRAWING

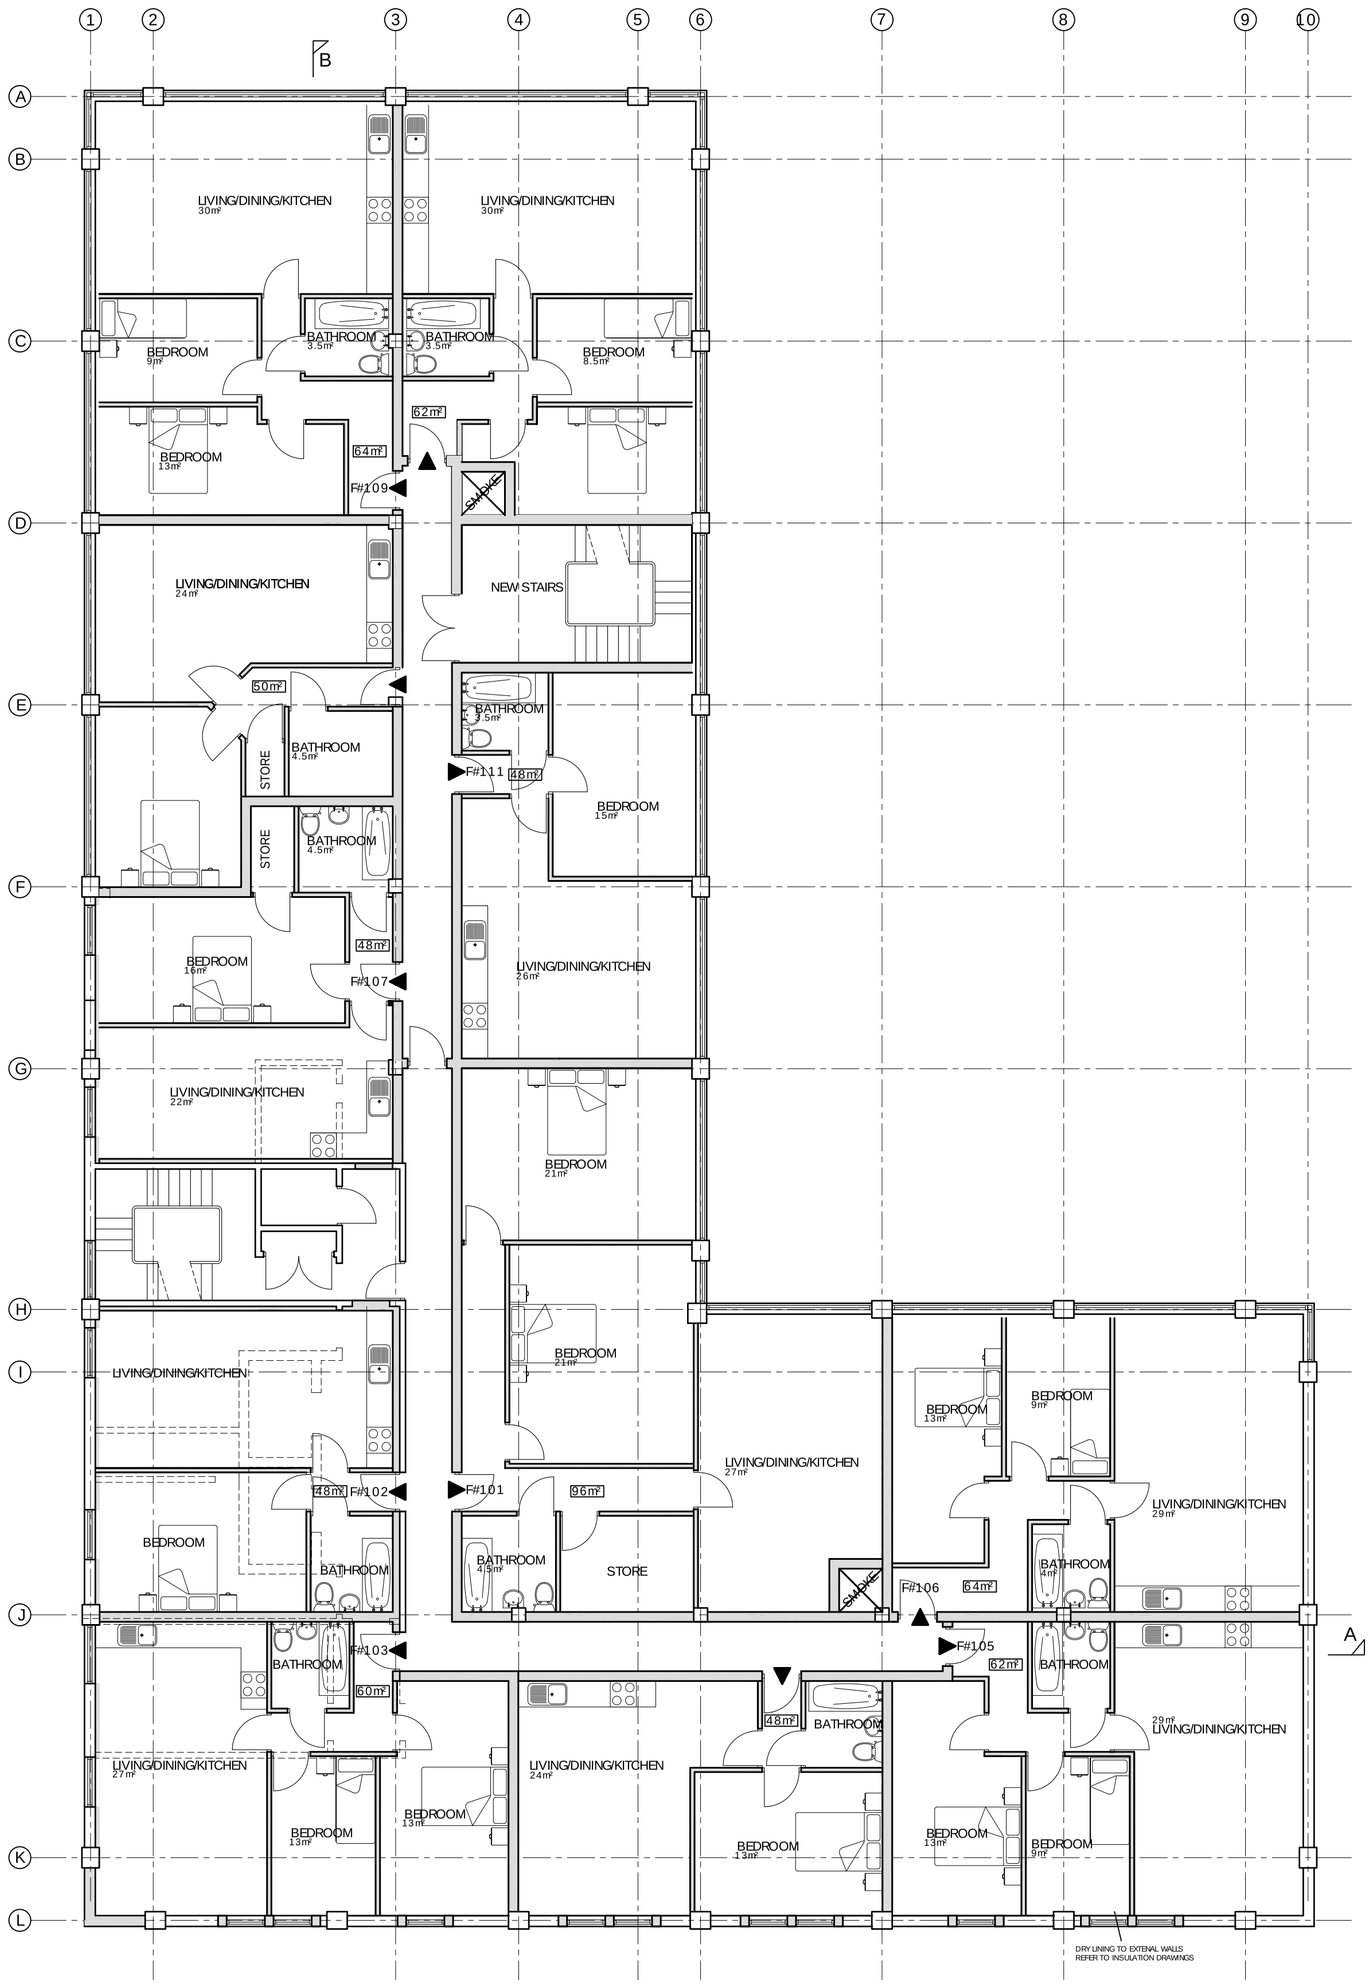

SECOND FLOOR LAYOUT

TOTAL FLOOR AREA 774m²

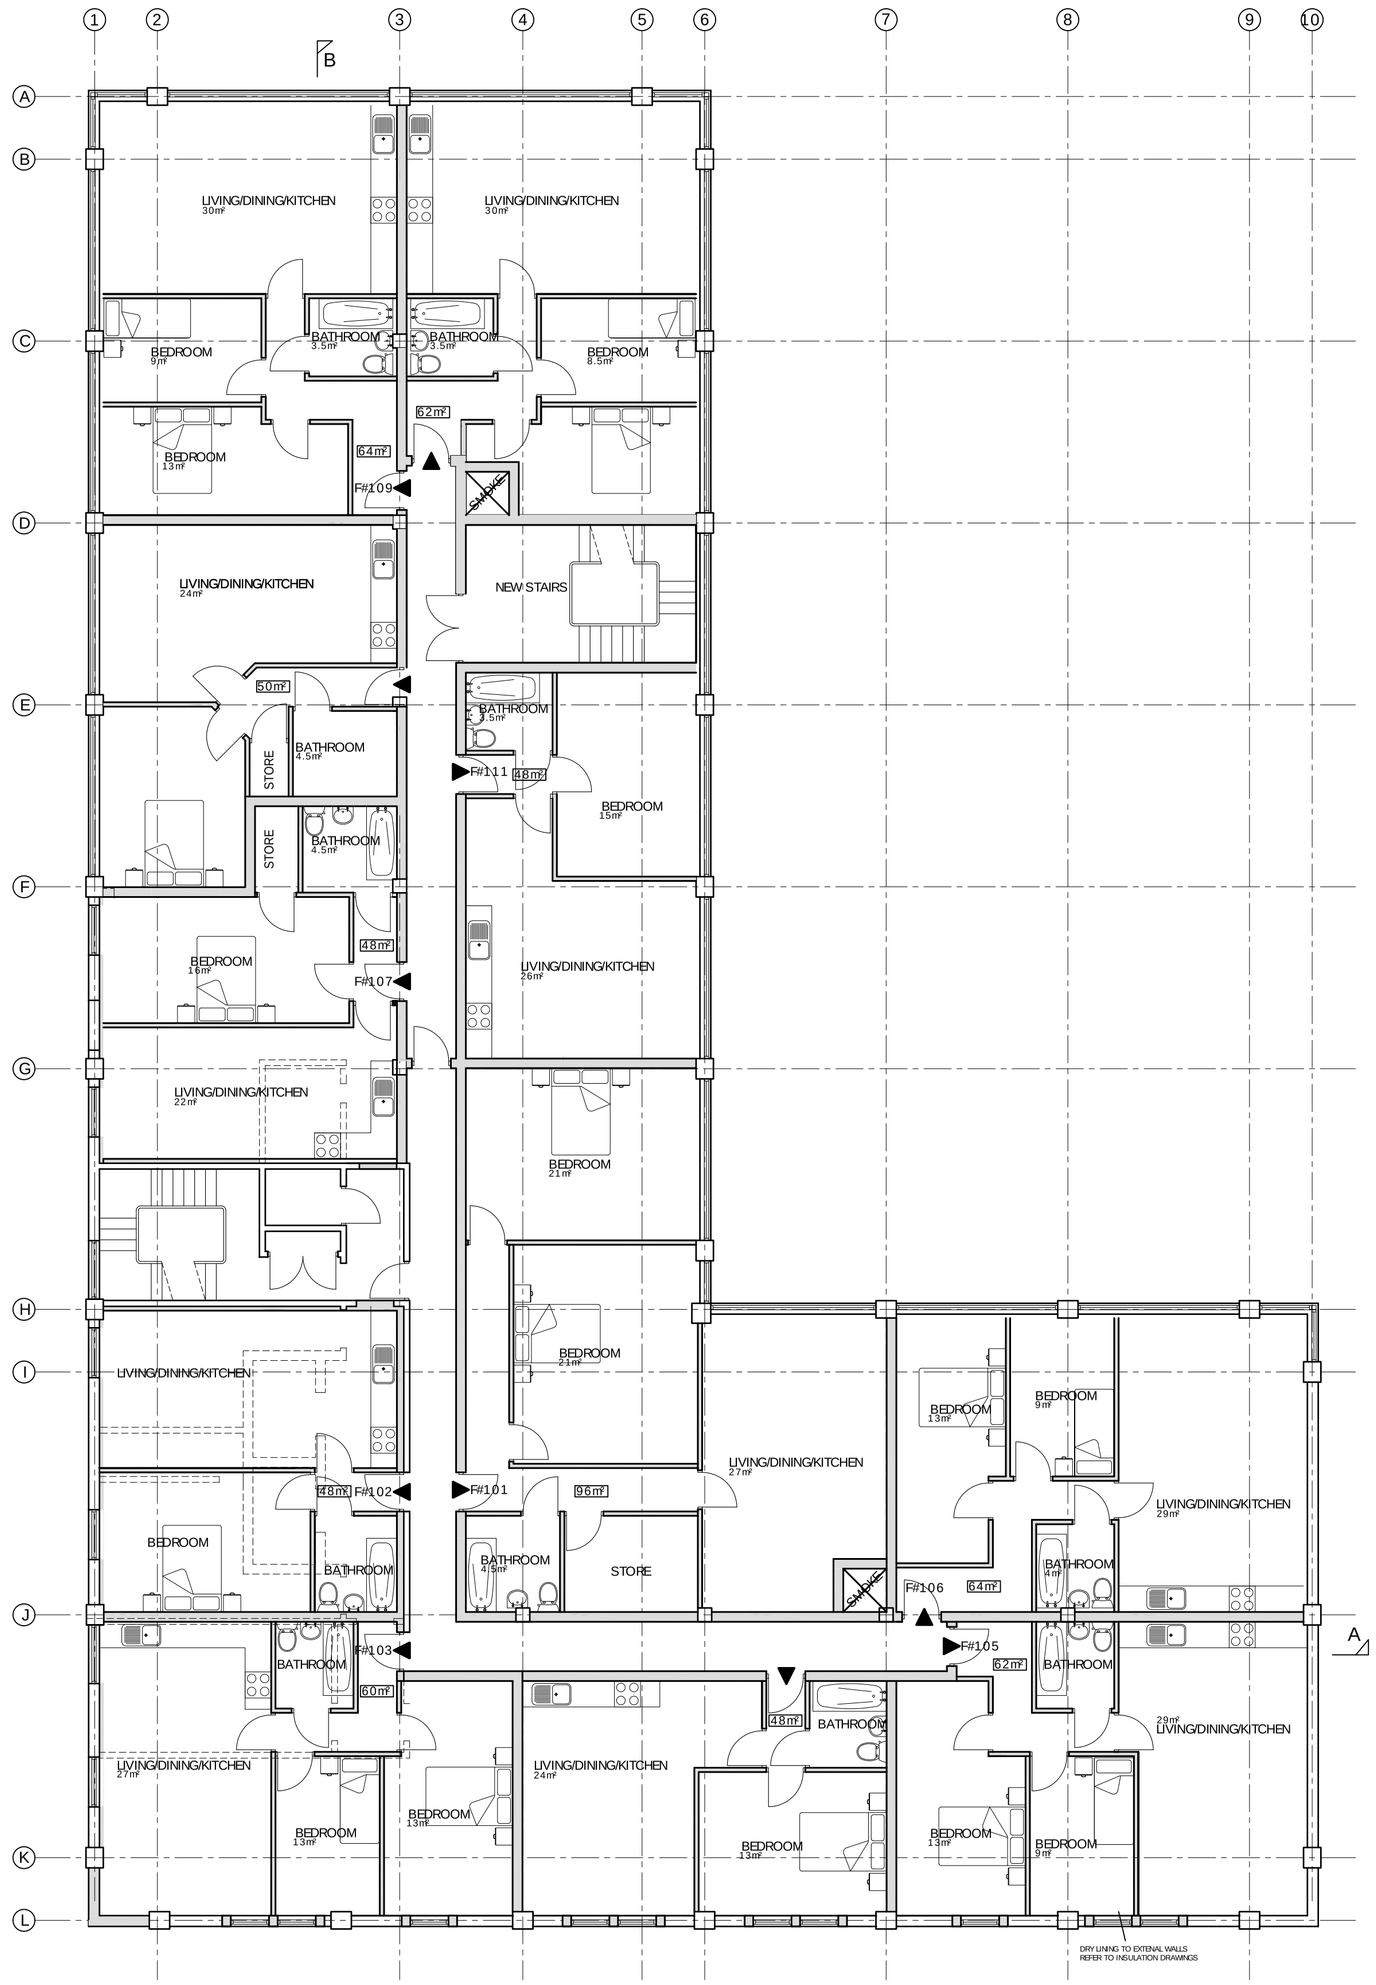

THIRD FLOOR LAYOUT

TOTAL FLOOR AREA 774m²

0 1m 2m 3m 4m 5m 6m

1:100 SCALE BAR

NOTES

1. ALL DIMENSIONS ARE IN MILLIMETRES.
2. DO NOT SCALE FROM THIS DRAWING.
3. THIS DRAWING IS TO BE READ IN CONJUNCTION WITH ALL OTHER RELATEI DRAWINGS AND DOCUMENTS. THE USER SHOULD CONSULT THE DRAWIN ISSUE REGISTER FOR DETAILS.
4. THE CONTRACTOR IS TO CHECK AND VERIFY ALL DIMENSIONS ON SITE PRIOI TO COMMENCEMENT OF CONSTRUCTION WORKS.
5. THE ENGINEER/ARCHTIECT SHOULD BE CONTACTED IMMEDIATELEY IF TH ASSUMPTIONS USED IN THE DESIGN AND DRAWING PREPARARTION DIFFER TO THAT FOUND ON SITE.

Rev.	Amendments	Date	By

Keystone Design Associates Ltd.

Registered Office
Development House
261 Church Street
Blackpool
FY1 3PB
Tel. No. 01253 649040
Fax. No. 01253 752901
Email : info@keystonedesign.co.uk

PROJECT ADDRESS
18 REGENT STREET
BARNSLEY, SOUTH YORKSHIRE

PROJECT TITLE
CONVERSION OF PROPERTY

DRAWING TITLE
PROPOSED SECOND & THIRD FLOOR LAYOUT

Client	Scales
HOMES BY HOLMES LTD	1:100@A1

Drawn	Checked	Date
LM		07/06/21

DRAWING No.	Revision
A021/143/P/02	

THIS DRAWING & CONTENTS ARE THE PROPERTY OF KEYSTONE DESIGN ASSOC LTD. UNAUTHORISED REPRODUCTION OF THE WHOLE OR ANY PART THERE O INFRINGES COPYRIGHT AND MAY LEAD TO PROSECUTION OF CIVIL PROCEEDINGS.

H:\Documents\Drawings\2021\Regent Street 18 Barnsley

Revision

DRAWING No. A021/143/P/02

This document was created with Win2PDF available at http://www.win2pdf.com.
The unregistered version of Win2PDF is for evaluation or non-commercial use only.