

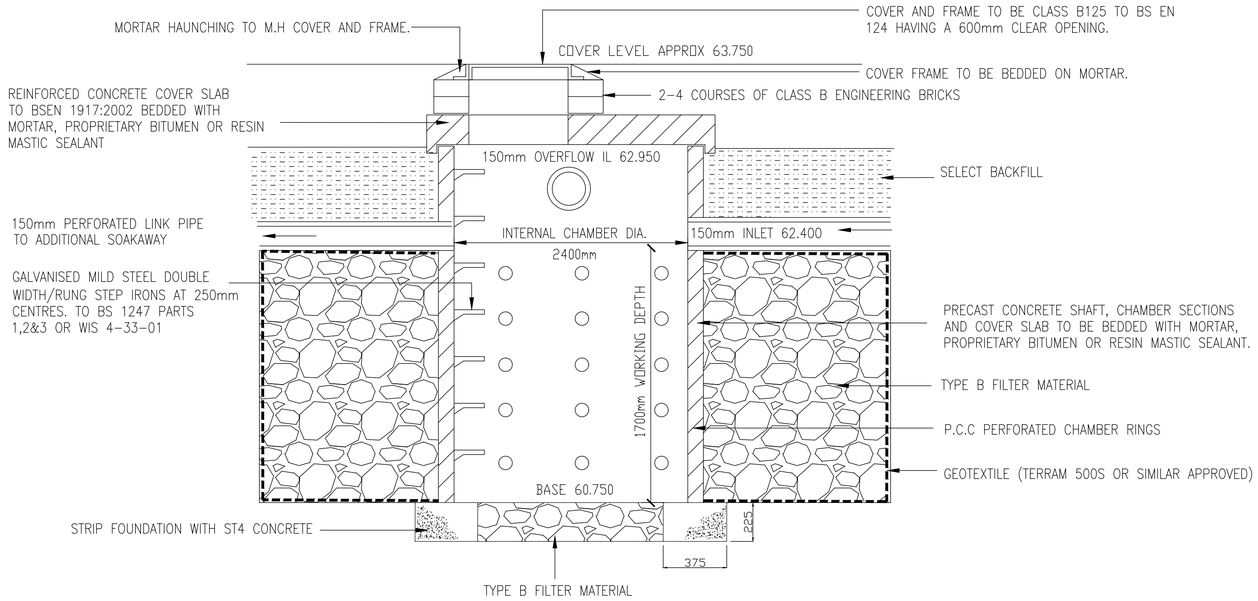



TYPICAL SOAKAWAY CHAMBER SECTION

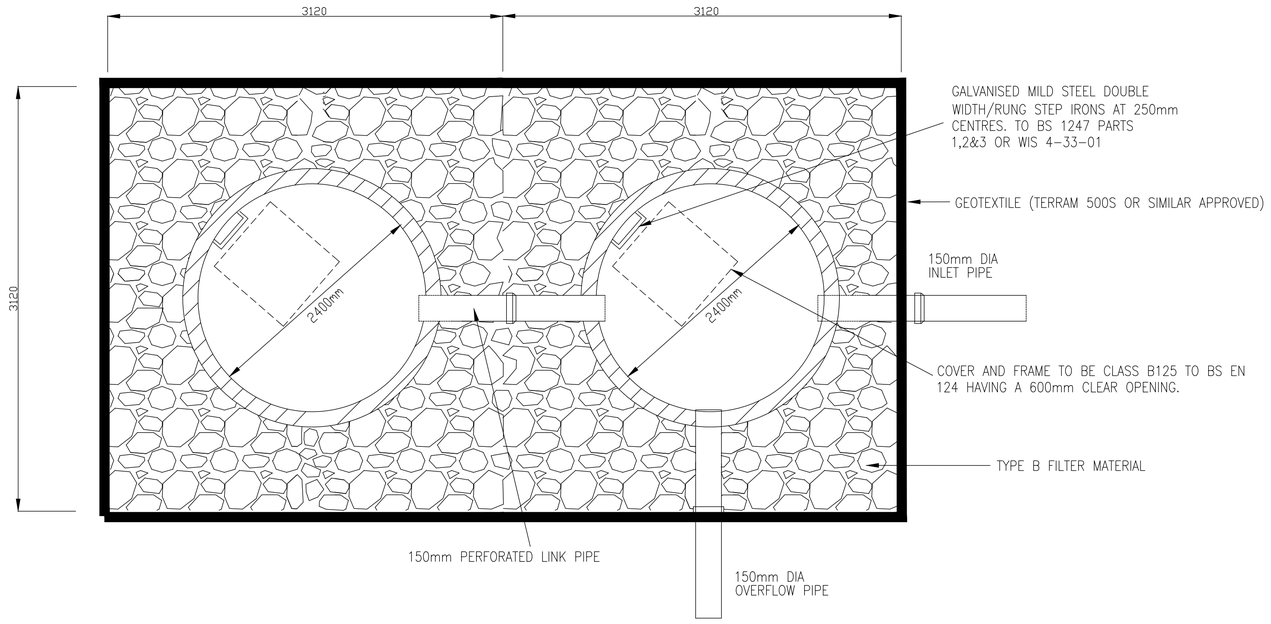

TYPICAL SOAKAWAY PLAN

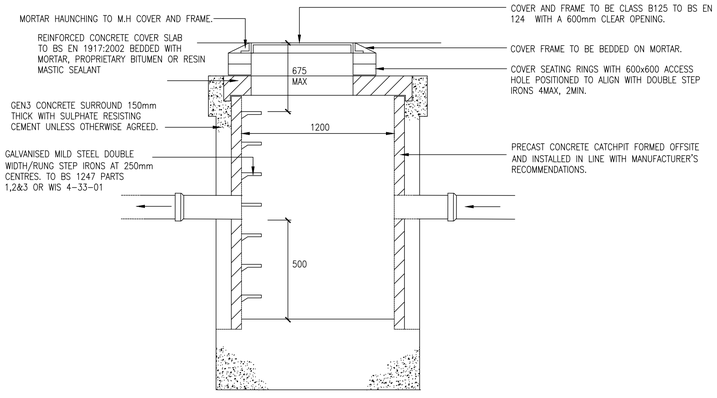

SECTION

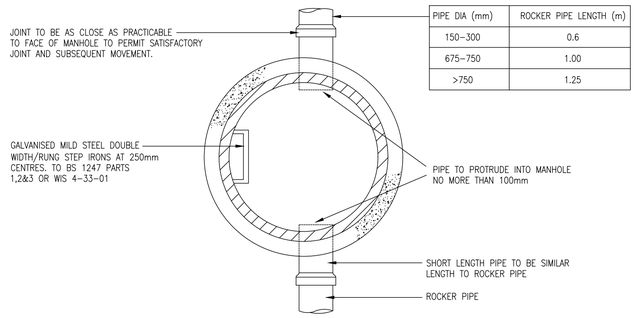

PIPE DIA (mm)	ROCKER PIPE LENGTH (m)
150-300	0.6
675-750	1.00
>750	1.25

PLAN

TYPICAL CATCHPIT

A1

Preliminary

Rev	Details	Date	Drwn	Chk.

BMBC

Birkwood Primary School
Cudworth, Barnsley

Soakaway & Catchpit detail

Dwg No. :

Date : 7-11-22

Scale : Not to scale

Copyright © Shaun Tonge Engineering

SHAUN TONGE ENGINEERING
11 Broomhead Road. Wombwell. Barnsley. S73 0SA.
Tel 01226 755929. Mobile 07528 278070 . Email Shauntongeengineering@yahoo.co.uk