



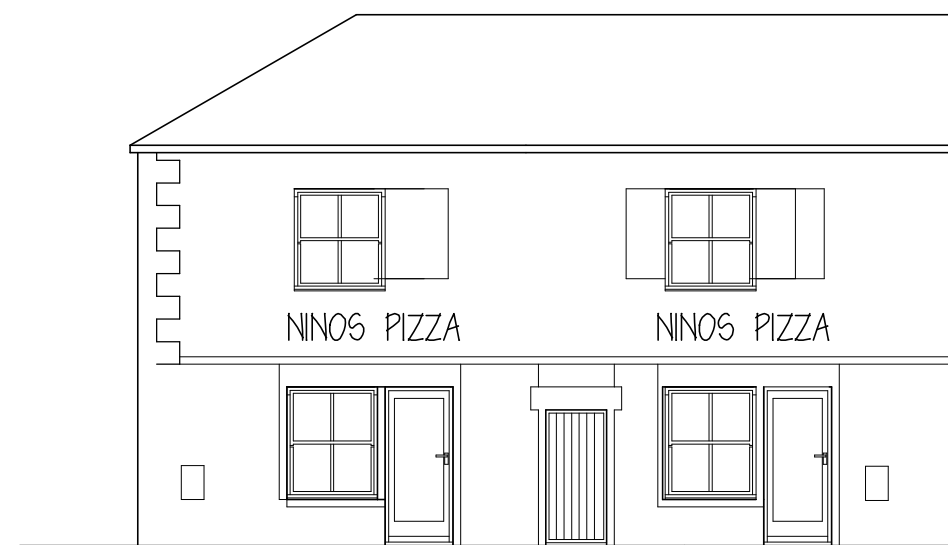


EXISTING FRONT ELEVATION




PROPOSED FRONT ELEVATION

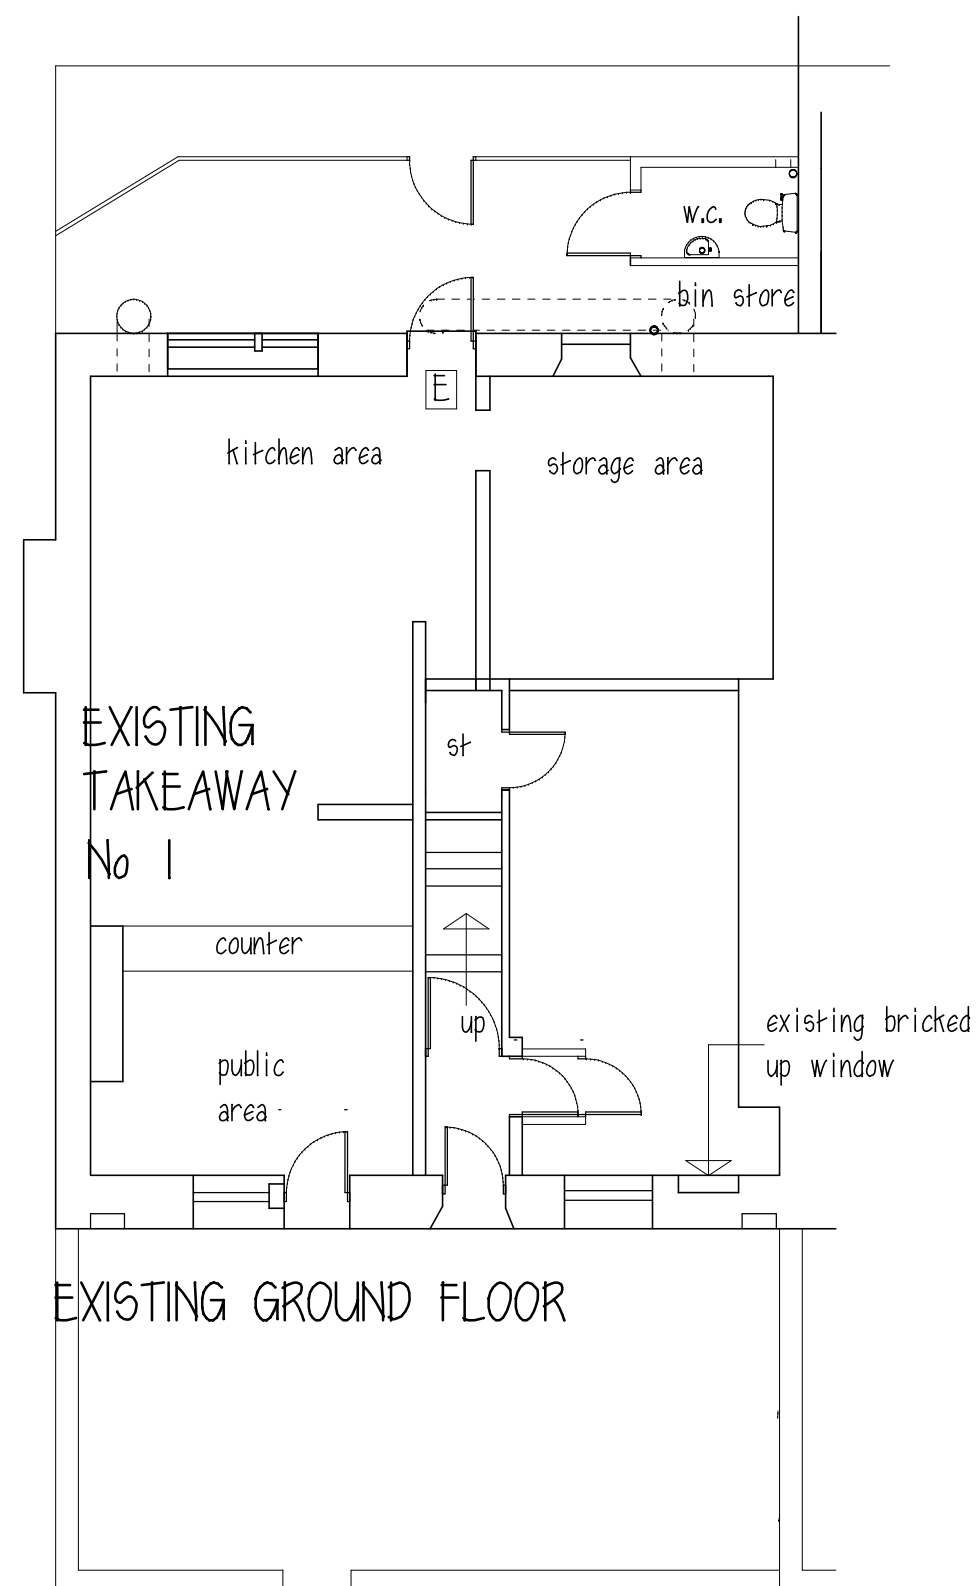

EXISTING GROUND FLOOR

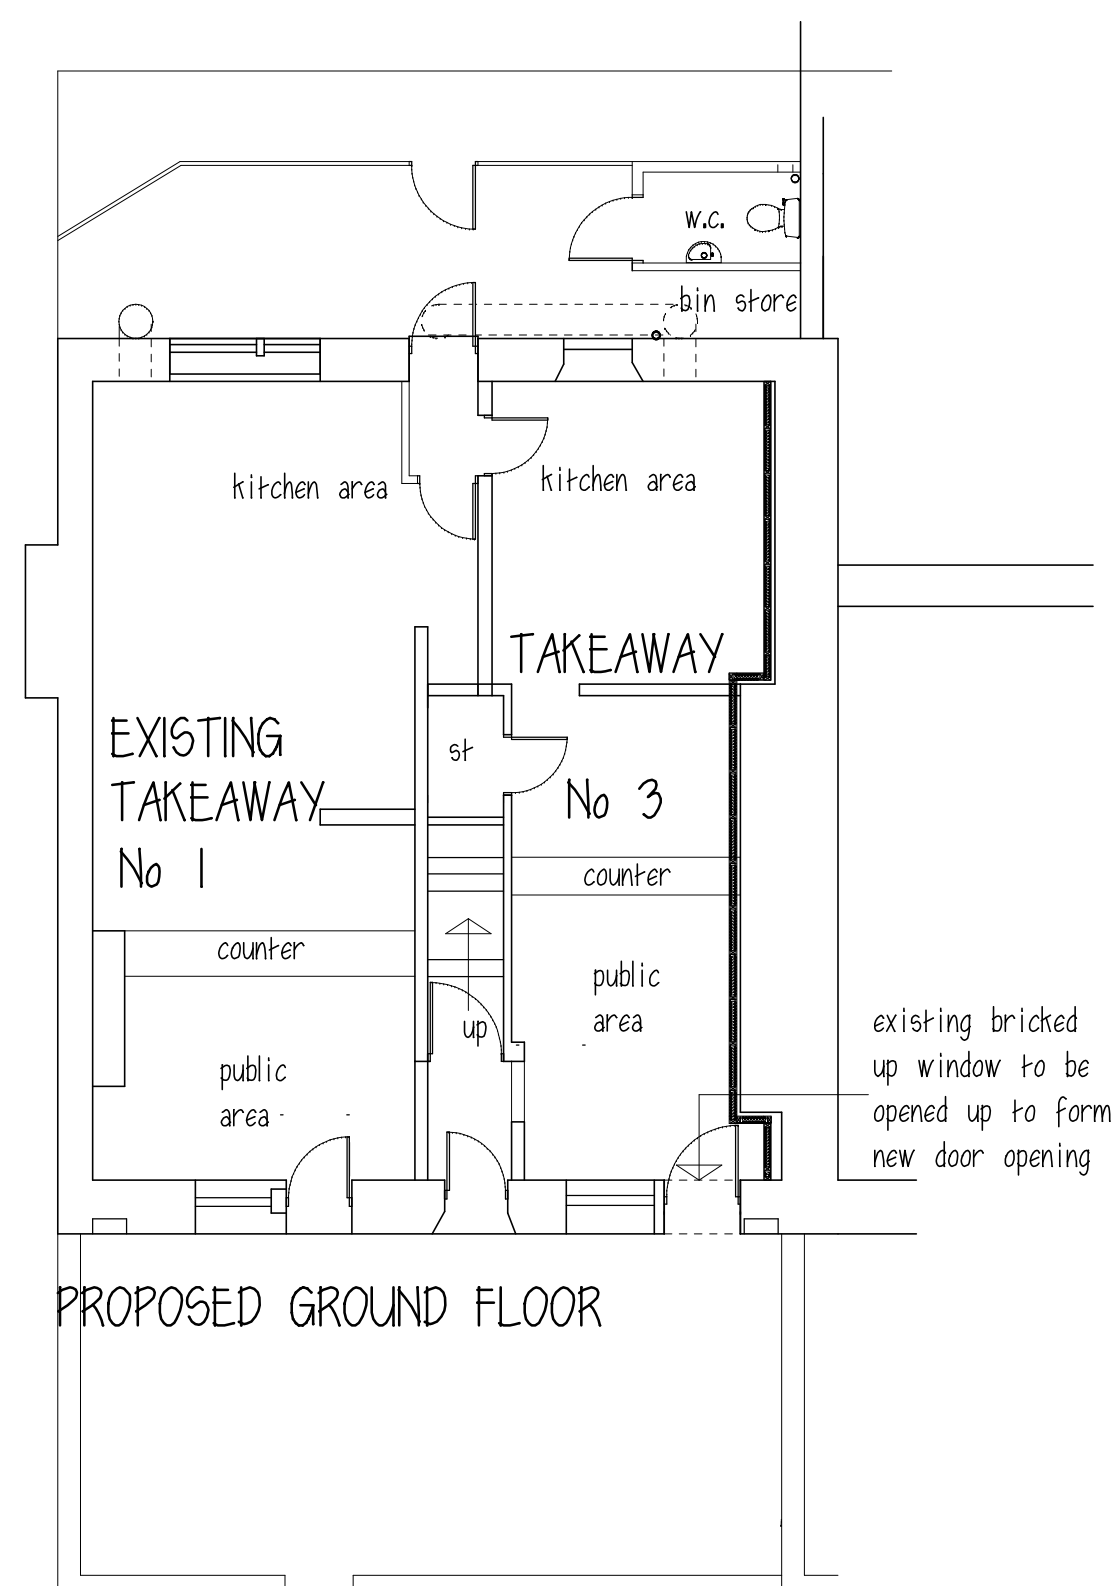

PROPOSED GROUND FLOOR

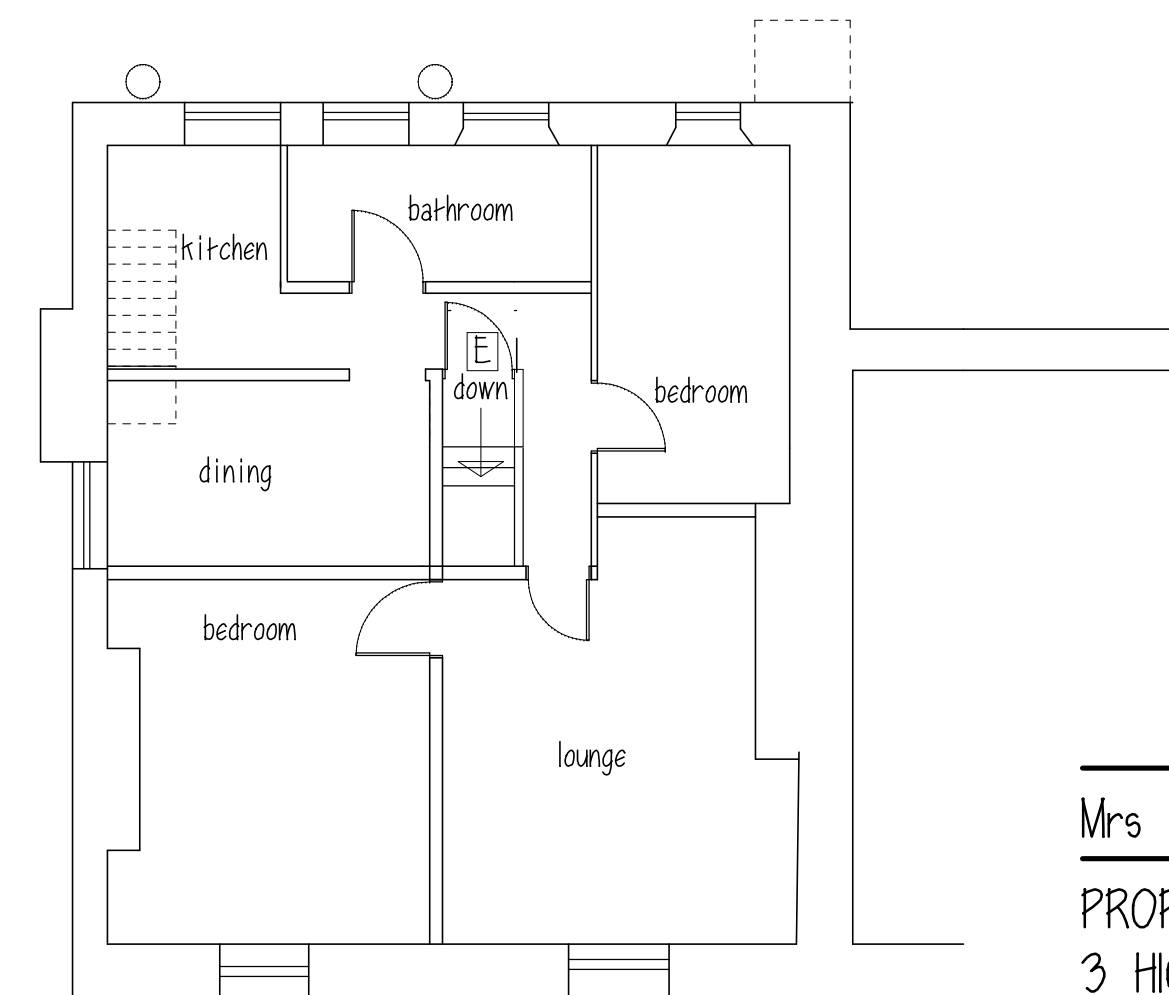

EXISTING FIRST FLOOR

Mrs LOWE

PROPOSED DOOR OPENING  
3 HIGH STREET  
DODWORTH


PLANS & ELEVATIONS

1:100@A2 JULY14

Peter Thompson

"Linwood"  
Barnsley Road  
Dodworth

Barnsley S75 3JR t&f. 01226 201391  
m. 07973251730  
e-mail peter-thompson@hotmail.co.uk

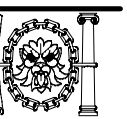

M.C.I.A.T.