




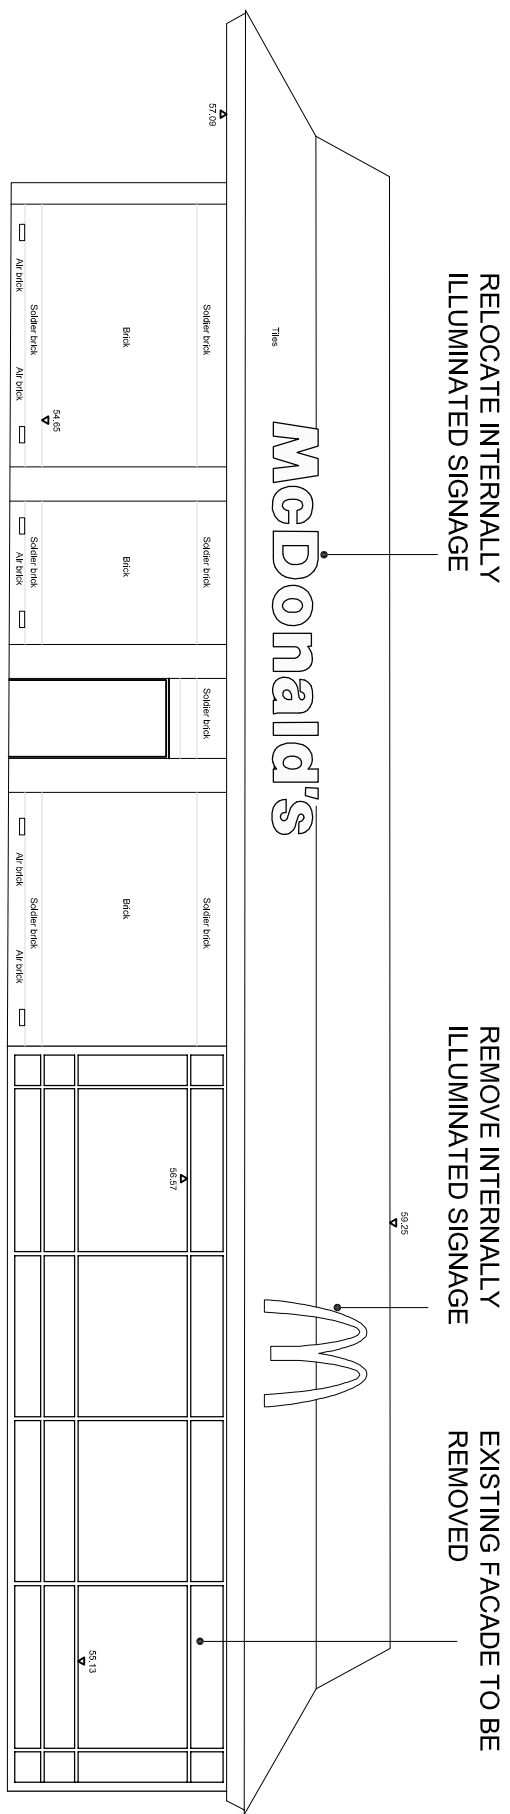


EXISTING ELEVATION A

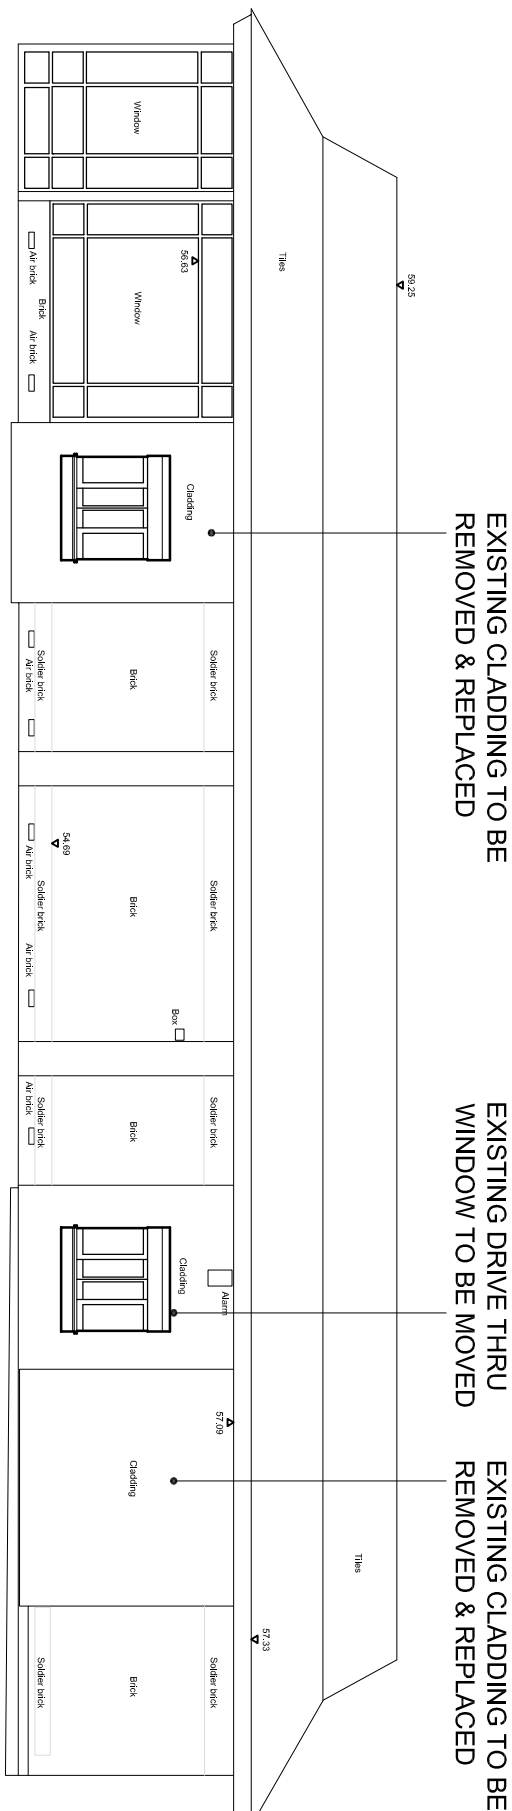


EXISTING ELEVATION C

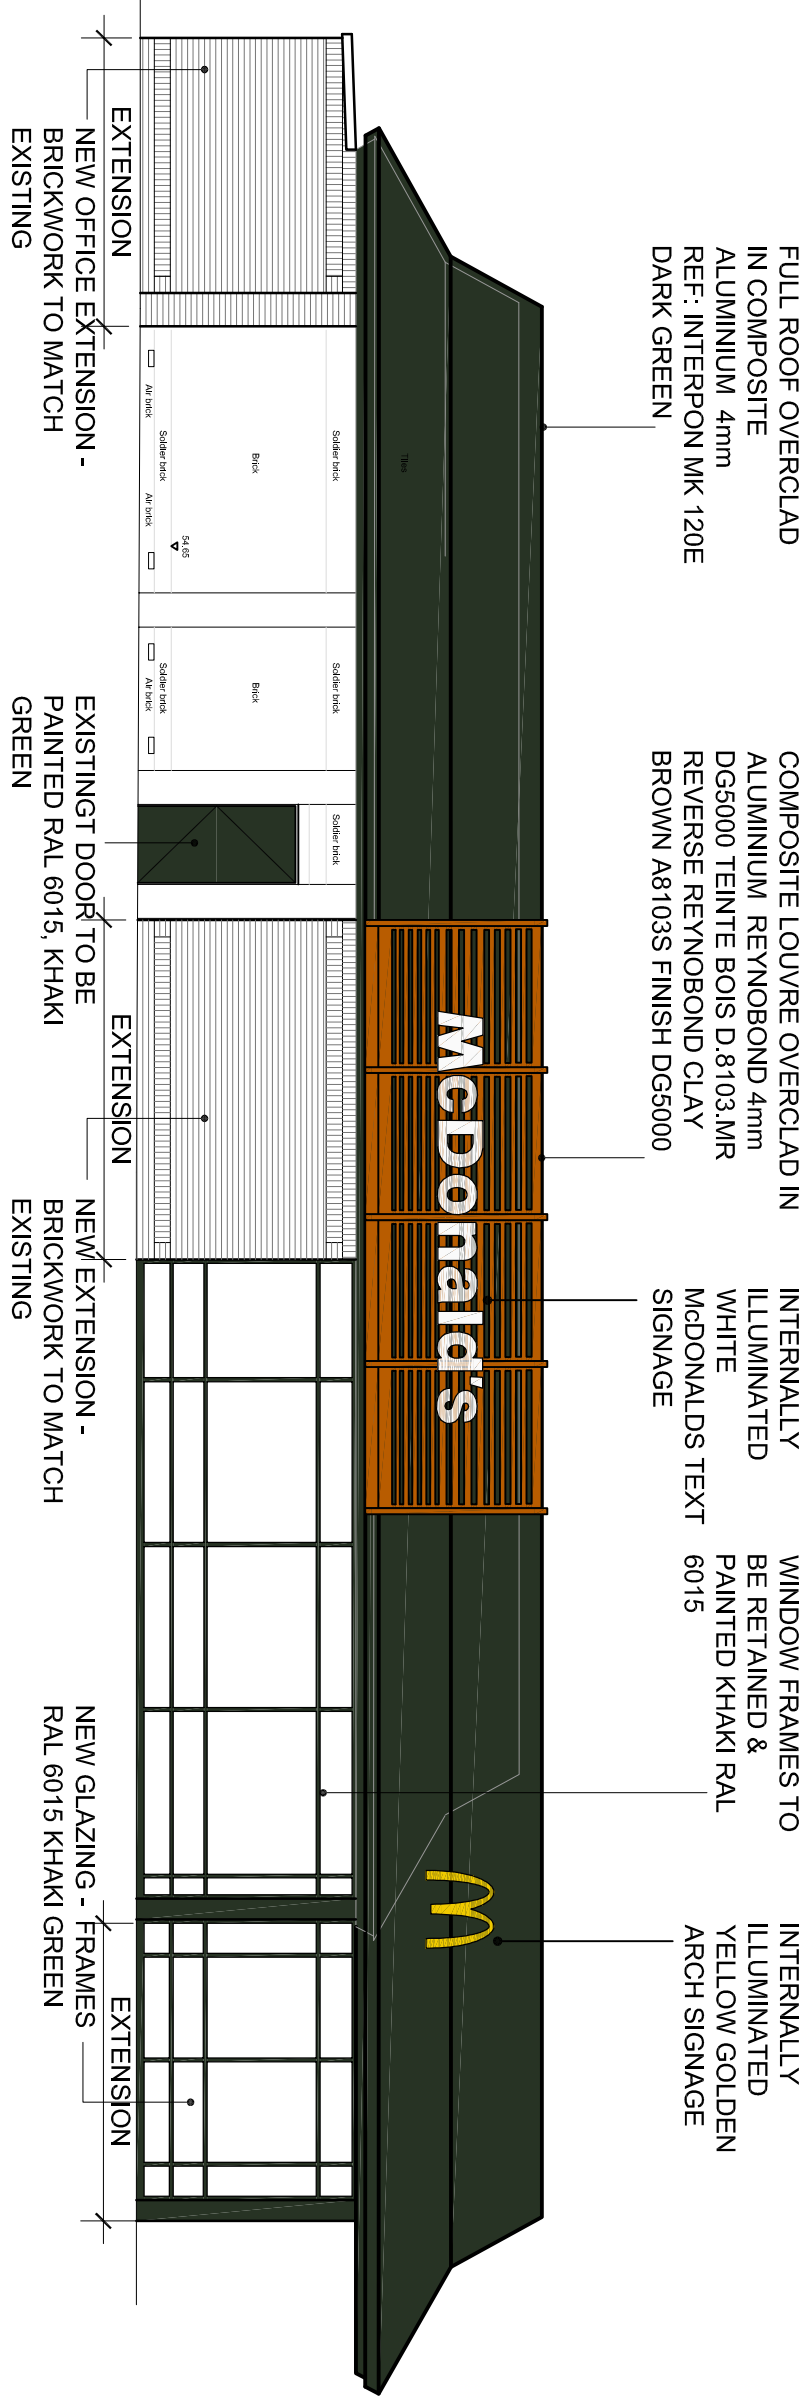


PROPOSED ELEVATION A

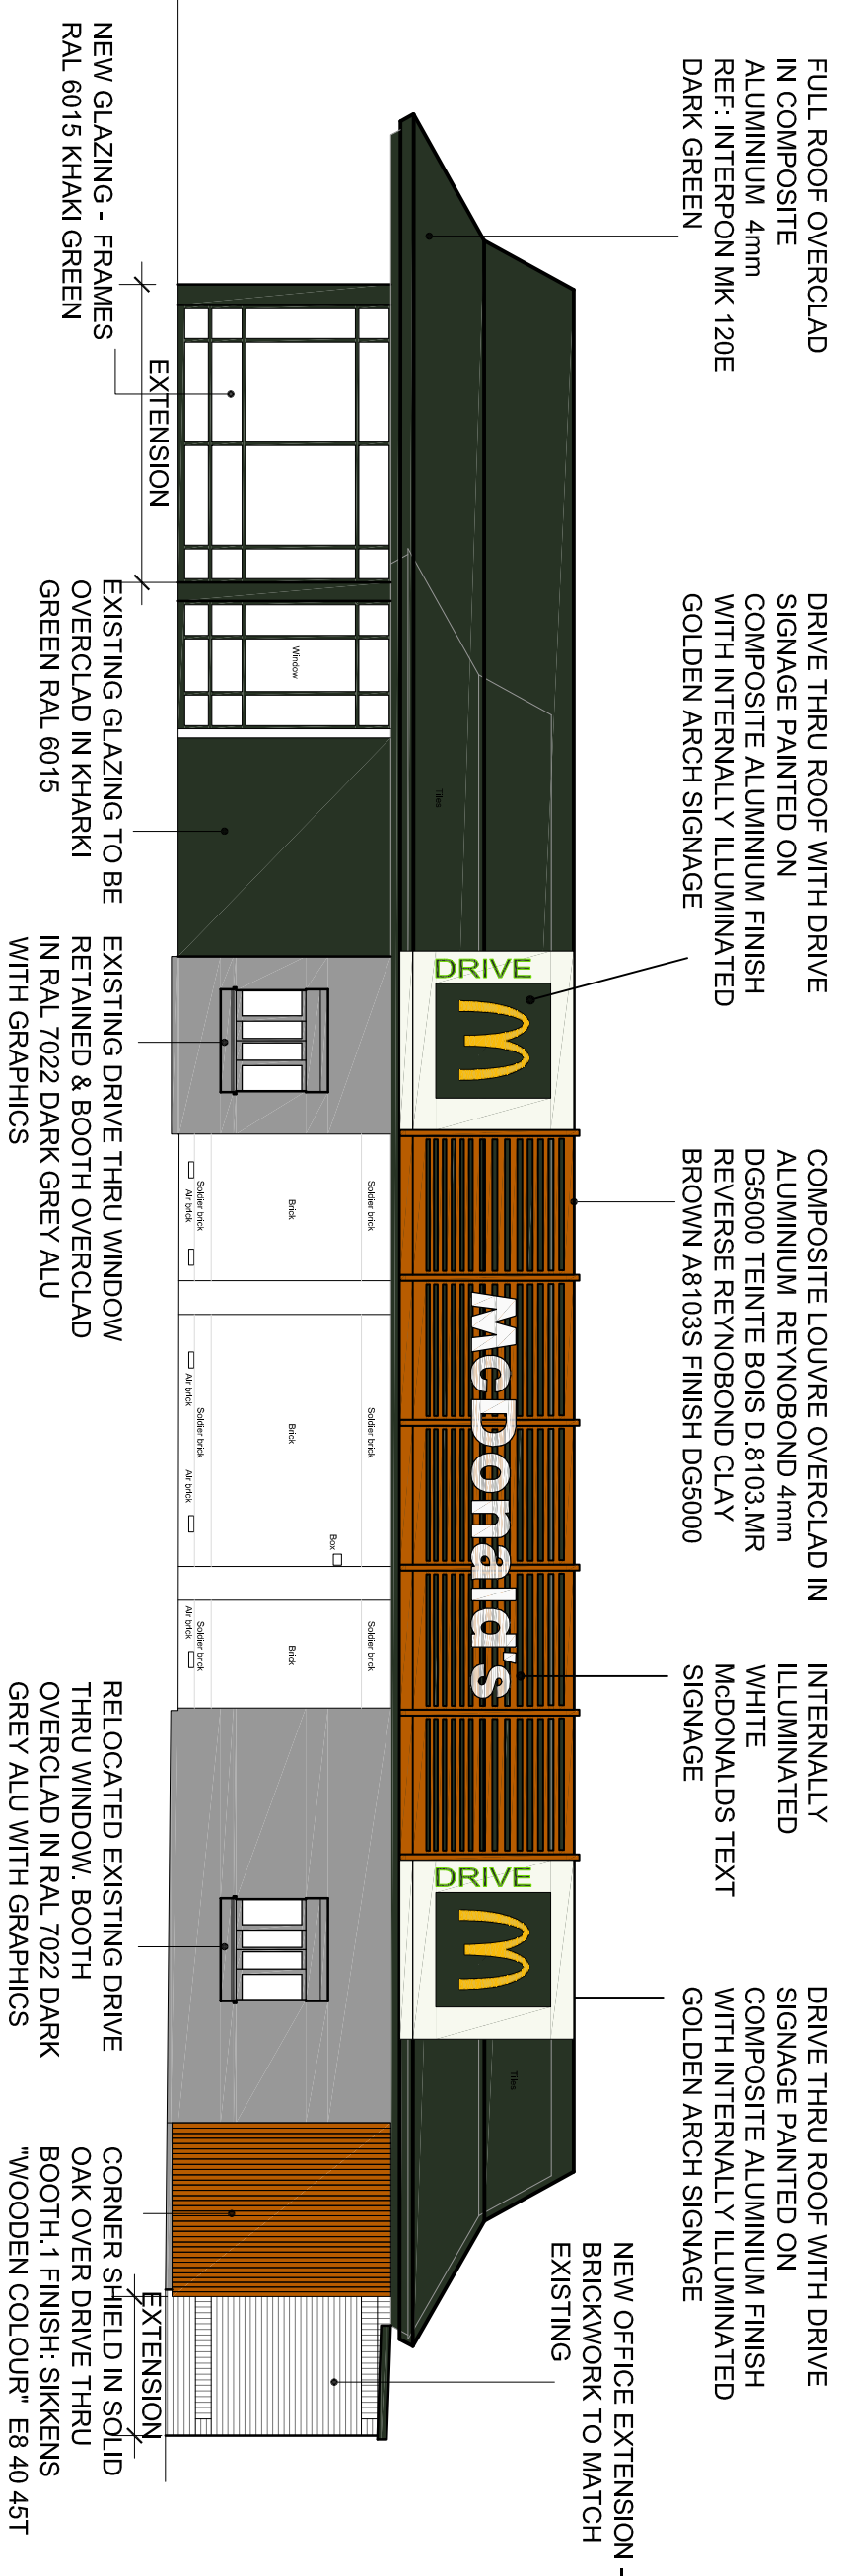


PROPOSED ELEVATION C

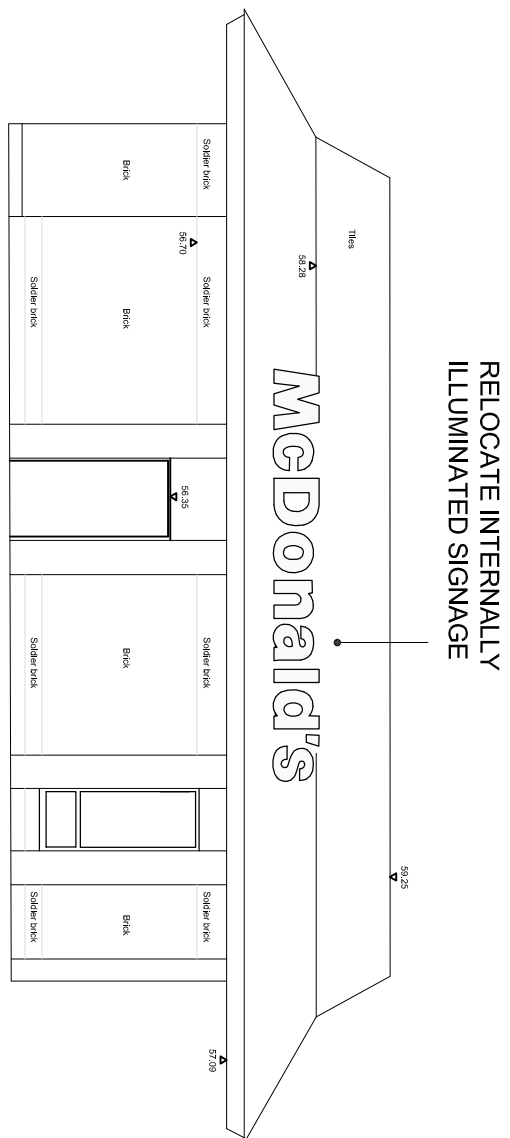


EXISTING ELEVATION B

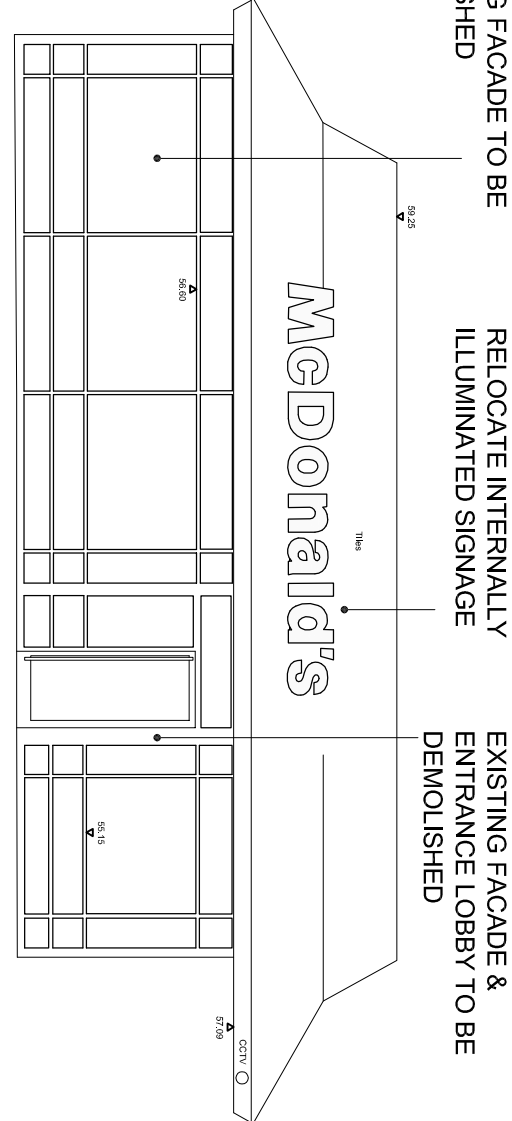


EXISTING ELEVATION D

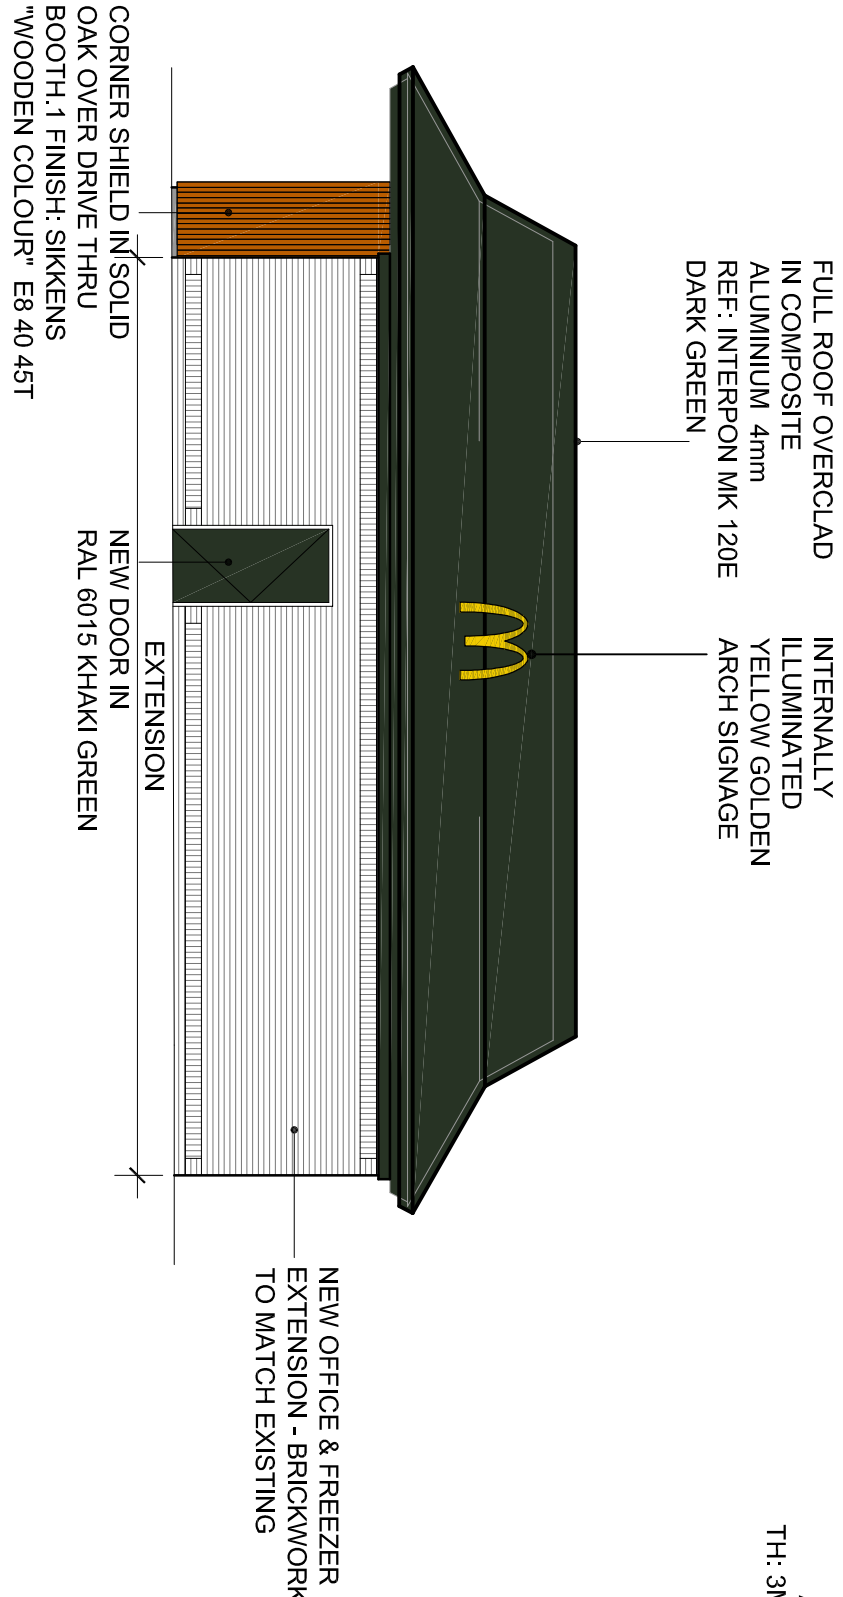


PROPOSED ELEVATION B

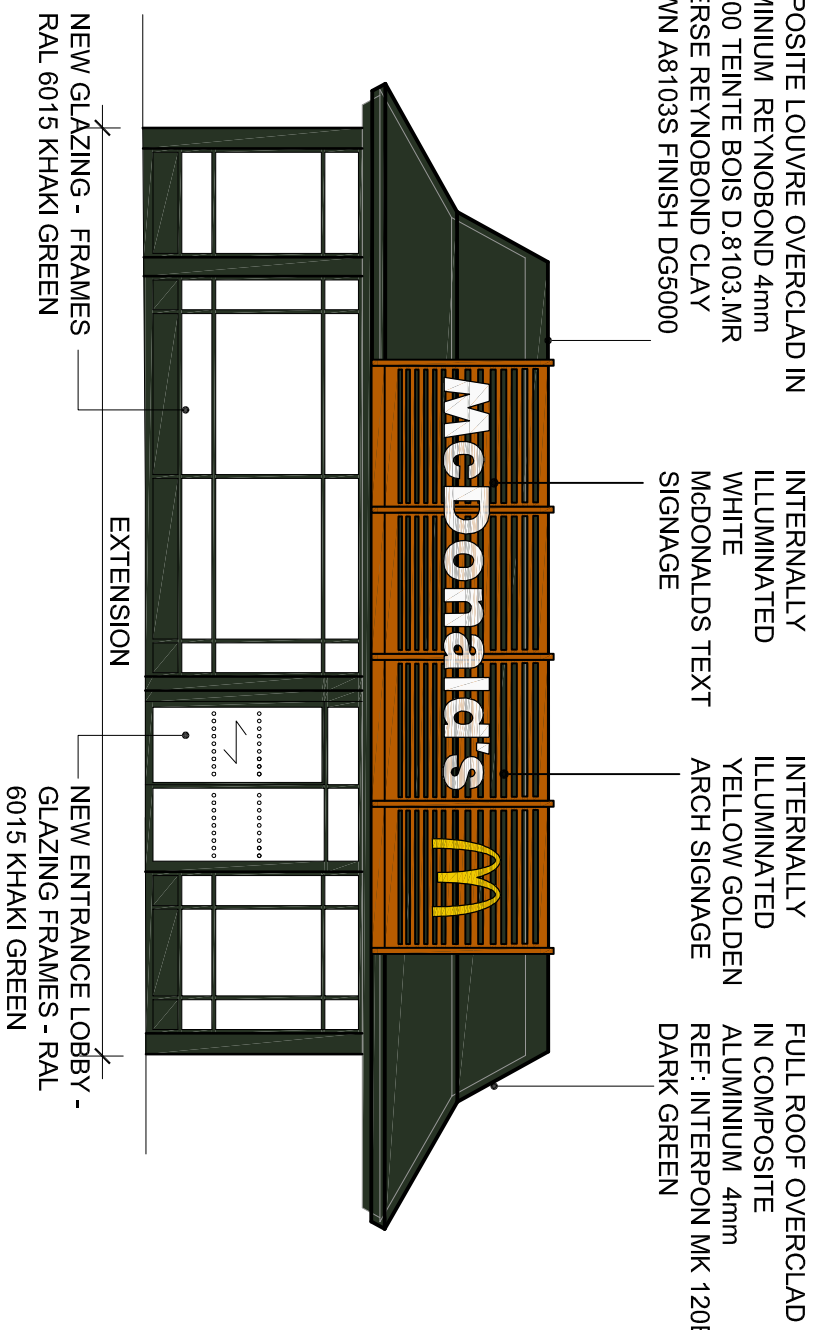


PROPOSED ELEVATION D

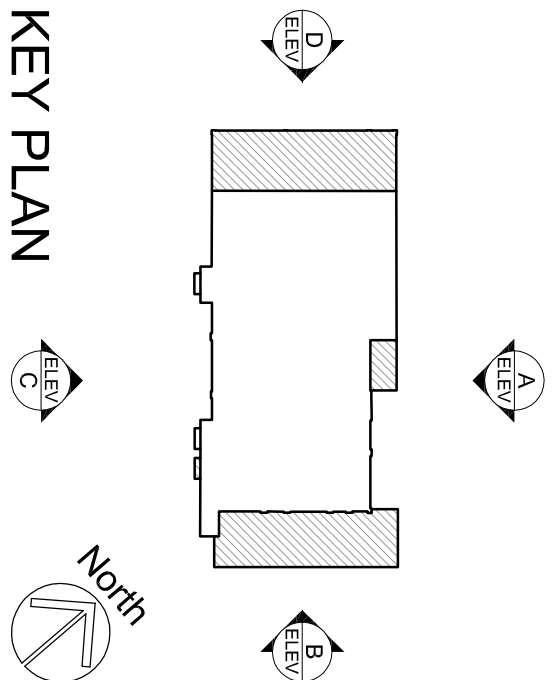

KEY PLAN

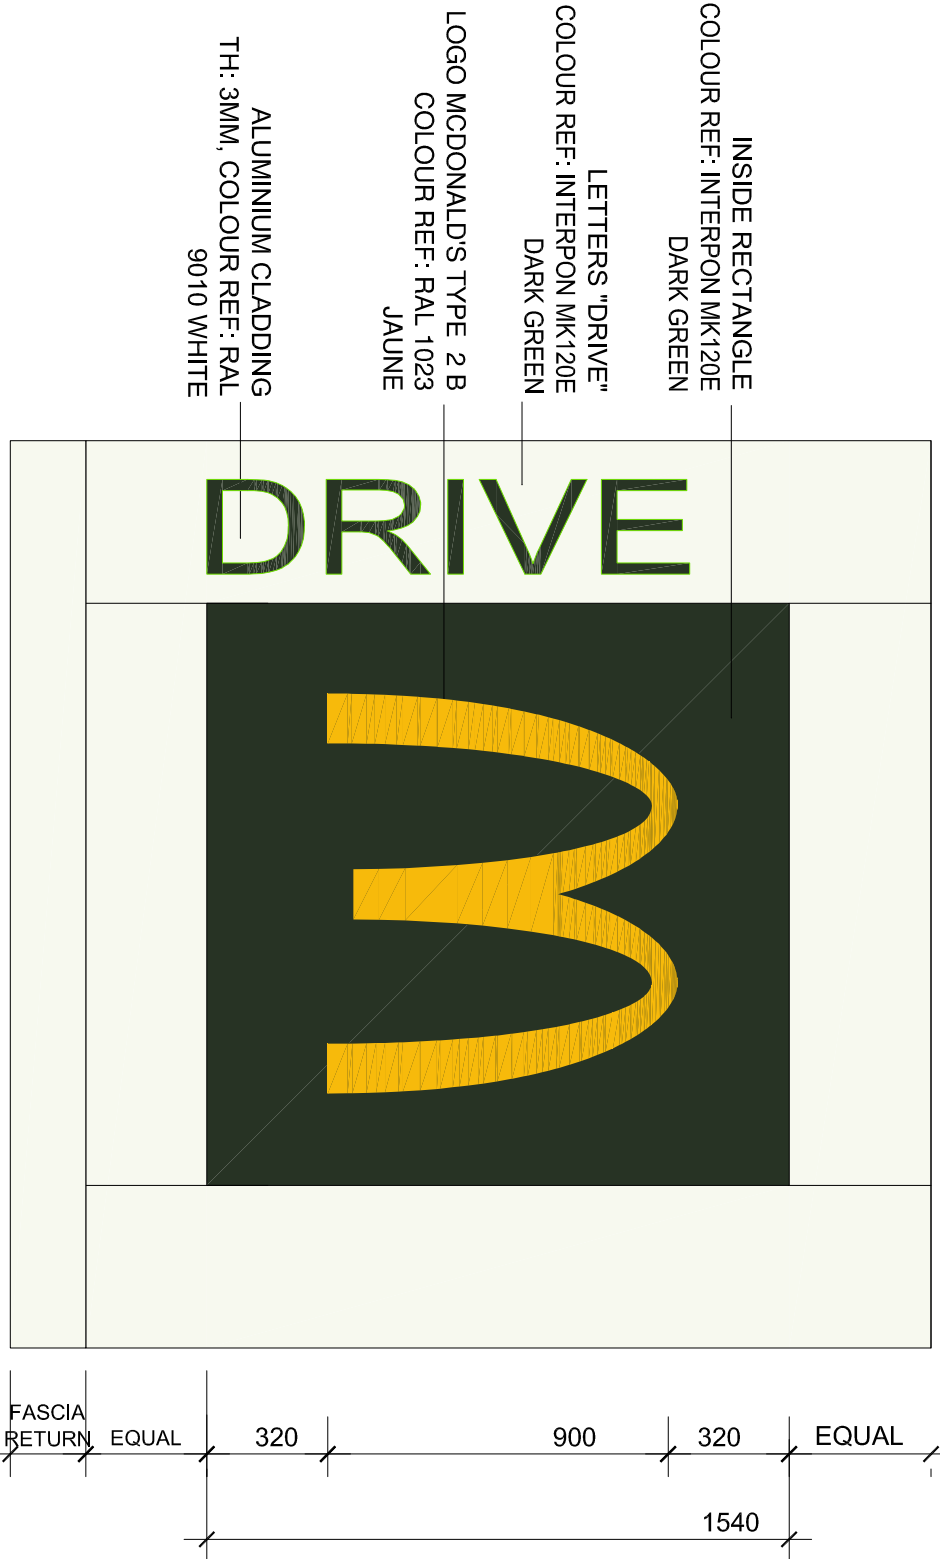

CANOPY DETAIL 1:20

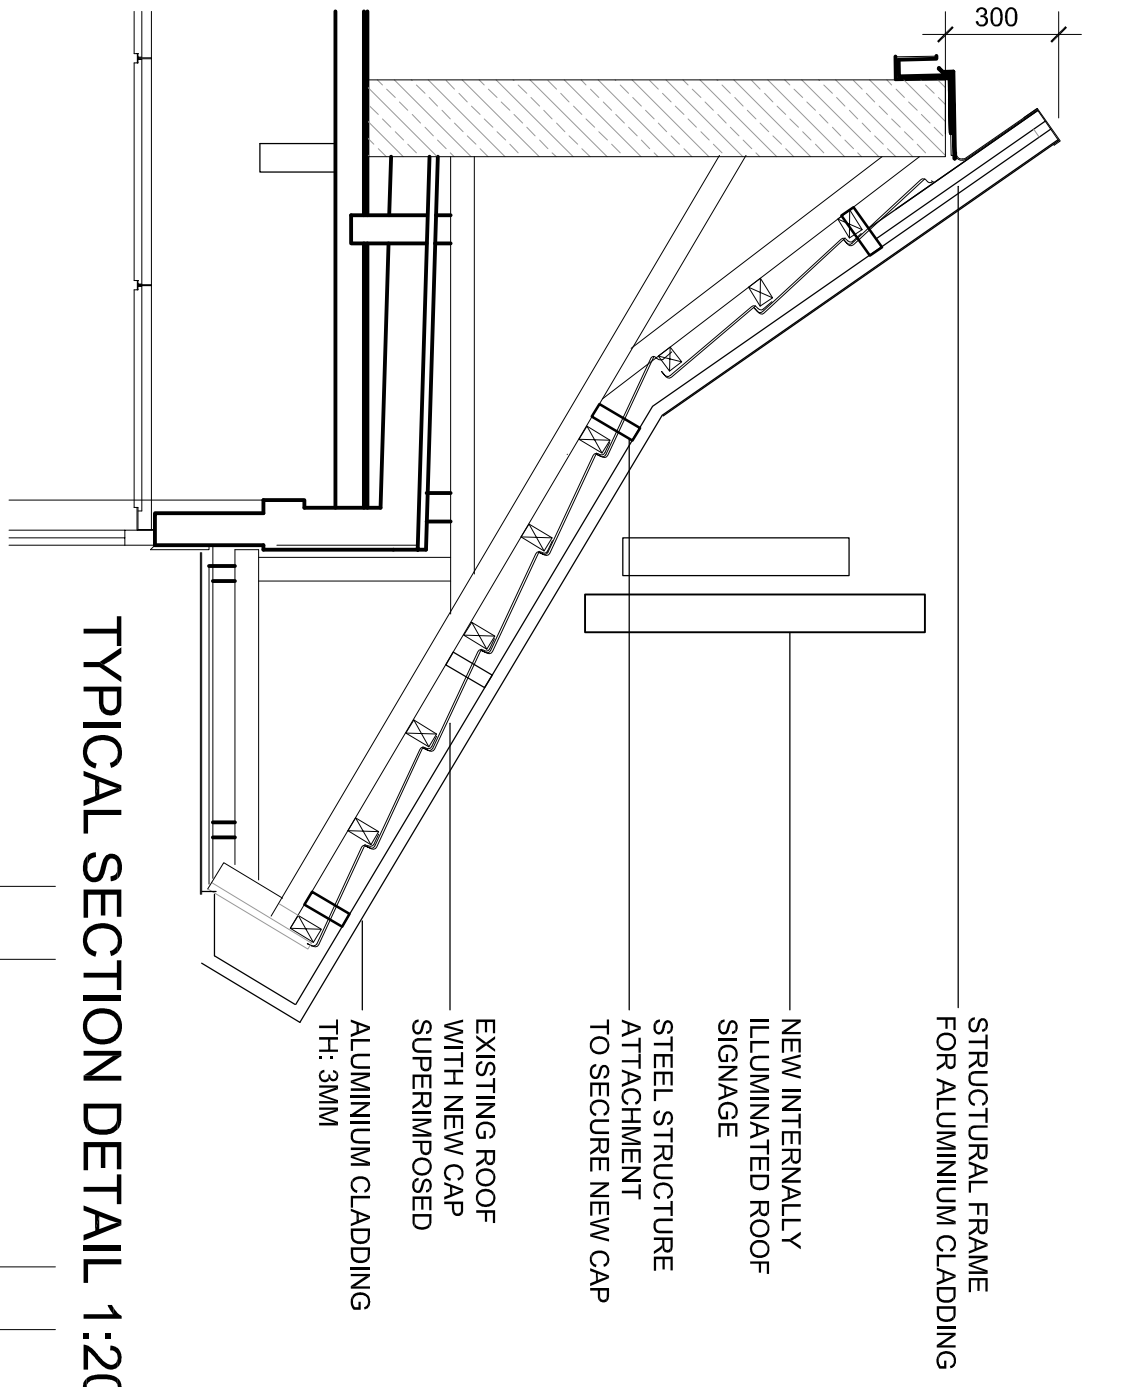

TYPICAL SECTION DETAIL 1:20

EXISTING & PROPOSED ELEVATIONS 1:100



BUILDING FINISHES		PROPOSED	
DESCRIPTION	EXISTING	AS EXISTING	
WALLS	BRICK		
ROOF	TILES		
WINDOW FRAMES	KHAKI GREEN		
DOORS	KHAKI GREEN		
BOOTH WINDOWS (INC. SURREYHILL)	ALUMINIUM - KHAKI GREEN		

PLANNING



McDonald's Restaurants Ltd
100, The Quadrant, London W1A 1AA
Tel: 020 7581 5000
Fax: 020 7581 5001



McDonald's Restaurants Ltd

100, The Quadrant, London W1A 1AA

Tel: 020 7581 5000

Fax: 020 7581 5001

