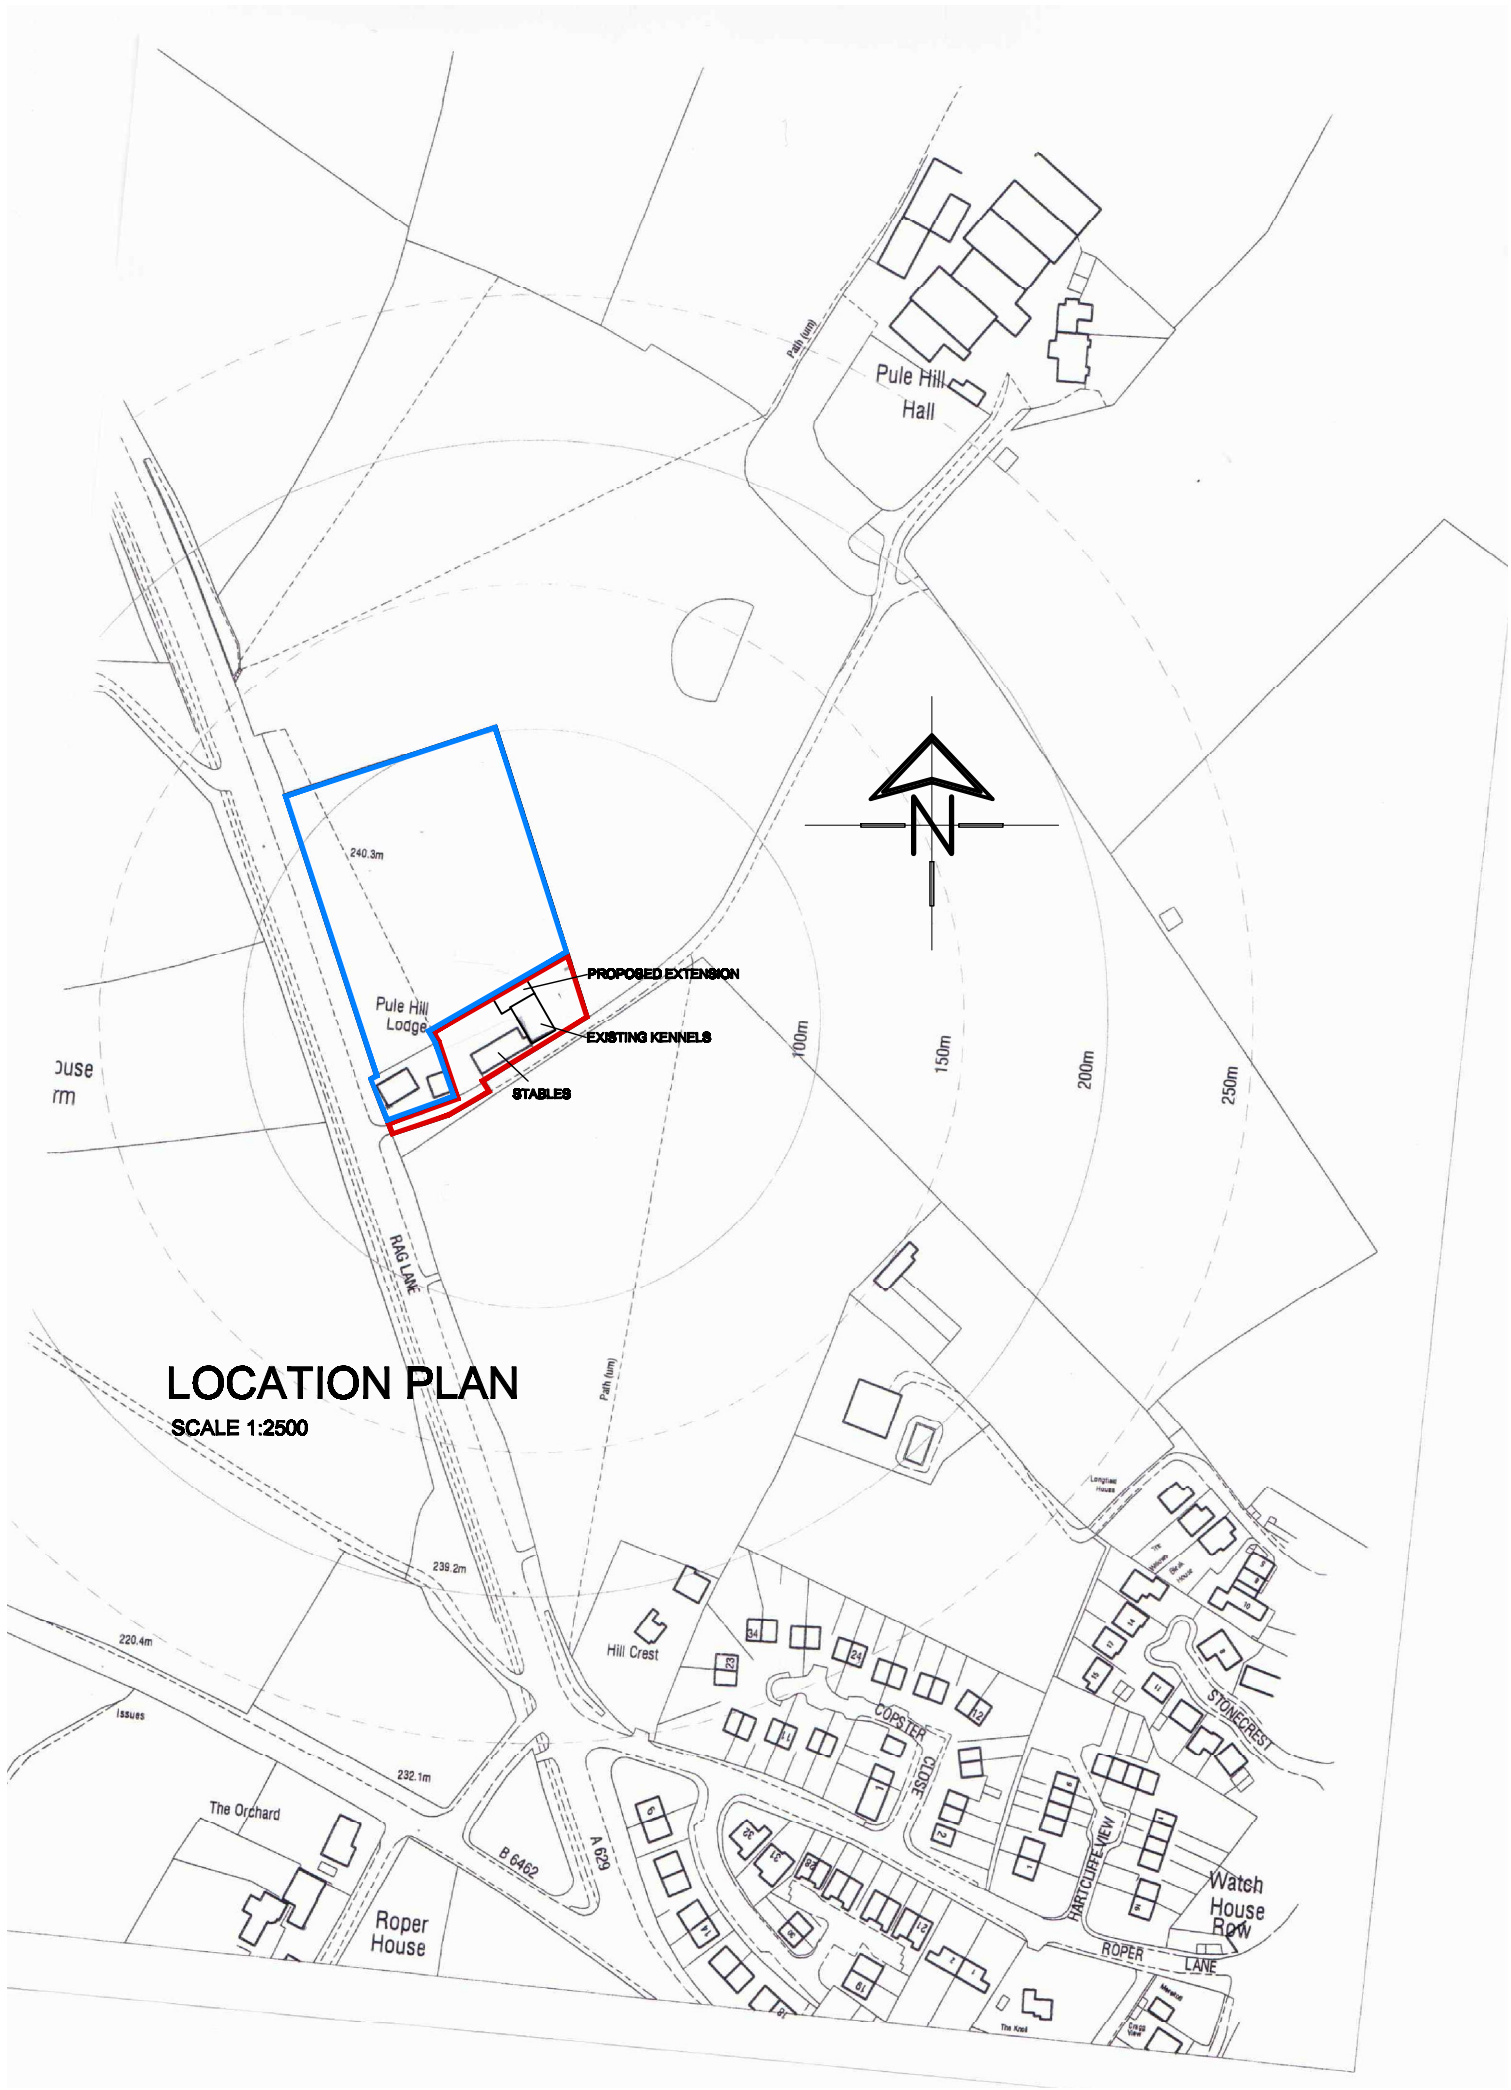

Pule Hill Hall
Path (um)
240.3m
PROPOSED EXTENSION
EXISTING KENNELS
STABLES
Pule Hill Lodge
100m
150m
200m
250m
RAG LANE
Path (um)
239.2m
220.4m
232.1m
Issues
The Orchard
Roper House
B 6462
A 629
Hill Crest
COPSTER
GROVE
STONECREST
HARTCLIFFE VIEW
ROPER LANE
Watch House Row
LOCATION PLAN
SCALE 1:2500