



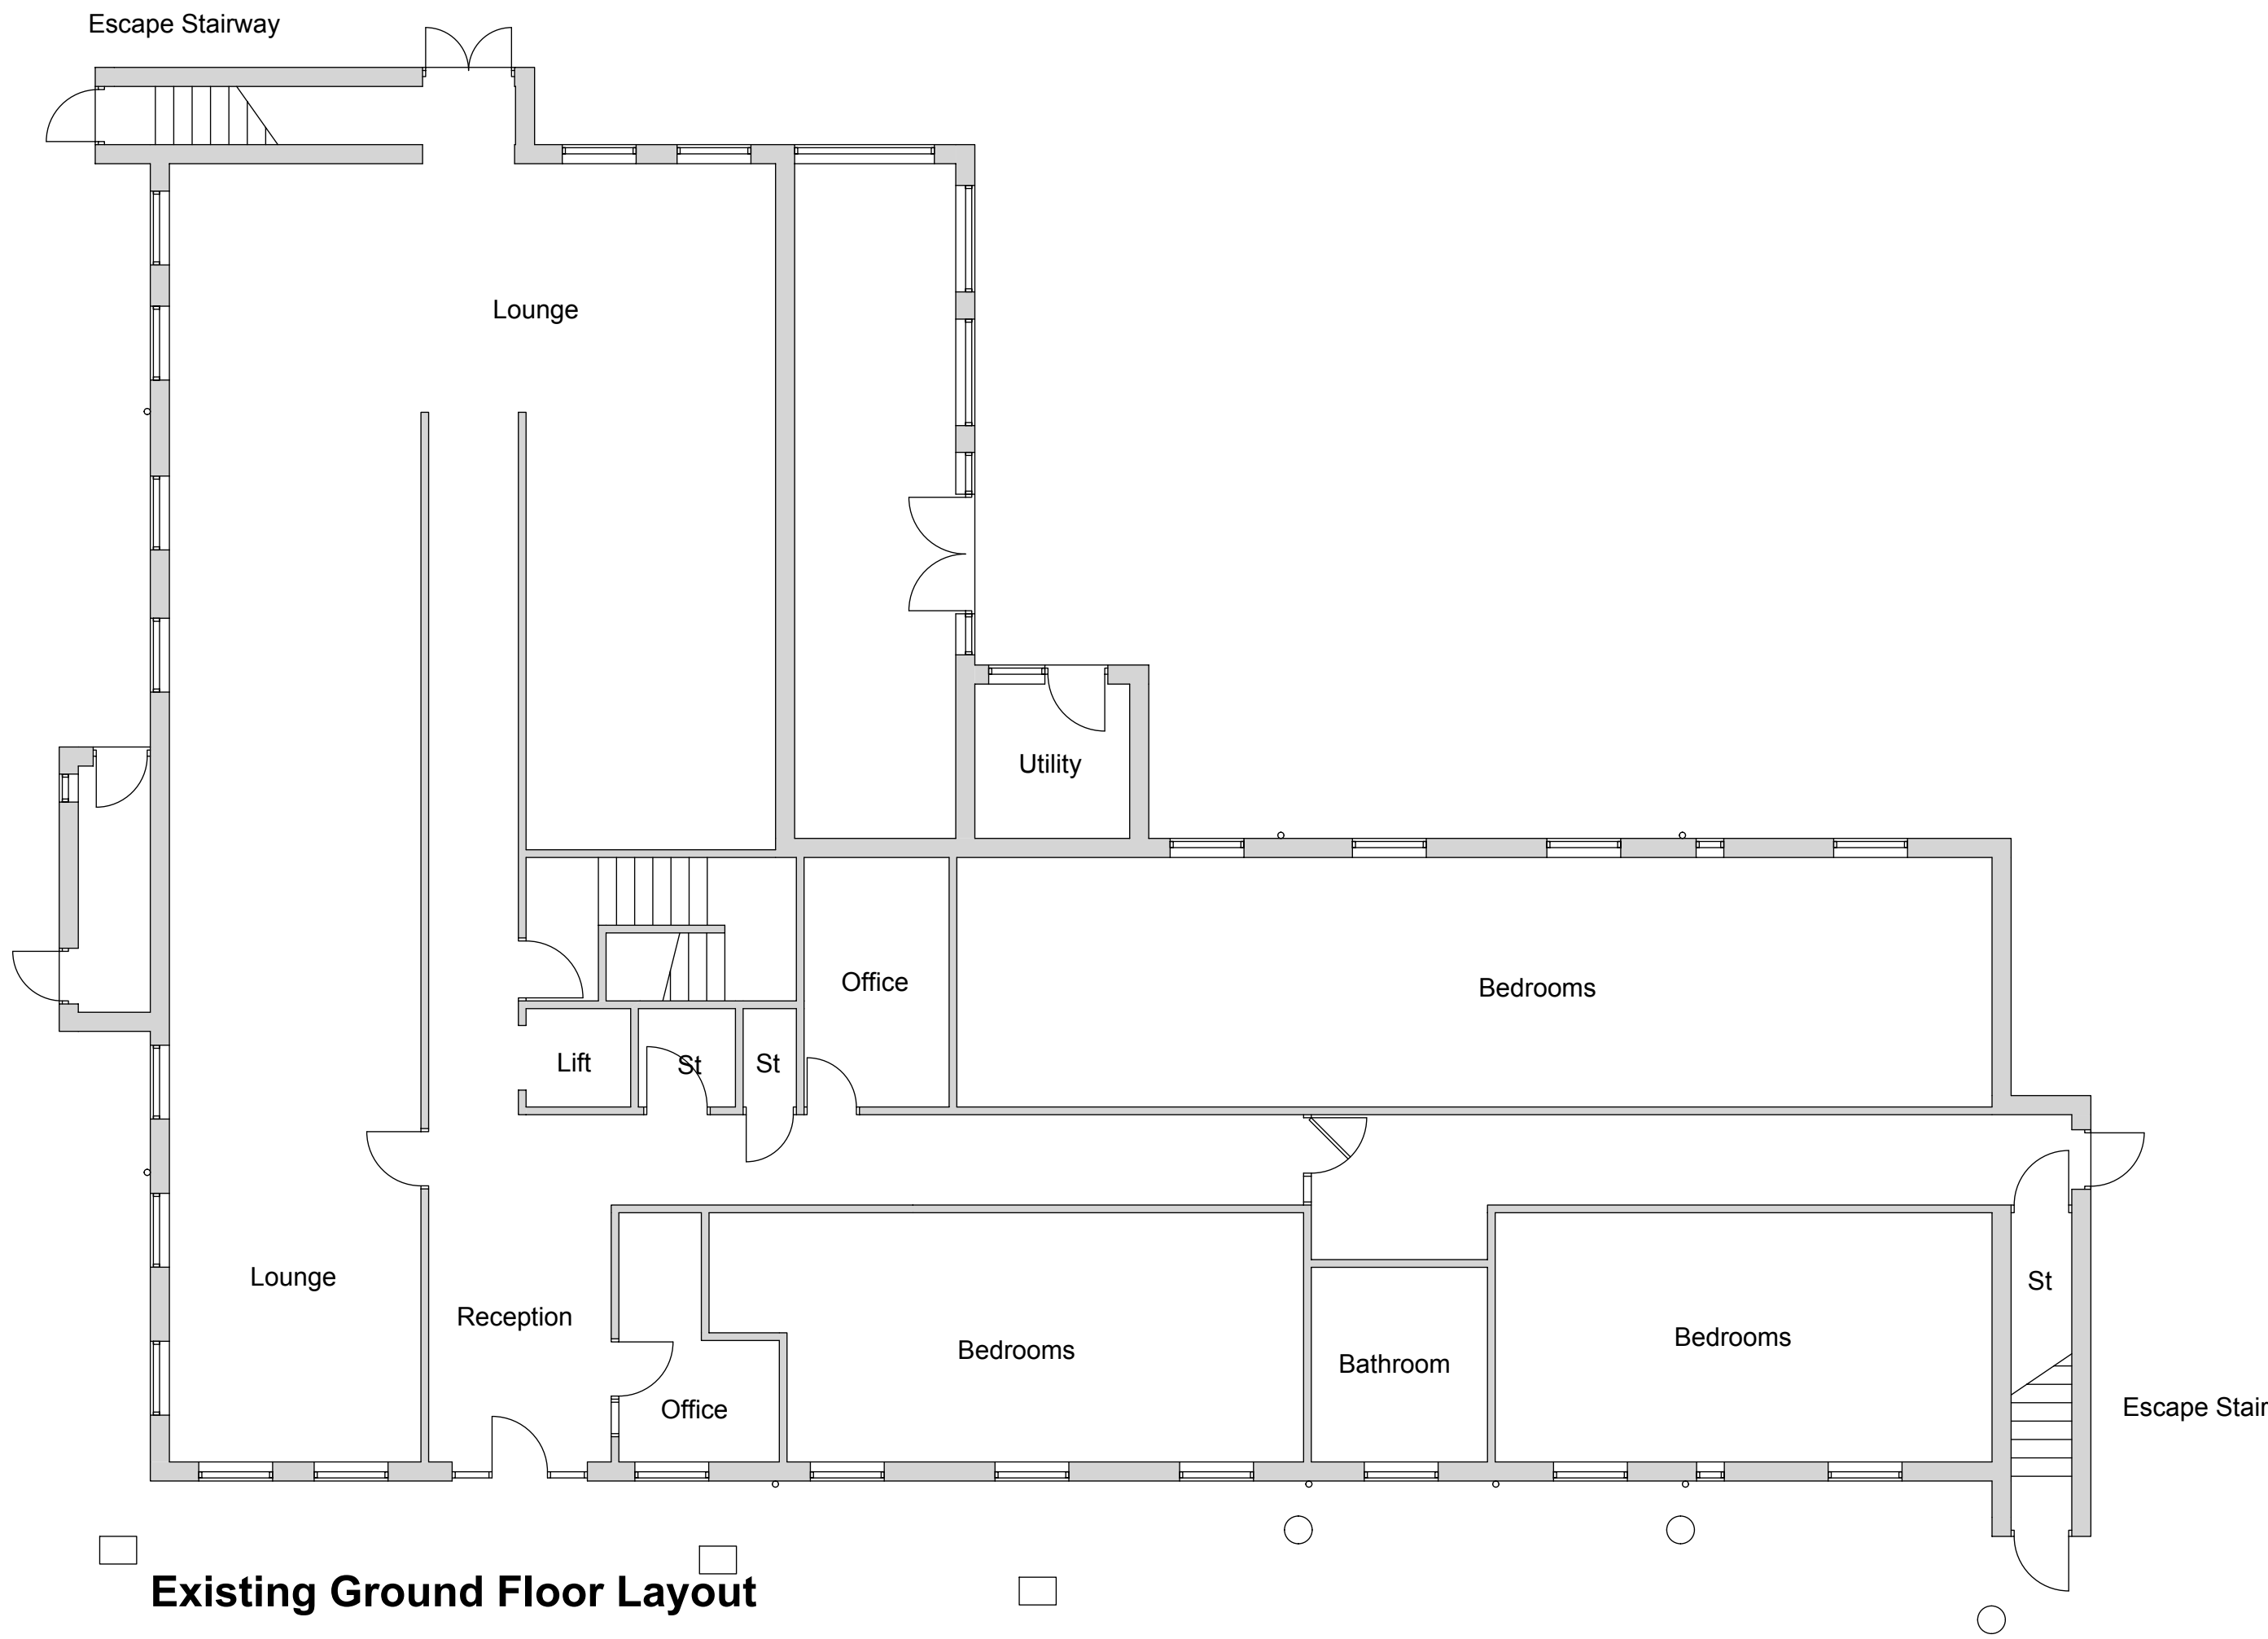


Existing Ground Floor Layout

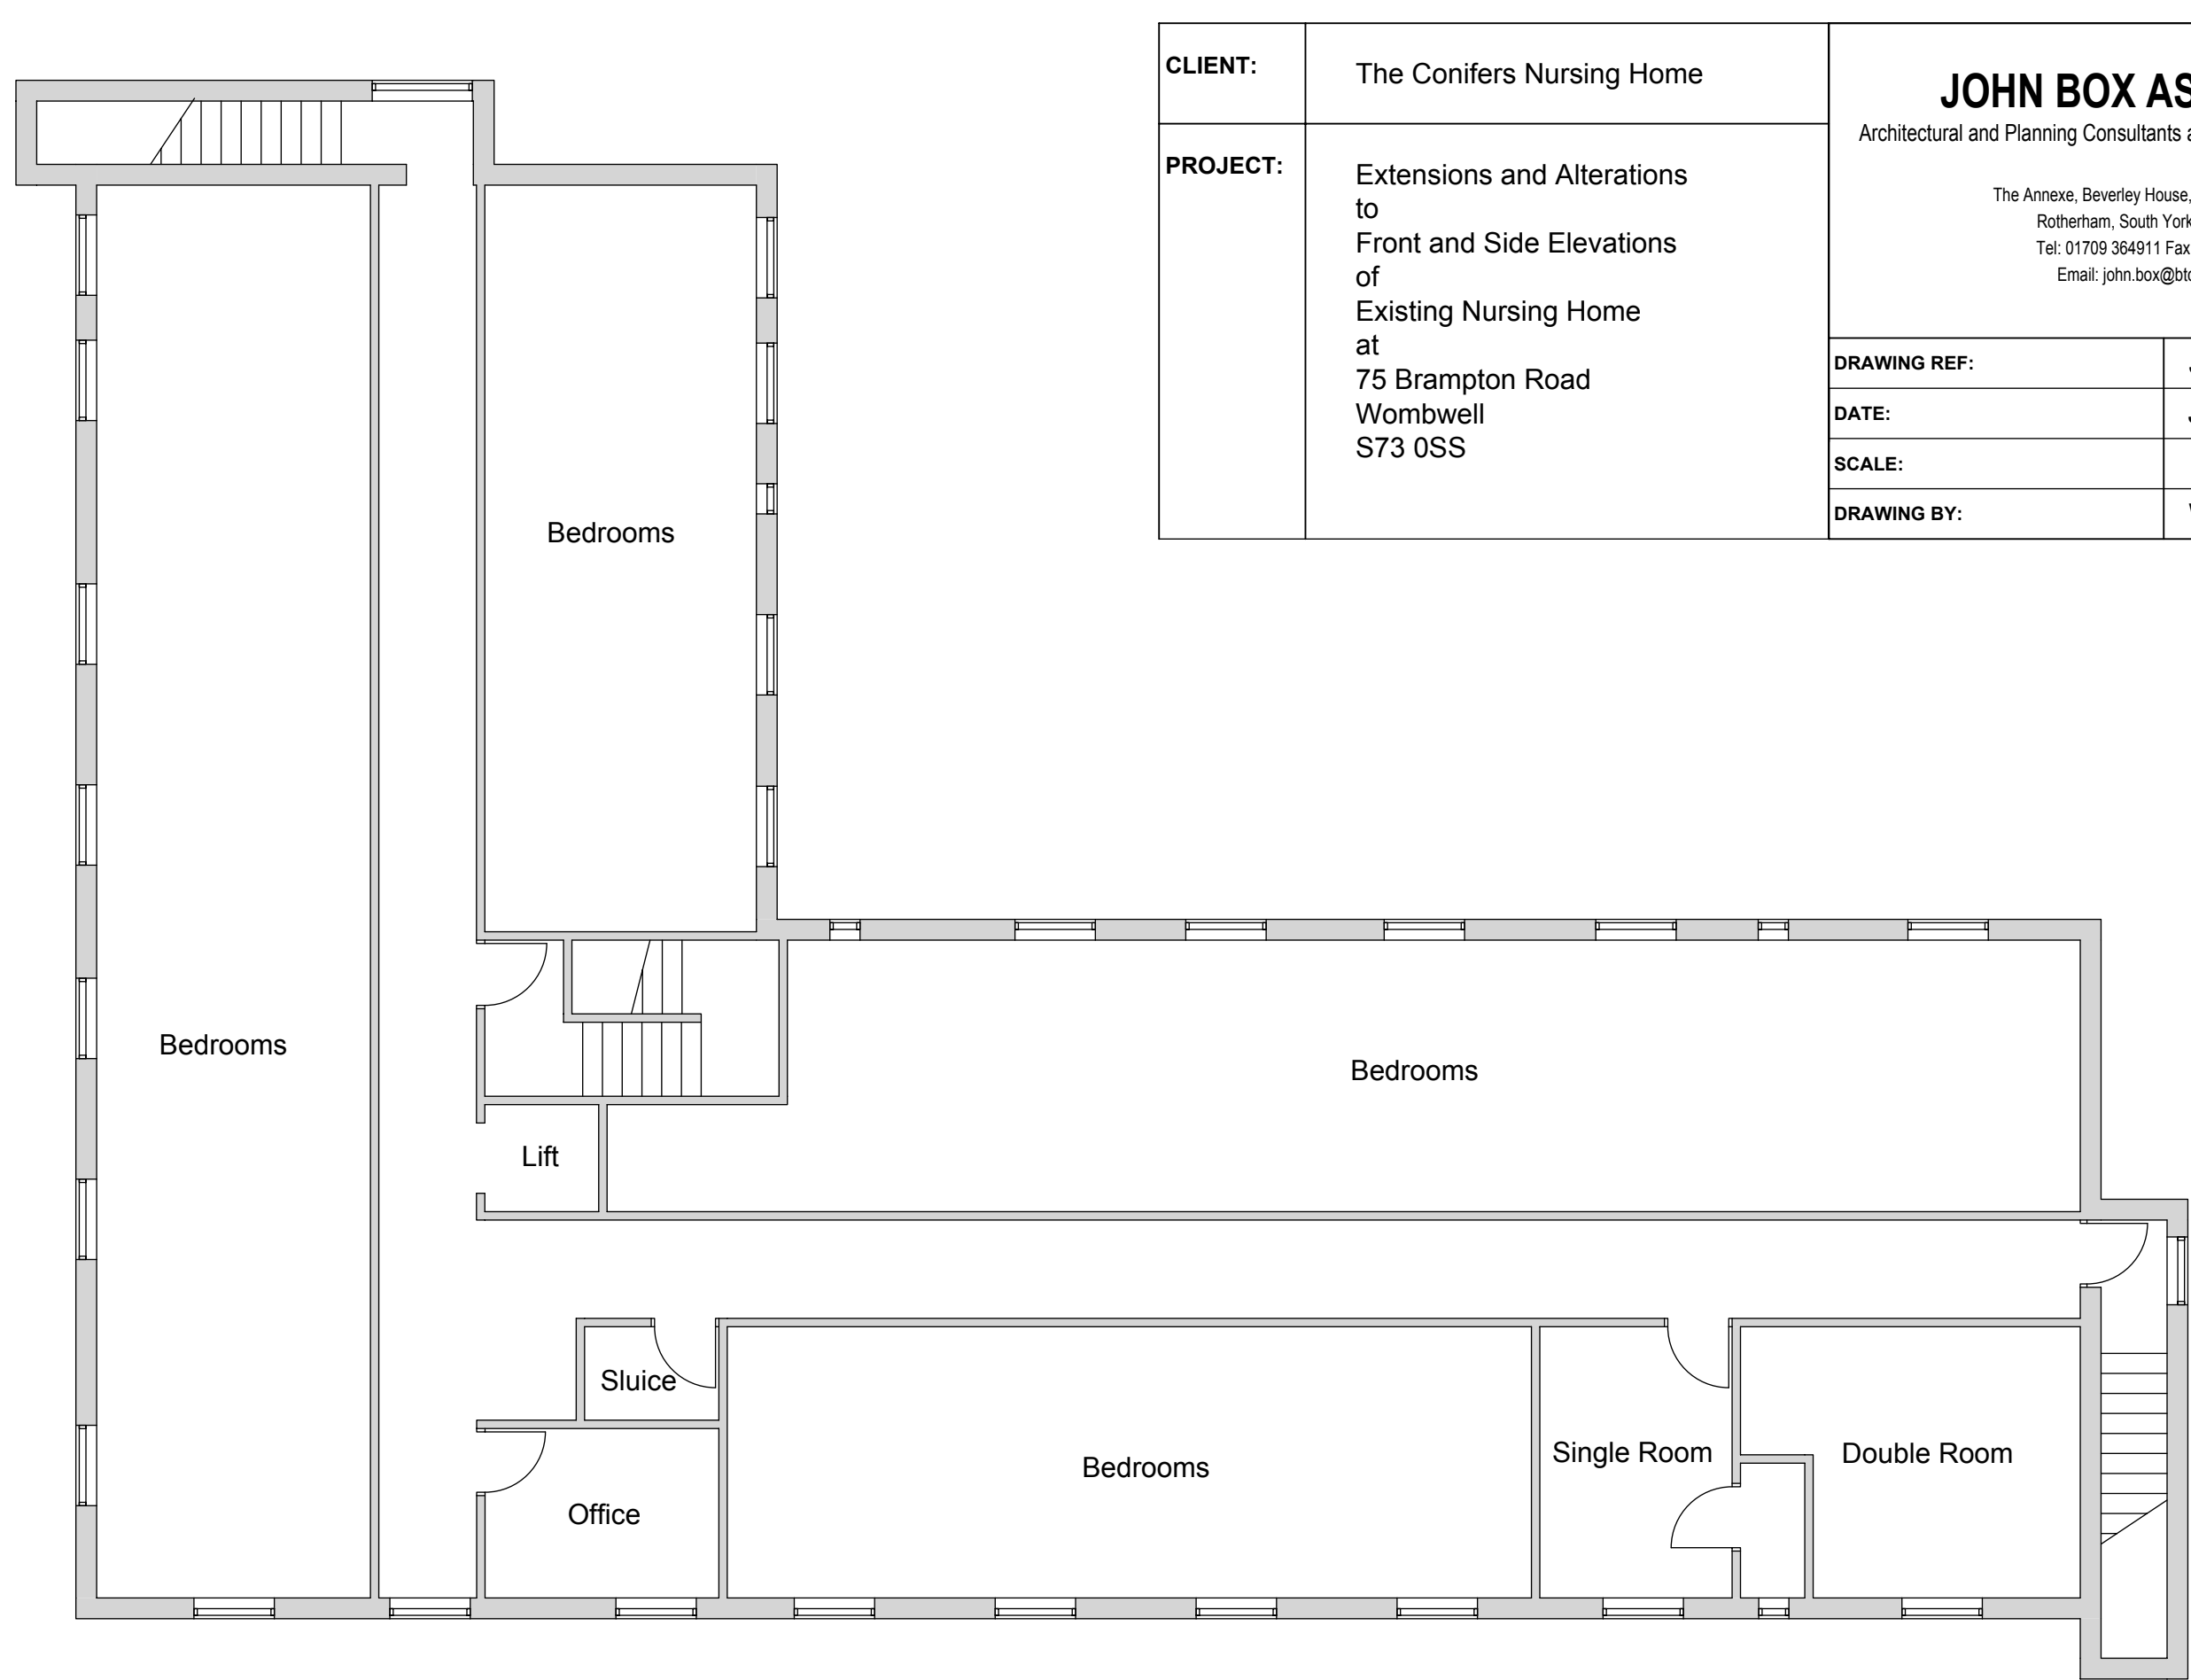


Existing First Floor Layout

CLIENT:	The Conifers Nursing Home	JOHN BOX ASSOCIATES Architectural and Planning Consultants and Chartered Building Surveyors The Annexe, Beverley House, 166 Moorgate Road, Rotherham, South Yorkshire, S60 3SE Tel: 01709 364911 Fax: 01709 364915 Email: john.box@btconnect.com	
PROJECT:	Extensions and Alterations to Front and Side Elevations of Existing Nursing Home at 75 Brampton Road Wombwell S73 0SS	DRAWING REF:	JBA.2822.101
		DATE:	July 2009
		SCALE:	1:100
		DRAWING BY:	WH

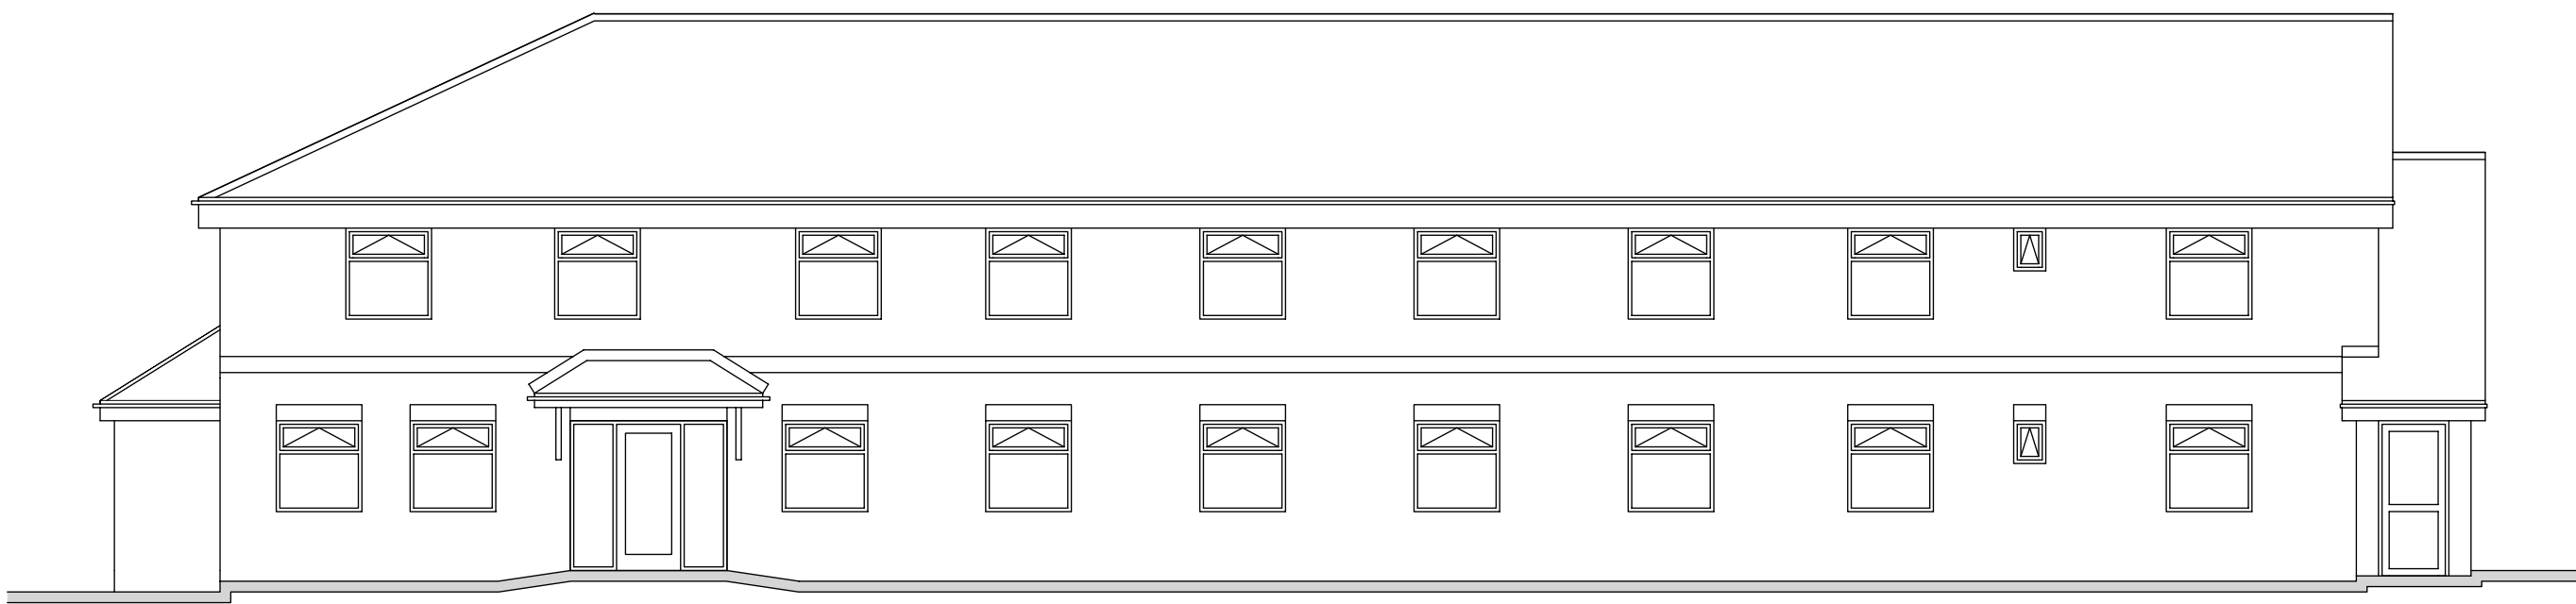


Existing Front Elevation

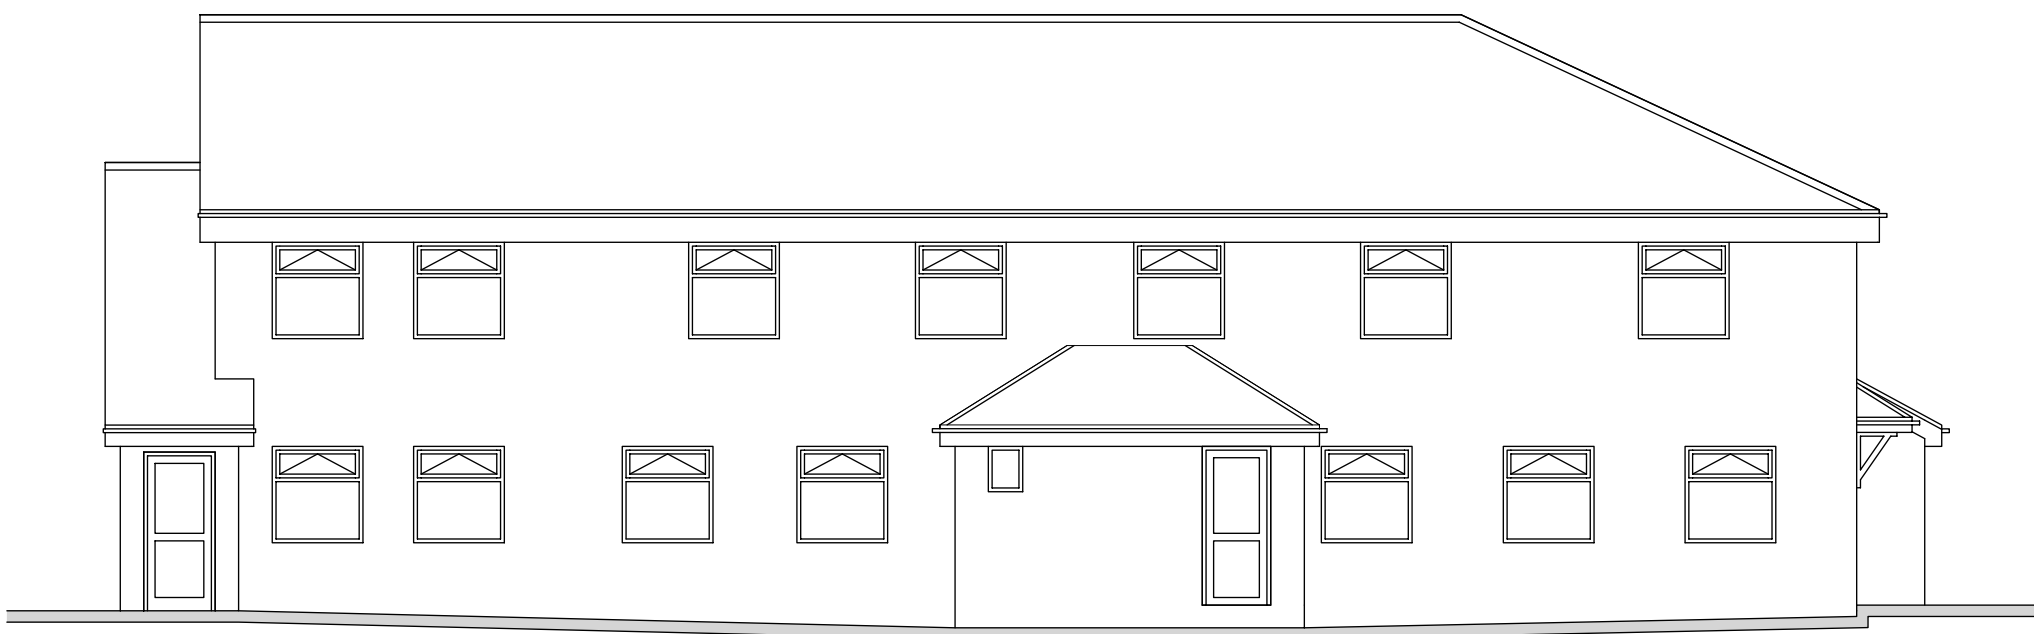

Existing Side Elevation



Existing Side Elevation

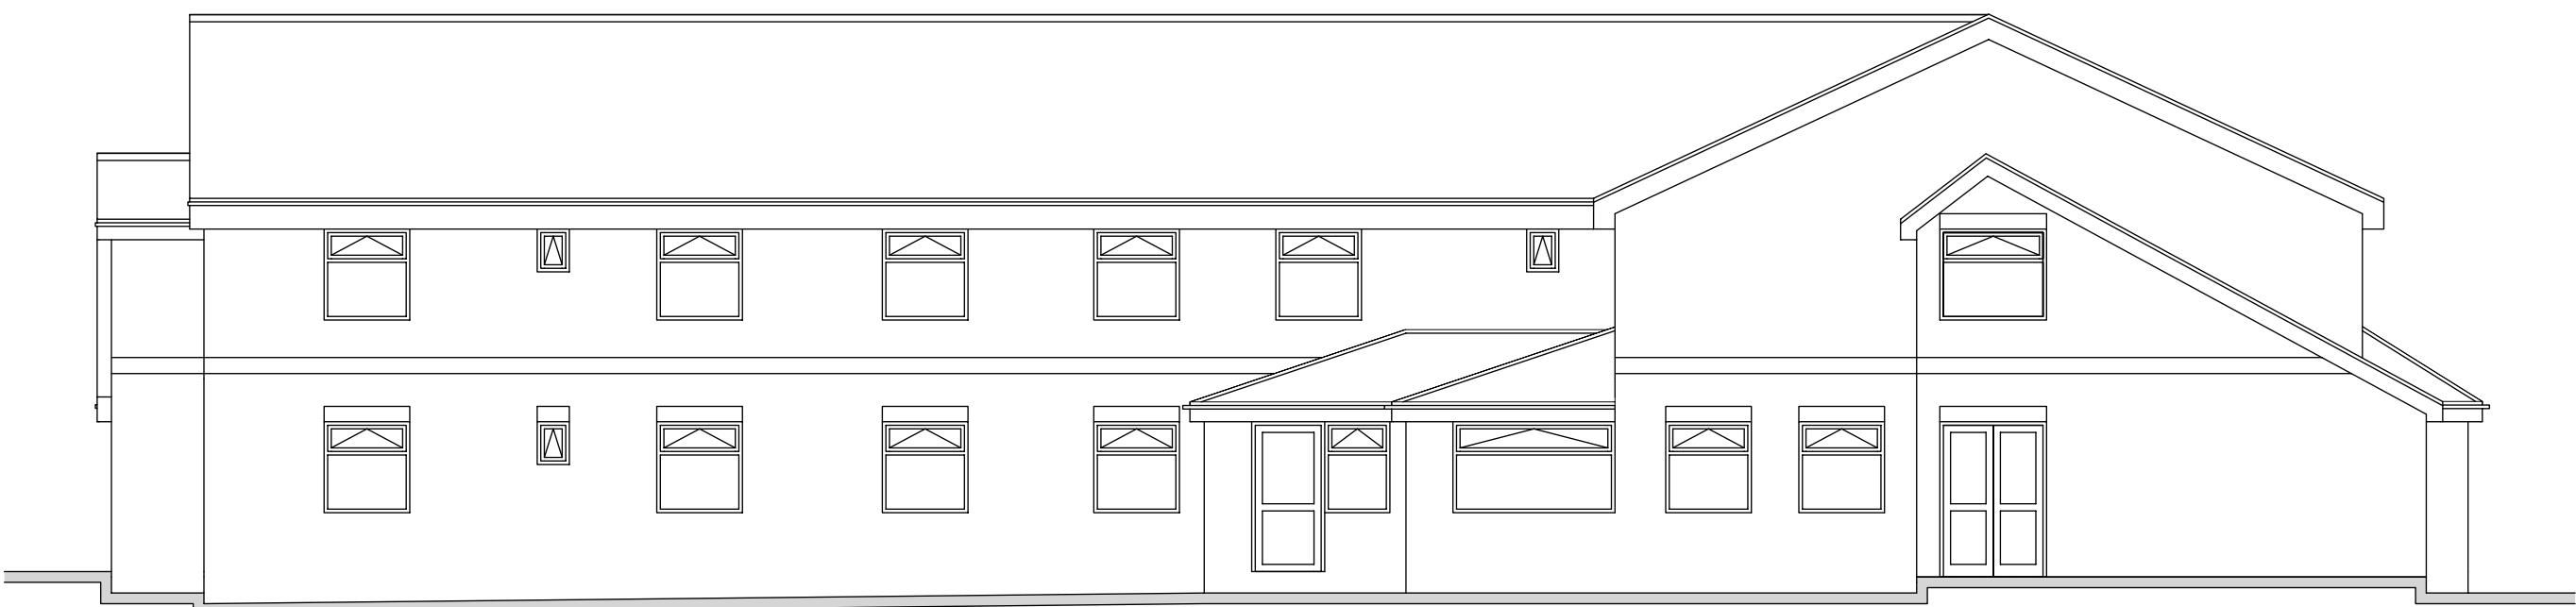

Existing Rear Elevation