Notes:

PLANNING DRAWINGS - THIS DRAWING SHOULD NOT BE USED FOR ANY OTHER PURPOSES THAN THAT SPECIFIED HERE

COPYRIGHT - THIS DRAWING MAY NOT BE REPRODUCED OR MODIFIED IN WHOLE OR PART BY ANY PERSON OR ORGANISATION WITHOUT THE ARCHITECTS CONSENT. ISUING COPIES TO THIRD PARTIES MAY NOT BE DONE WITHOUT THE ARCHITECTS CONSENT

Revision: F

Revision List:

A - 05.04.19 - Drives extended
B - 02.05.19 - western boundary hedgerow omitted, plot divisions shown
C - 15.05.19 - Coordinated with tree report
D - 04.07.19 - planning condition boundary treatment shown
E - 09.07.20 - drive access amended
F - 07.09.20 - amendment to east boundary

0 10m

Project/ Client: Adj Glebe Farm / Wooller

Drawing Title: Site Plan - Proposed

Drawing Number: 2064/TP/002

Scale at A3: 1:200
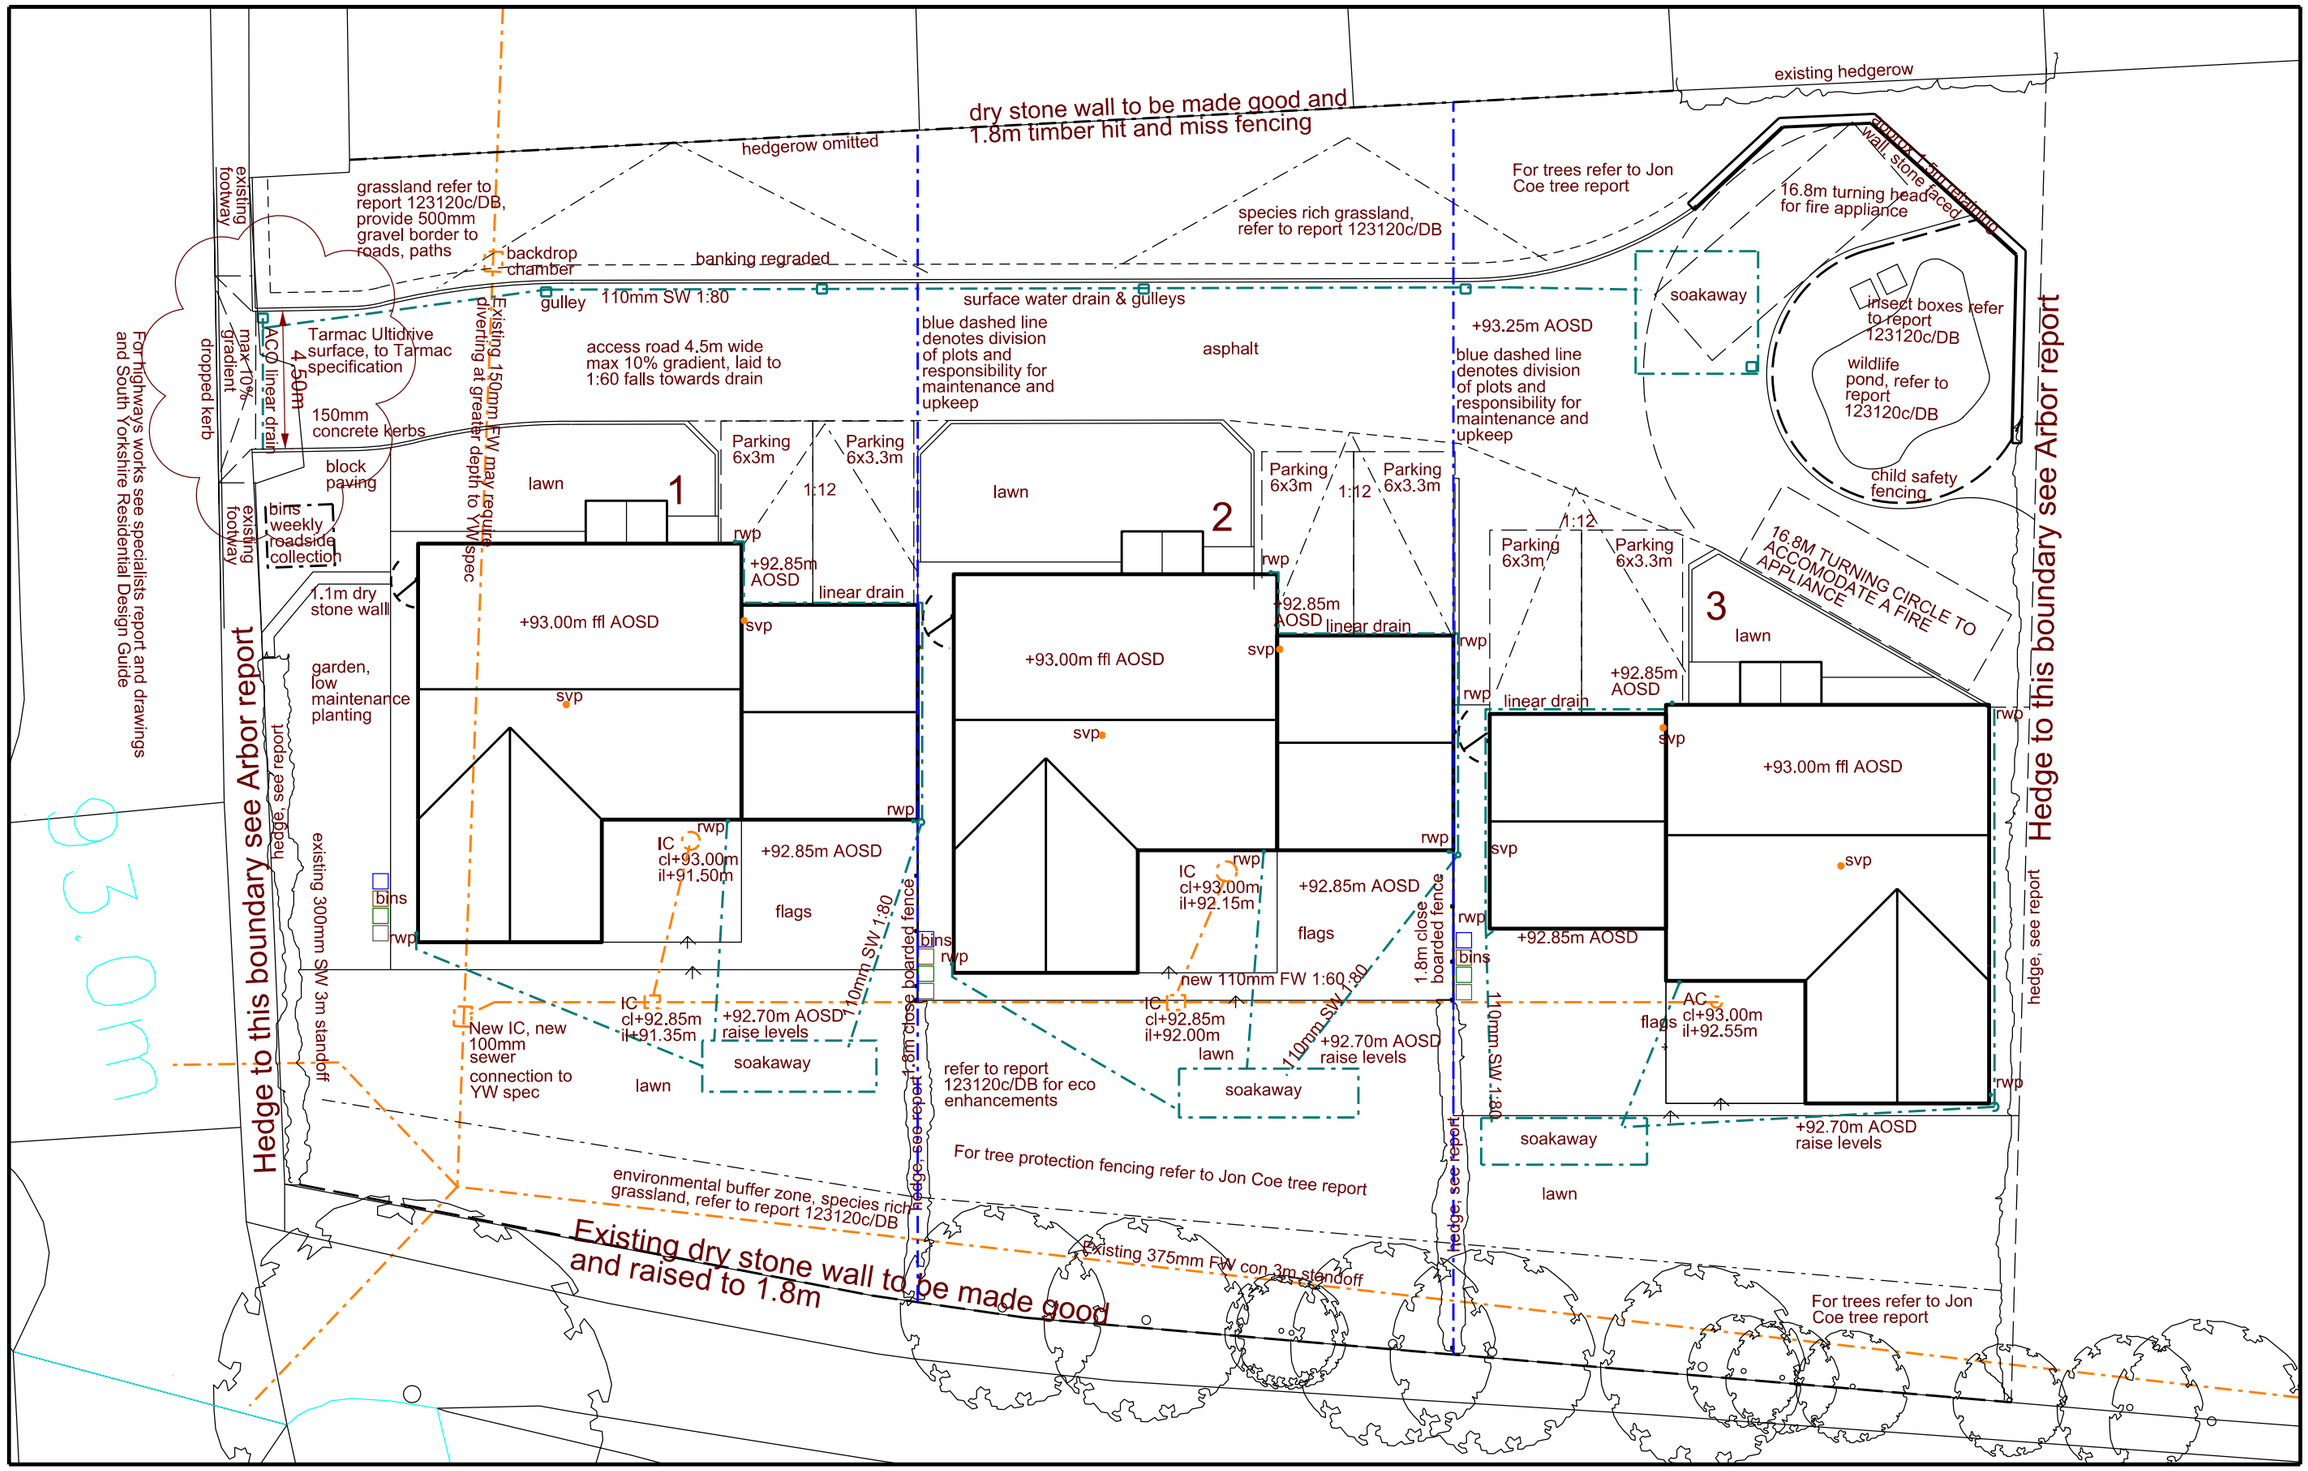
Date: Feb 19