
Based upon the Ordnance Survey map by Northern Powergrid Holdings Company by permission of Ordnance Survey on behalf of the Controller of Her Majesty's Stationery Office. © Crown Copyright (Northern Powergrid Holdings Company EL 273198)

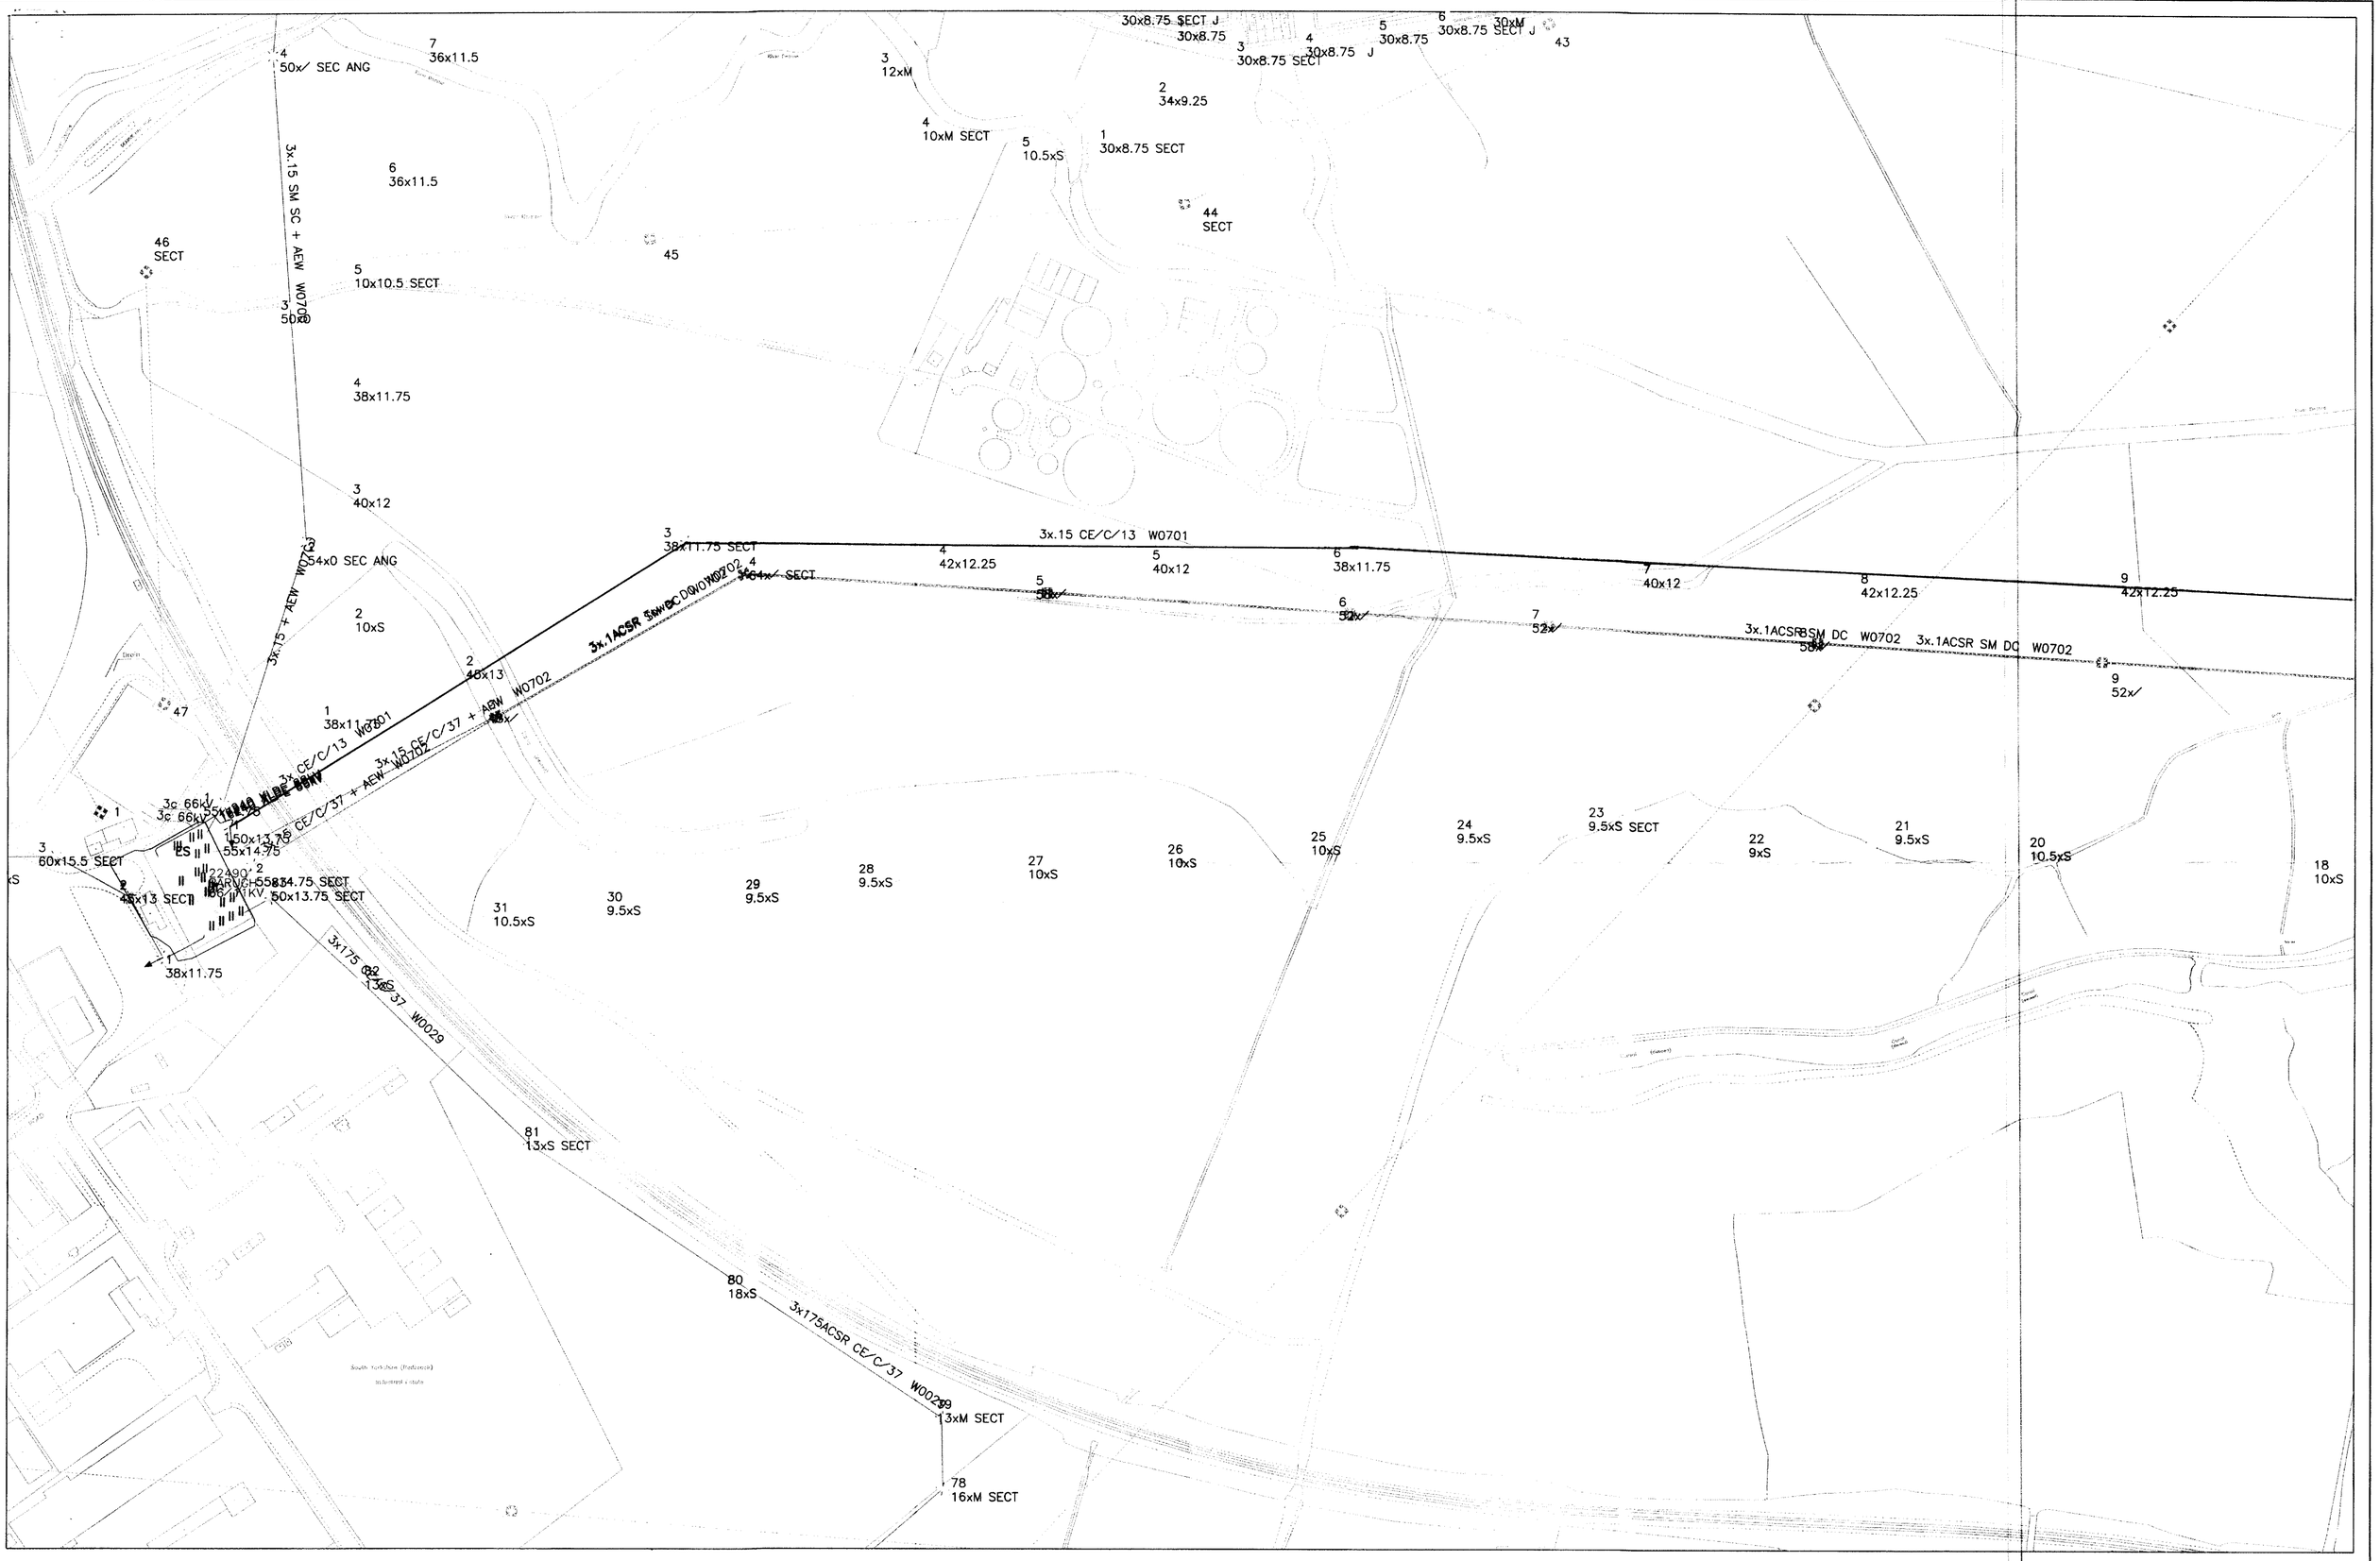

Northern Powergrid Holdings Company.

The position of our equipment is shown on this plan as accurately as possible. However, it may have changed since the plan was produced. Therefore, the position of our equipment and those of service cables which may not be shown should be established on site. Electricity cables not owned by Northern Powergrid Holdings Company may be laid in this area and may not be shown on this plan. Where private cables are shown, the information should not be regarded as accurate and should be used for guidance purposes only. In all cases, accurate information should be obtained from the owner of such cables prior to the commencement of work on site.

Northern Powergrid Holdings Company	33kV System Map	22–12–2011
		1:2500
	431855,408182	HUDD3