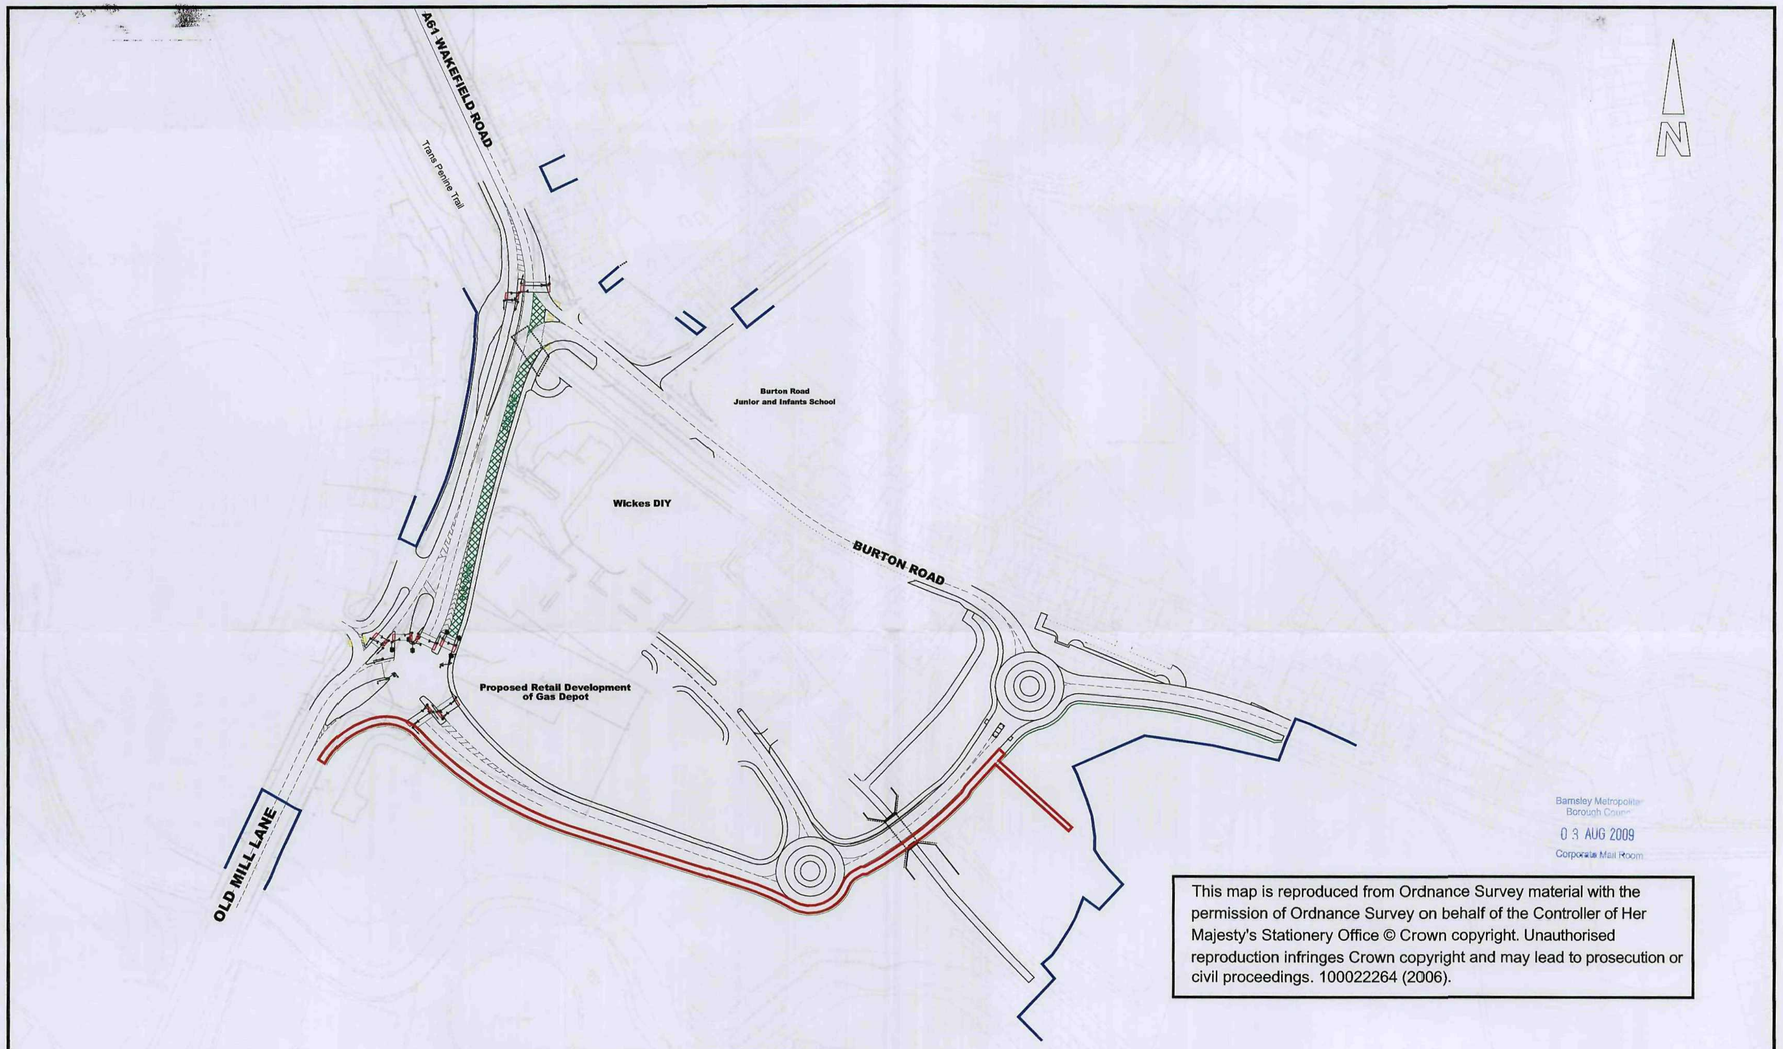


Barnsley Metropolitan Borough Council
03 AUG 2009
Corporate Mail Room

This map is reproduced from Ordnance Survey material with the permission of Ordnance Survey on behalf of the Controller of Her Majesty's Stationery Office © Crown copyright. Unauthorised reproduction infringes Crown copyright and may lead to prosecution or civil proceedings. 100022264 (2006).

BARNSLEY
Metropolitan Borough Council

A61 WAKEFIELD RD/ BURTON RD QBC PHASE 3

PLANNING APPLICATION FOR PROPOSED HIGHWAY FOOTWAY

By	No.	Date	Amendments

Scale: 1:1250

Drawn: GL | Date: 07/09

Checked: | File: A61.68.3

D. A. Richardson BSc., M.C.I.O.B., M.I.H.T.,
Assistant Director, Highways & Engineering,
PO Box 601, Barnsley,
S70 9FA.
Tel. (01226) 773555 Fax. (01226) 772110

Drawing No. HD/A61.68.3/PAPP2