




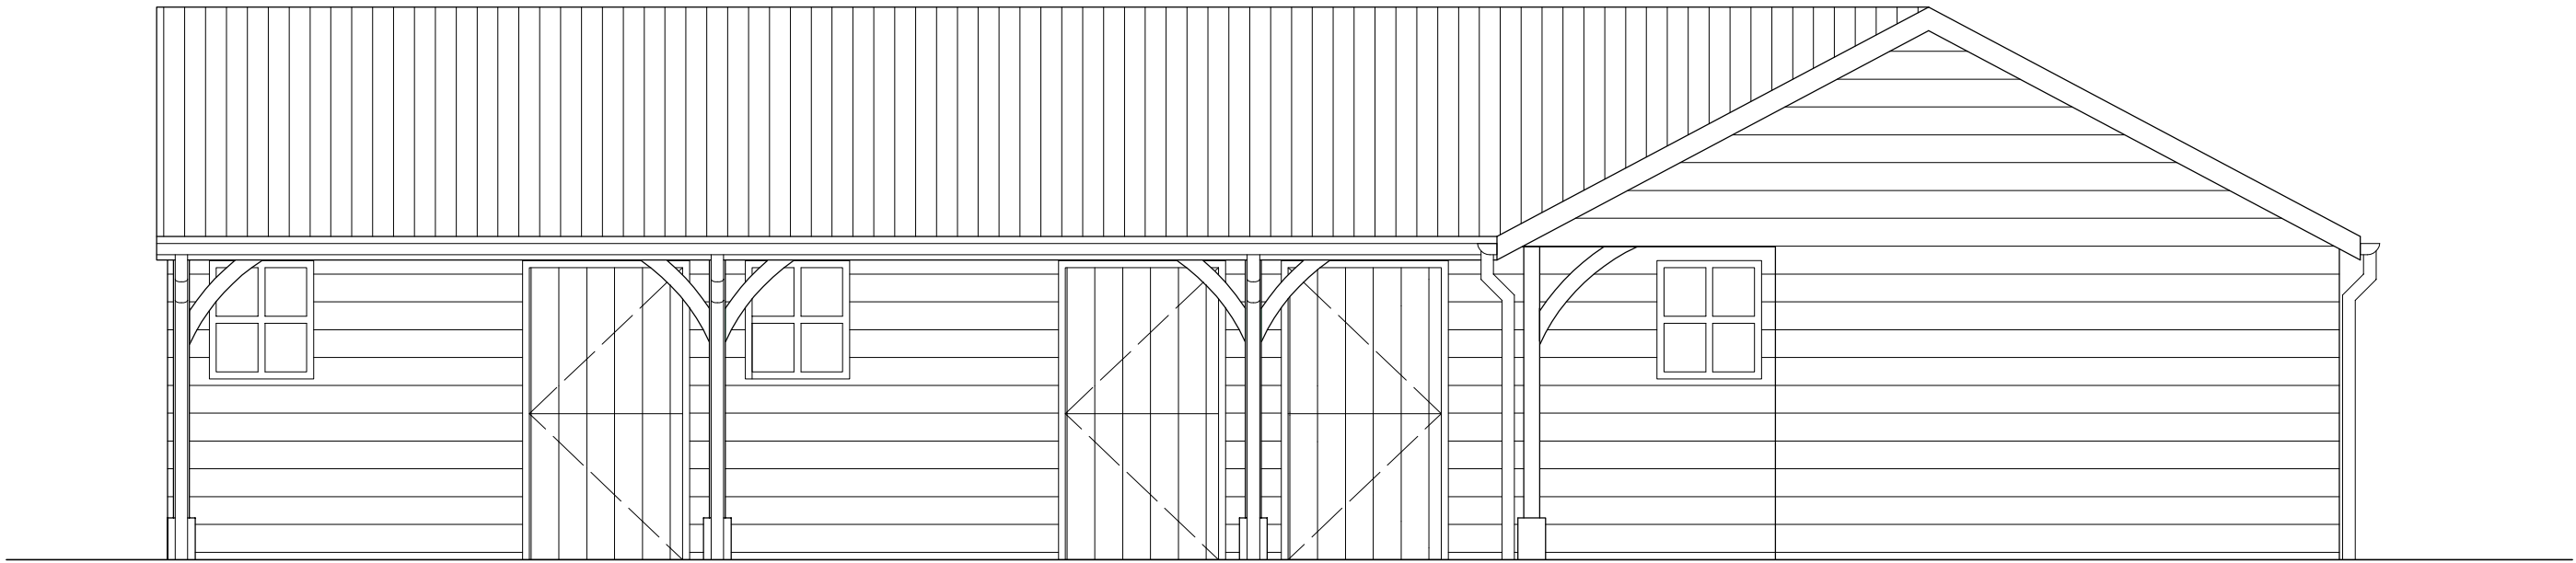


PROPOSED ELEVATION 'SOUTH EAST'
SCALE 1:50

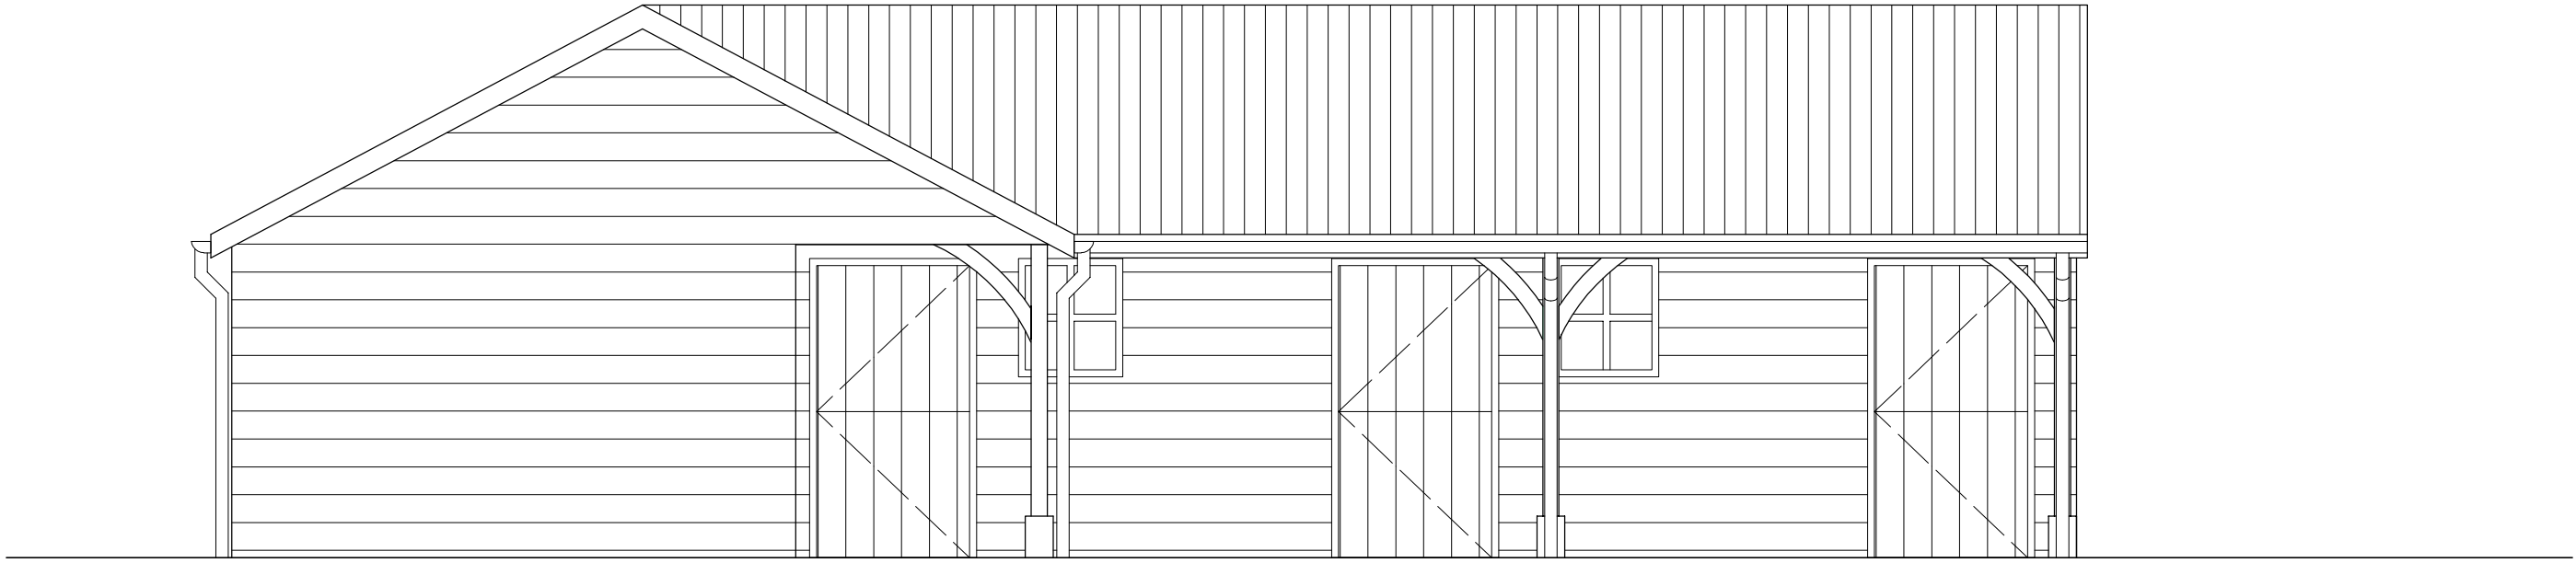


PROPOSED ELEVATION 'SOUTH WEST'
SCALE 1:50

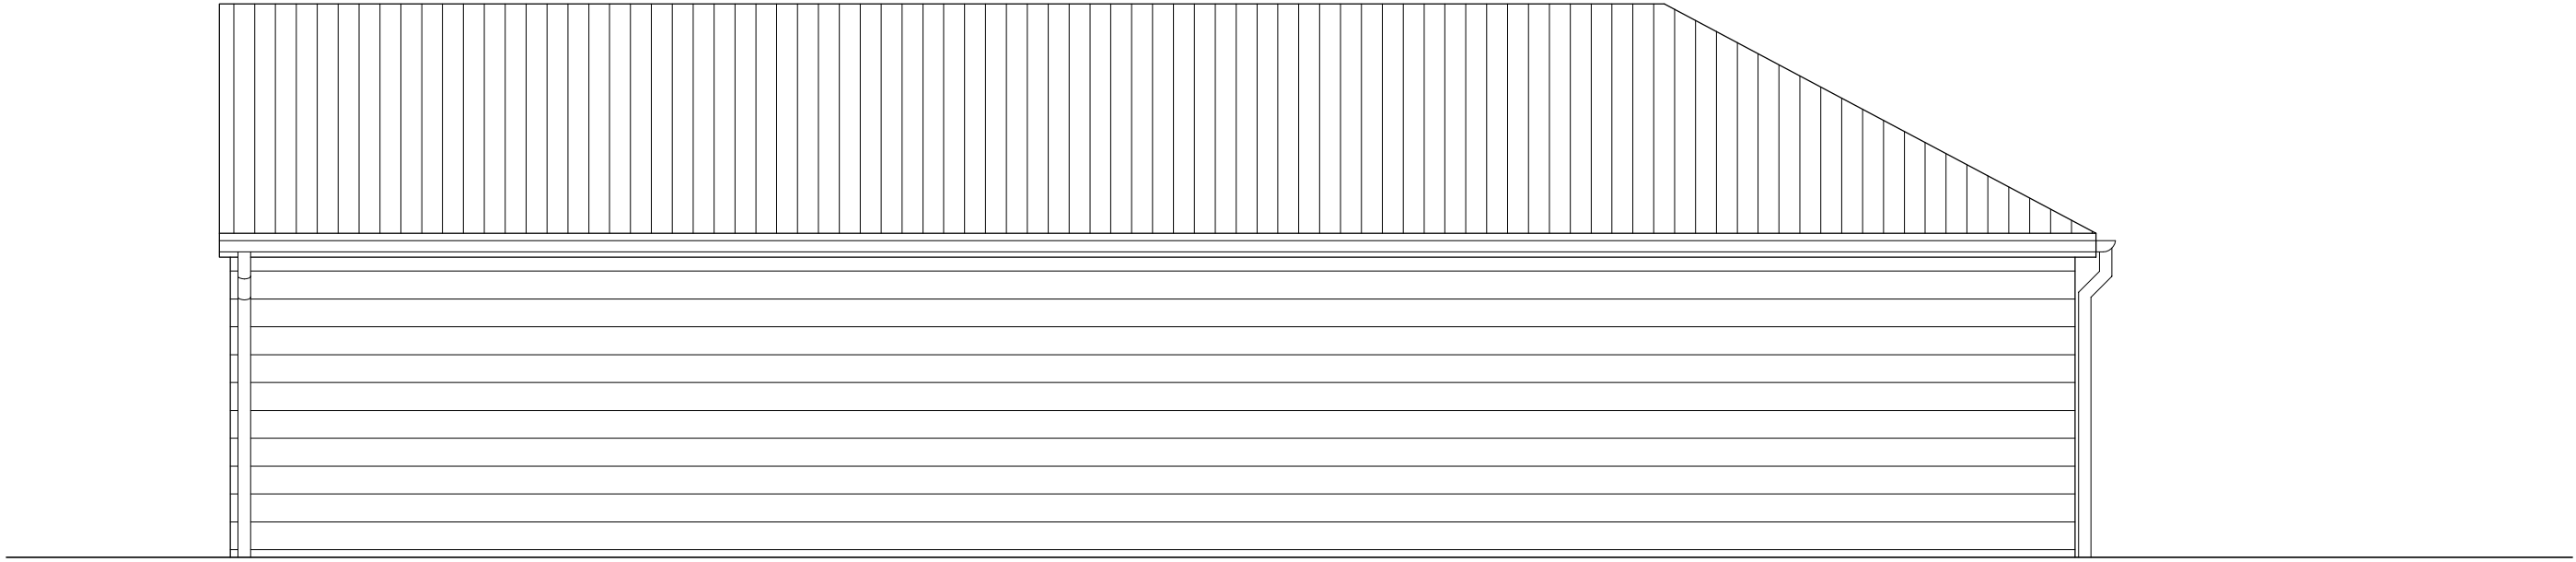

PROPOSED ELEVATION 'NORTH EAST'
SCALE 1:50

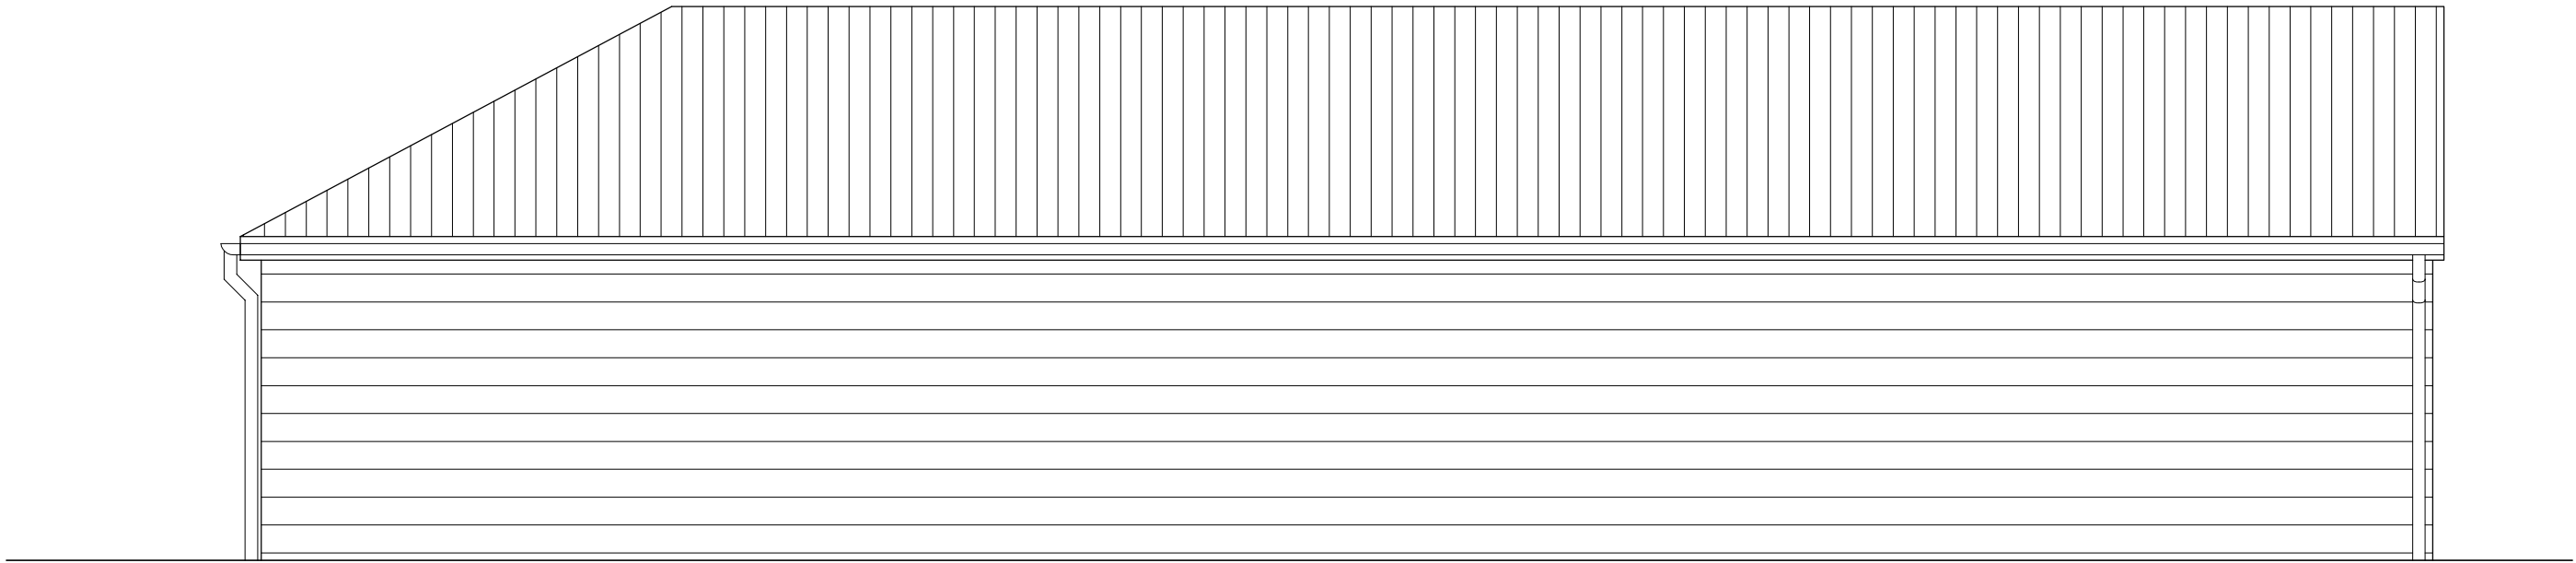

PROPOSED ELEVATION 'NORTH WEST'
SCALE 1:50

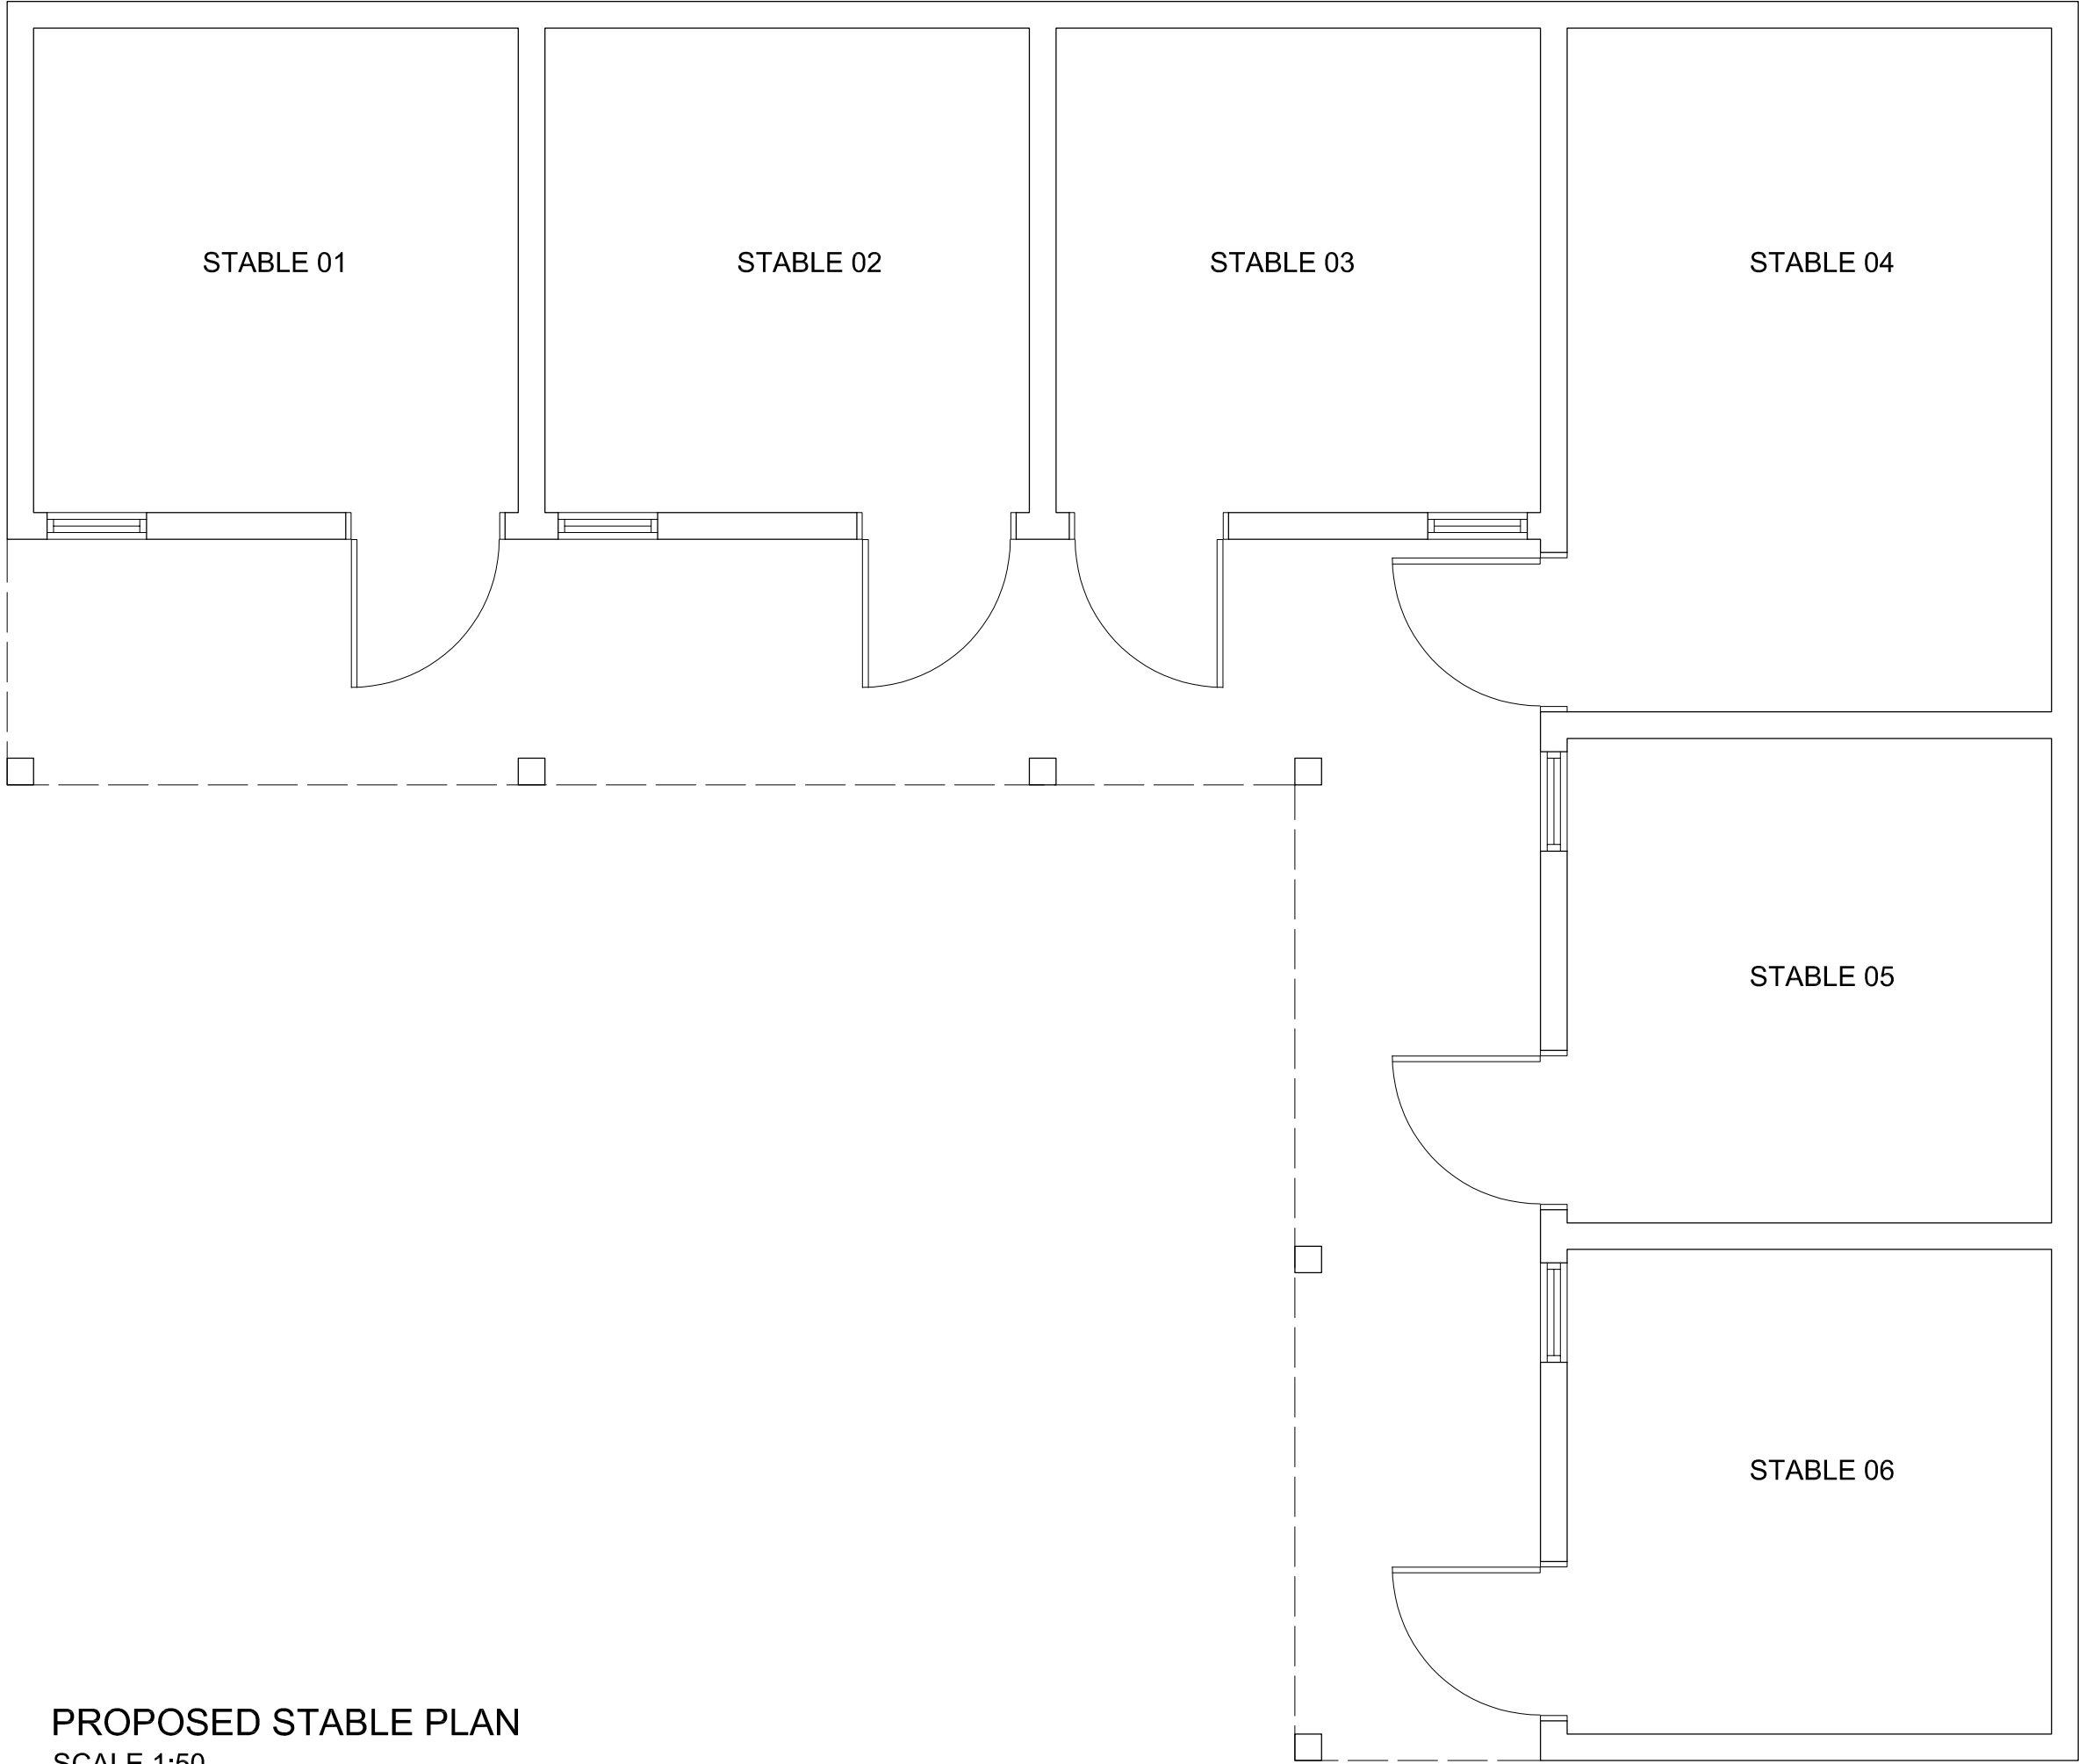

PROPOSED STABLE PLAN
SCALE 1:50

coda				Coda Studios Ltd 70-71 Cornish Place, Cornish Street, Sheffield, S6 3AF tel: 0114 2796003 e:information@codastudios.co.uk	
DAVID CONNOR				Client	
NEW BUILD STABLES				Job	
PROPOSED PLANS & ELEVATIONS				Title	
DRAWN	CHECKED	DATE	SCALE	A3 ISSUE:	A1 ISSUE:
LC	AH	2021		AS SHOWN	
REVISION	DRAWING STATUS		DRAWING NUMBER		
-	PLANNING		2270-003		