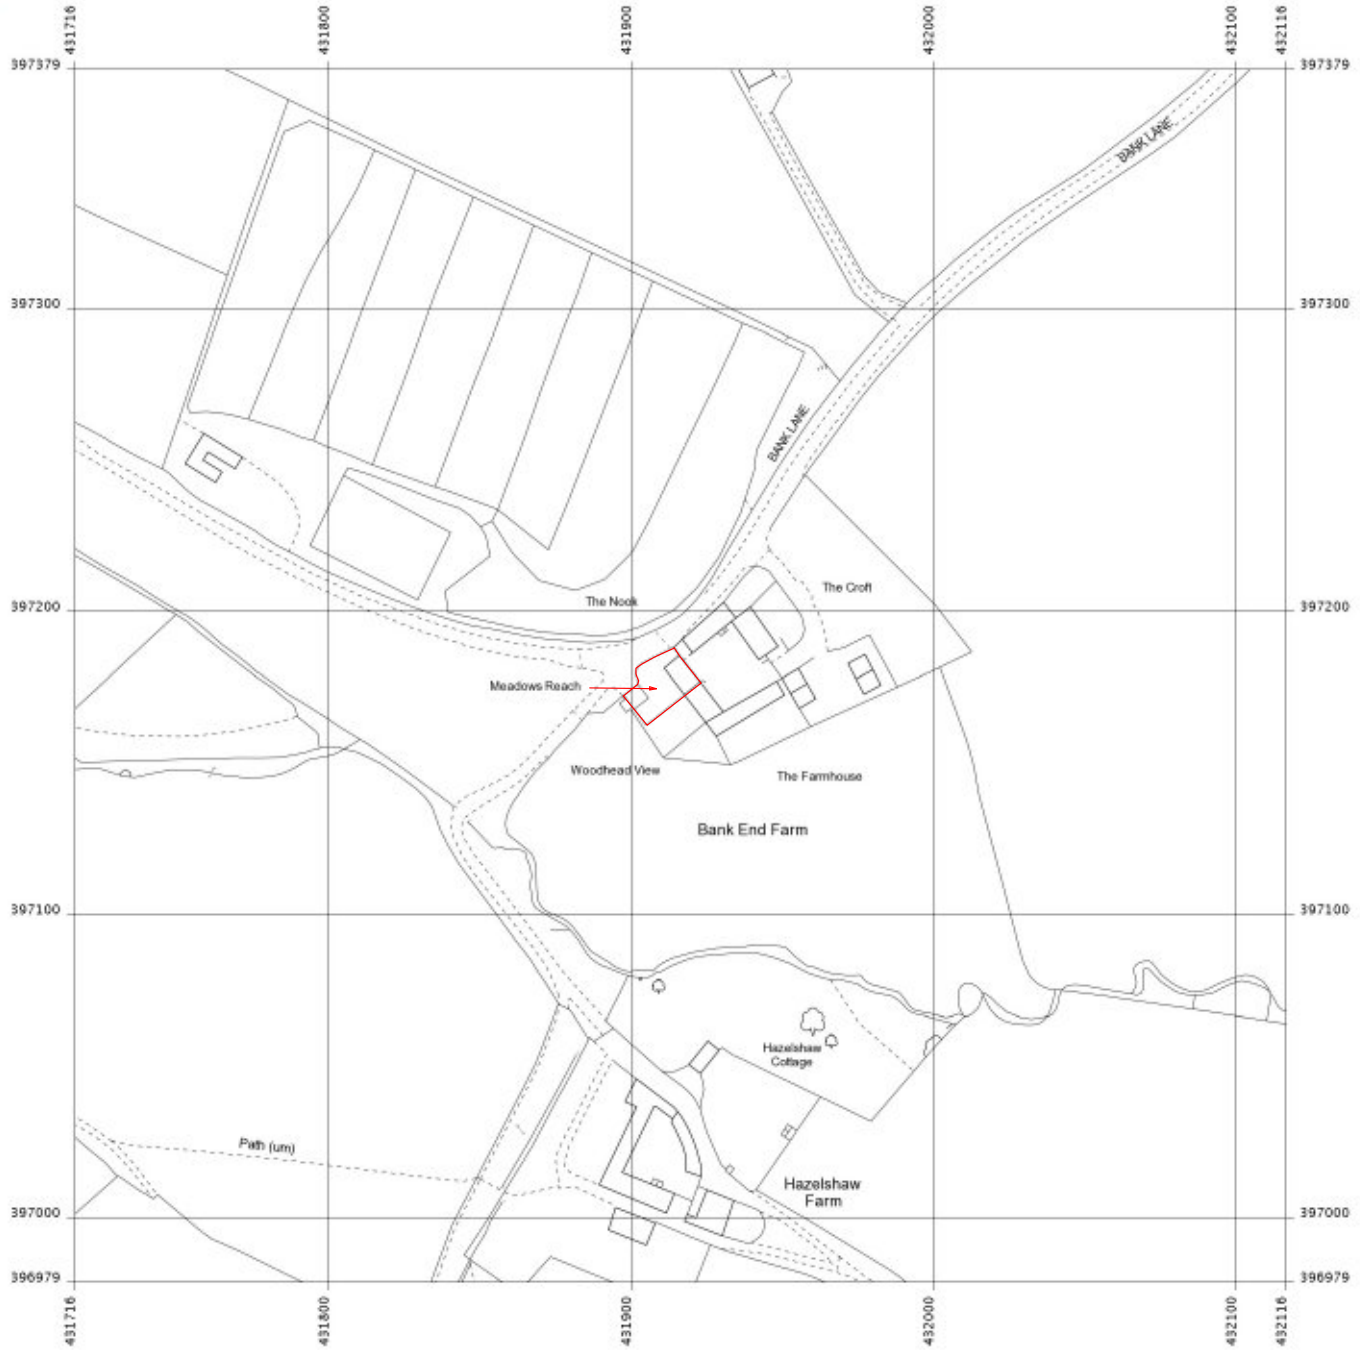


Produced 22 Feb 2012 from the Ordnance Survey National Geographic Database and incorporating surveyed revision available at this date. Reproduction in whole or part is prohibited without the prior permission of Ordnance Survey. © Crown Copyright 2012.

Ordnance Survey and the OS Symbol are registered trademarks of Ordnance Survey, the national mapping agency of Great Britain.

The representation of a road, track or path is no evidence of a right of way. The representation of features as lines is no evidence of a property boundary.

Metres
0 20 40 60 80 100

1:2500

Supplied by: **Stanfords**
Reference: OI382856
Centre coordinates: 431916 397179

N

MEADOWS REACH
BANK LANE
SHEFFIELD
S35 7DG

Millhouses
Plans and Construction

Millhouses Construction Ltd,
Aizlewood's Mill, Nursery Street, Sheffield S3 8GG
www.plansandbuilders.co.uk

Date: February 2012
Clients:
Mark and Zoe Barber
Site:
Meadows Reach
Wortley
Sheffield

Drawing no. 145/4

Location Plan
Plans drawn by: SH

Page Size - A4

Scale 1:2500