


15 Medway Close
Barugh Green
Barnsley
S75 1NY

07762656187
steven@drawit.biz
www.drawit.biz

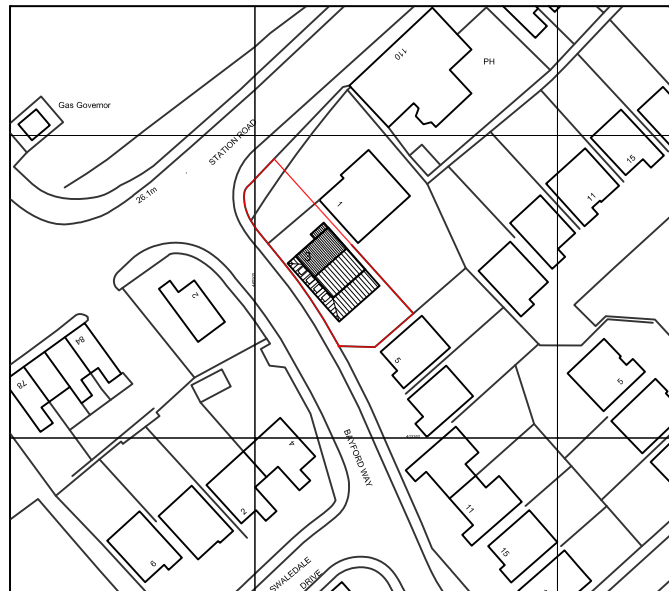

Ordnance Survey, (c) Crown Copyright 2010. All rights reserved. Licence number 100020449

PLANNING

PROPOSED

CLIENT: Mr M Crossley

PROJECT: Proposed new single storey side and rear extension, including internal alterations

DWG OF: Site Location Plan

SITE ADDRESS: 3 Bayford Way, Wombwell
Barnsley, S73 0BU

Drawn by: SH	Scale: 1:1250	Date: 09/12/2010
Dwg No: 1014_100	rev	

© Copyright Draw it 2010