
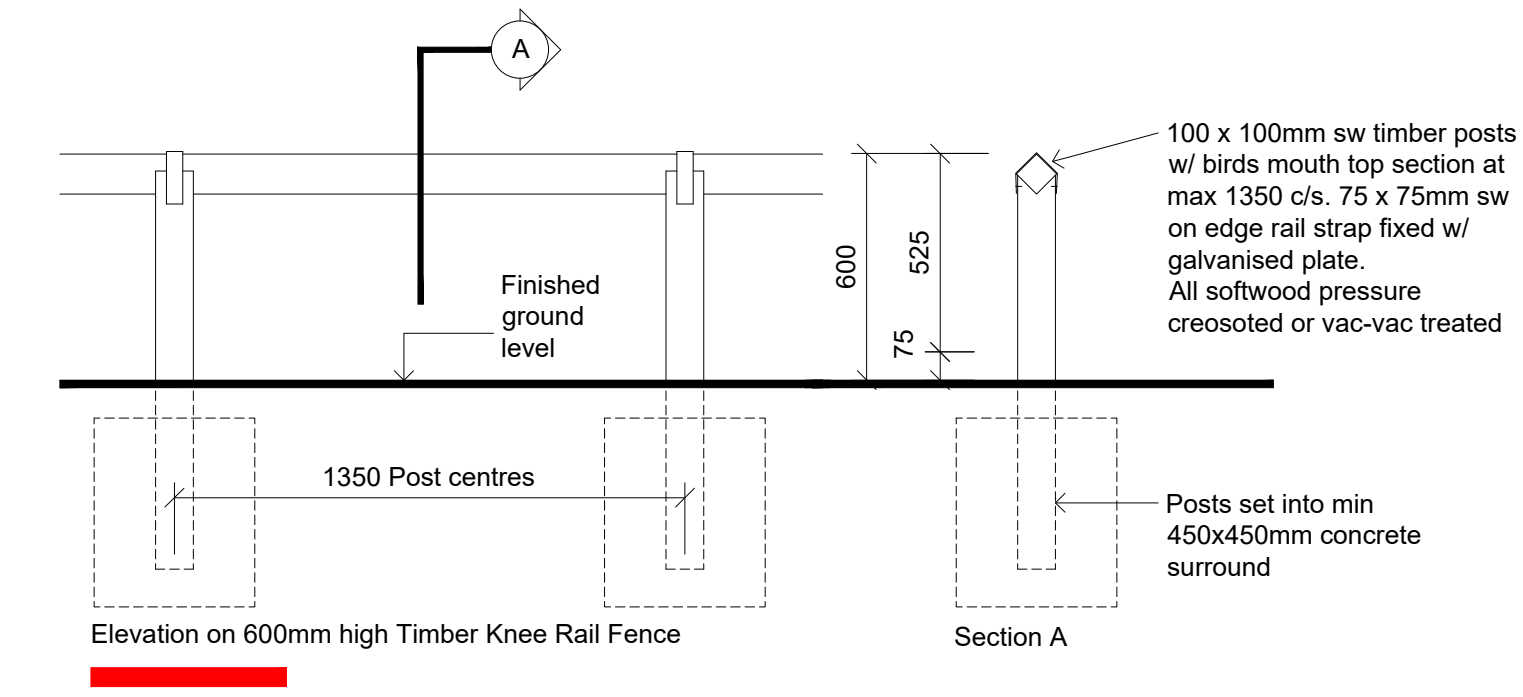
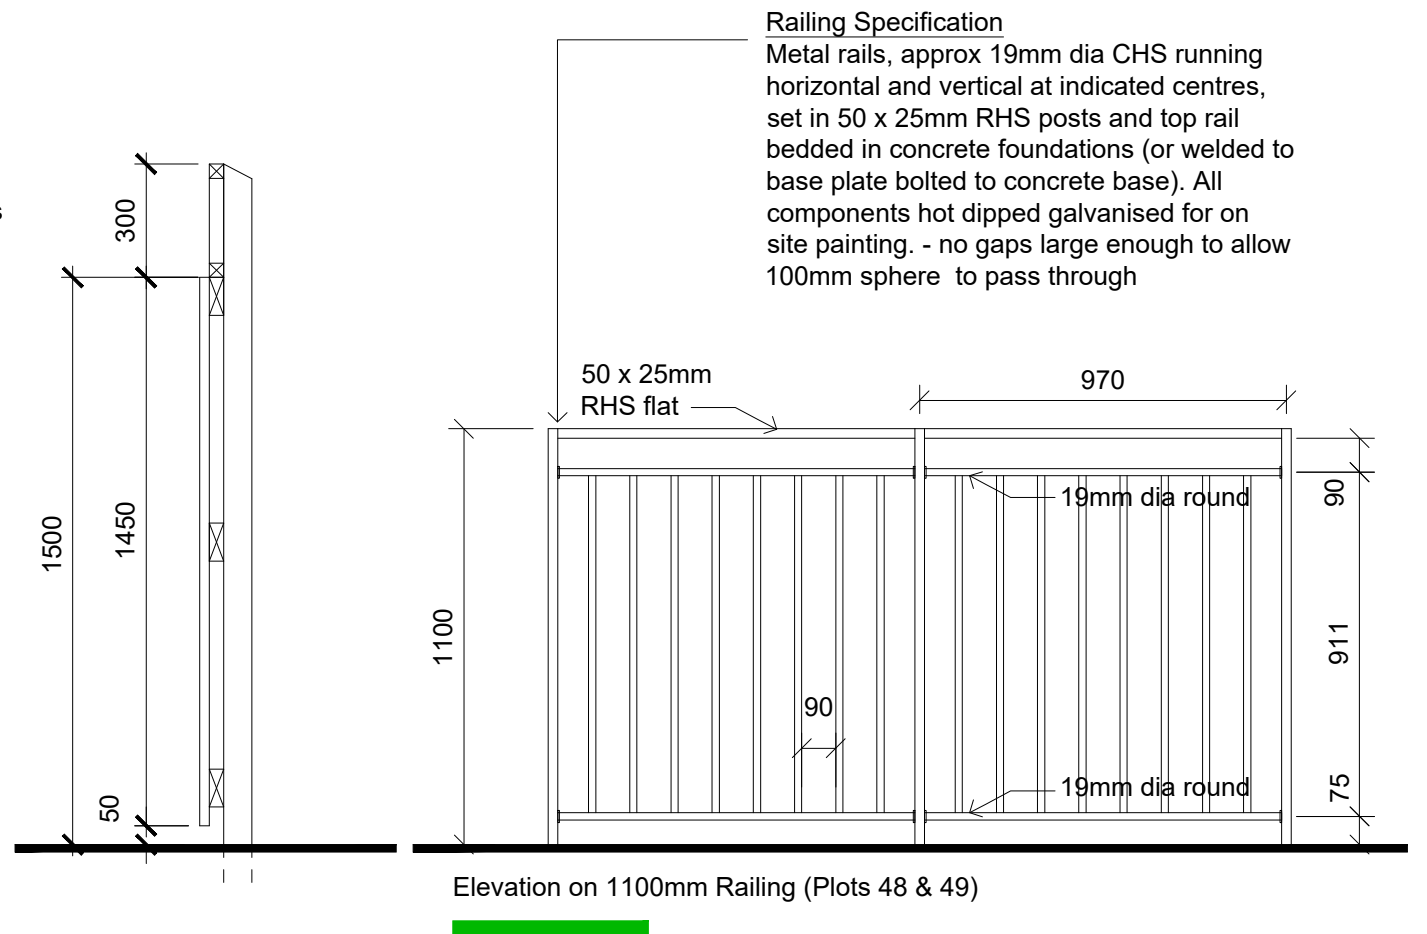
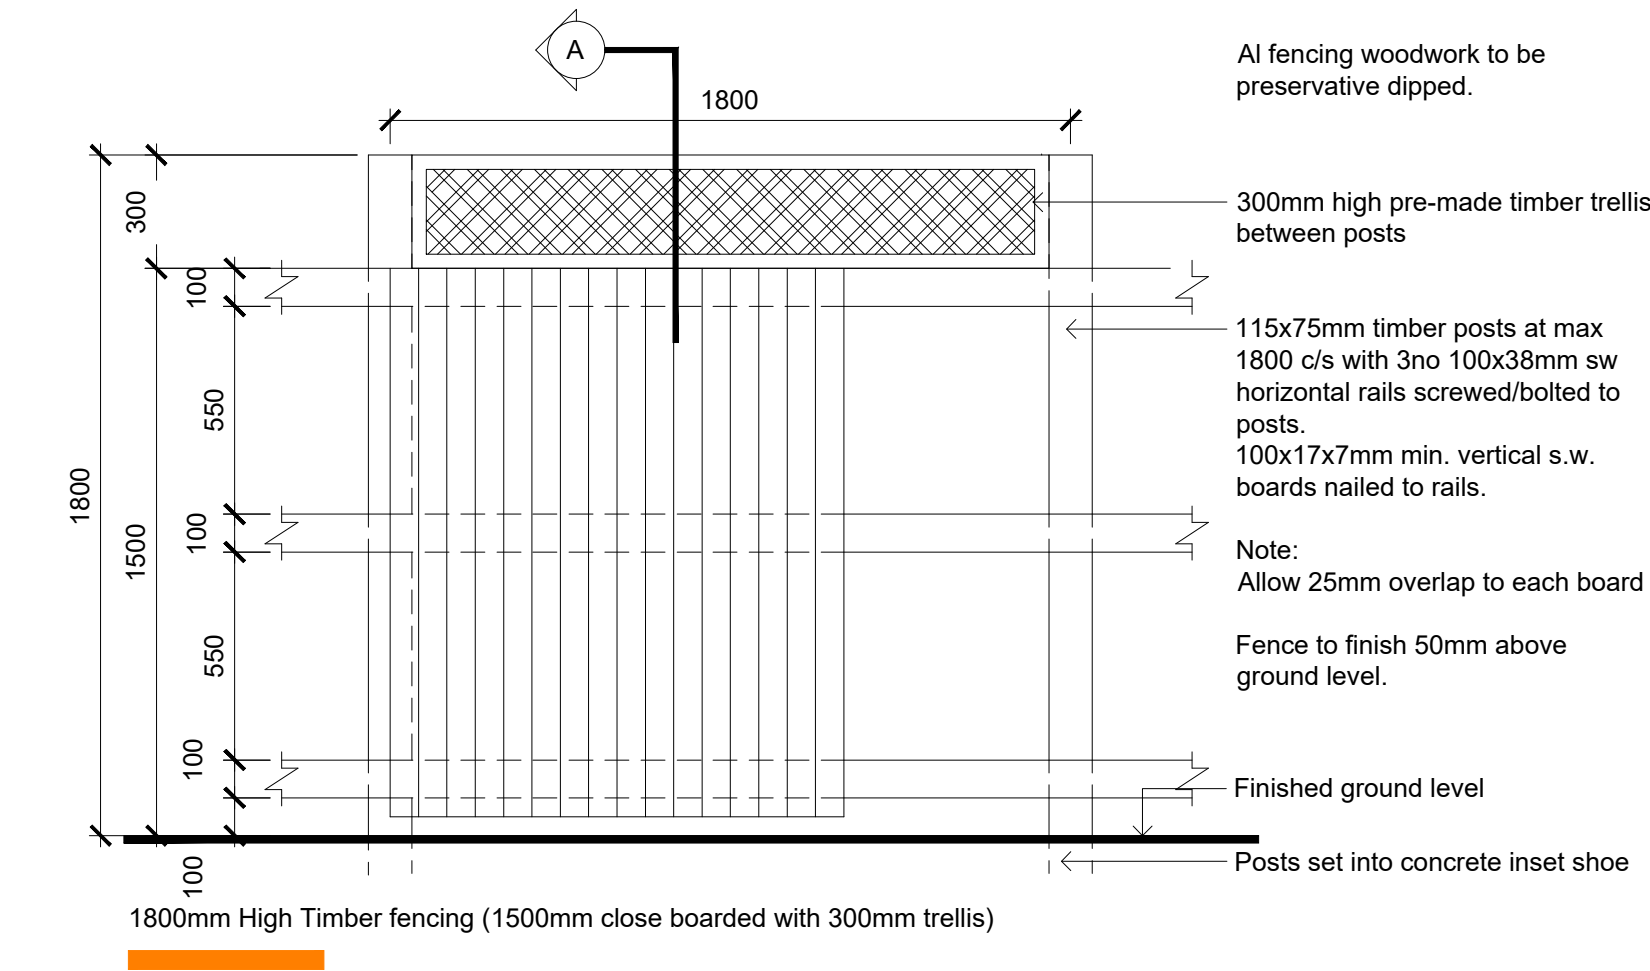
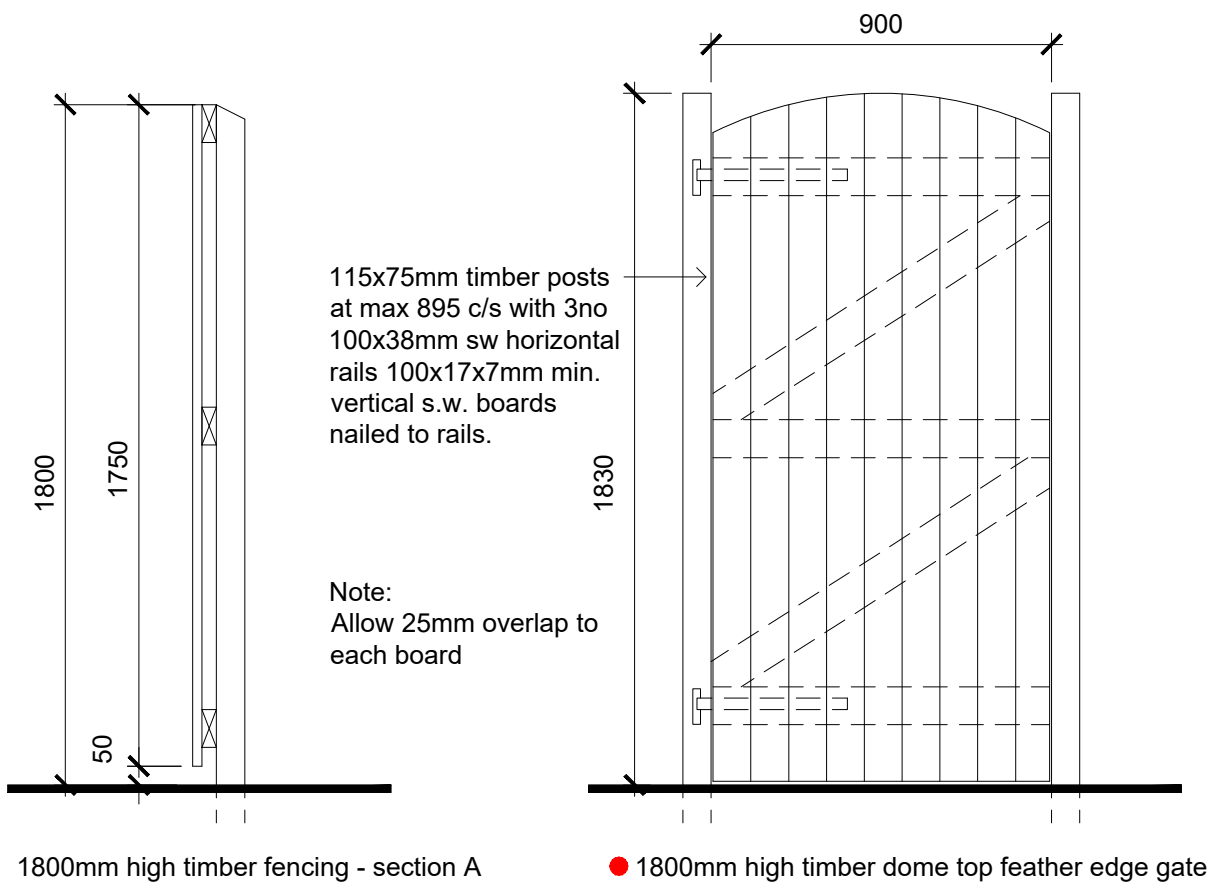


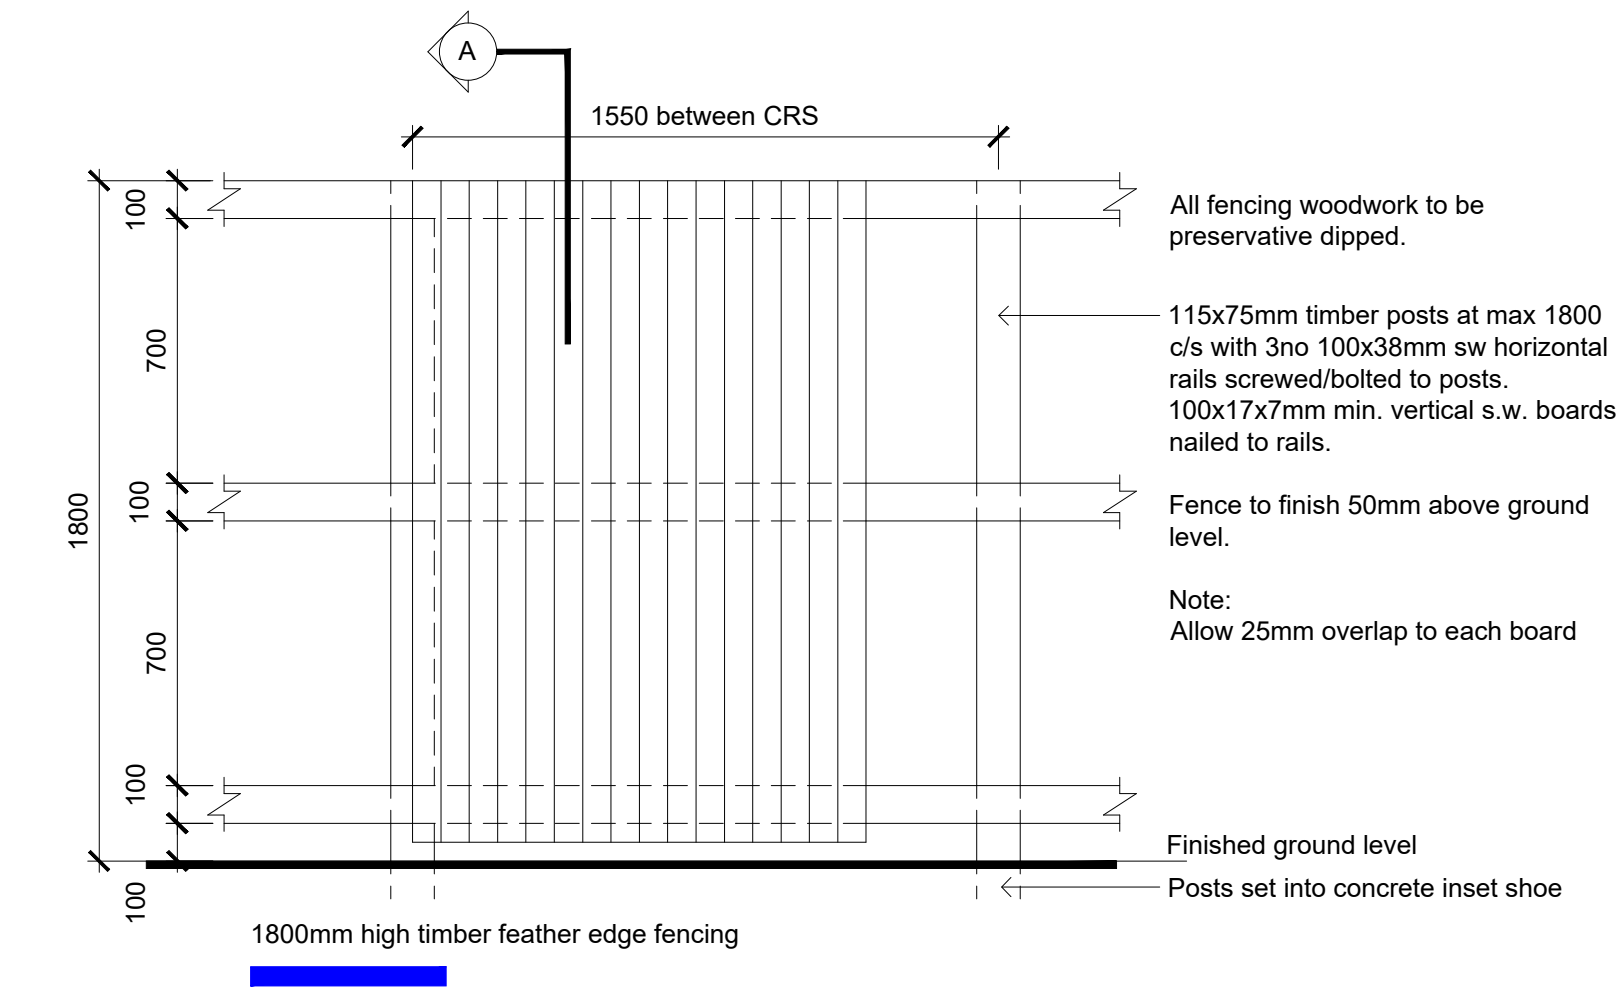

| Legend |                                                              |                              |
|--------|--------------------------------------------------------------|------------------------------|
|        | Type                                                         | Length<br>Gates not included |
|        | 1.8m high brick wall with dwarf wall and fence infill panels | 194m                         |
|        | 1.8m high close boarded timber screen fence                  | 2221m                        |
|        | 1.5m high close boarded timber fence with 0.3m trellis above | 838m                         |
|        | 0.6m high timber knee rail                                   | 14m                          |
|        | 1.1m high steel railings                                     | 730m                         |
|        | Secure timber gate                                           | 129 No.                      |

|   |    |          |                                                 |
|---|----|----------|-------------------------------------------------|
| E | MB | 01.08.17 | Drawing updated to match Planning Layout Rev J. |
| D | MB | 24.07.17 | Drawing updated to match Planning Layout Rev H. |
| C | MB | 18.07.17 | Drawing updated to match Planning Layout Rev G. |
| B | MB | 12.10.16 | Drawing updated to match Planning Layout Rev B. |
| A | MB | 11.10.16 | Drawing updated to match Planning Layout Rev A. |
| * | MB | 23.09.16 | First issue.                                    |

## BOUNDARY DETAILS

PROJECT: Residential Development

PROJECT ADDRESS: School Street, Thurnscoe

CLIENT: KEEPMOAT HOMES

DRAWN: MB SCALE: 1:500 @ A1 DATE: 23rd SEP. 2016

JOB NO. 2238 DWG. NO. 05 REVISION E

**Chris Gothard**  
Architectural Ltd.



queens tower lodge  
77-79 east bank road  
sheffield S2 3PX  
T: 0114 2750263  
M: 07443 596098  
E: info.cga@btconnect.com

Company No. 9118738

**Keepmoat**

Keepmoat, The Waterfront, Lakeside Boulevard,  
Doncaster, DN4 5PL.  
Tel: 01302 347605 www.keepmoat.com

© COPYRIGHT EXISTS ON THE DESIGNS AND INFORMATION SHOWN ON THIS DRAWING. • DO NOT SCALE FROM DRAWING ALL DIMENSIONS TO BE VERIFIED ON SITE PRIOR TO COMMENCING ANY WORK

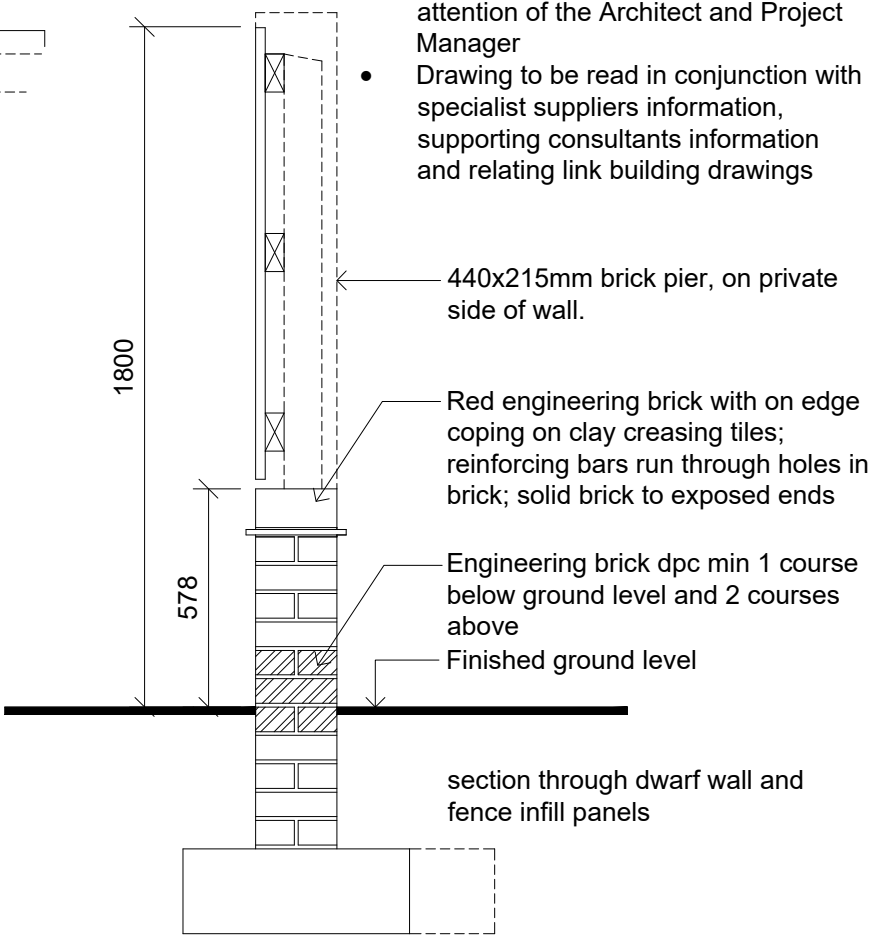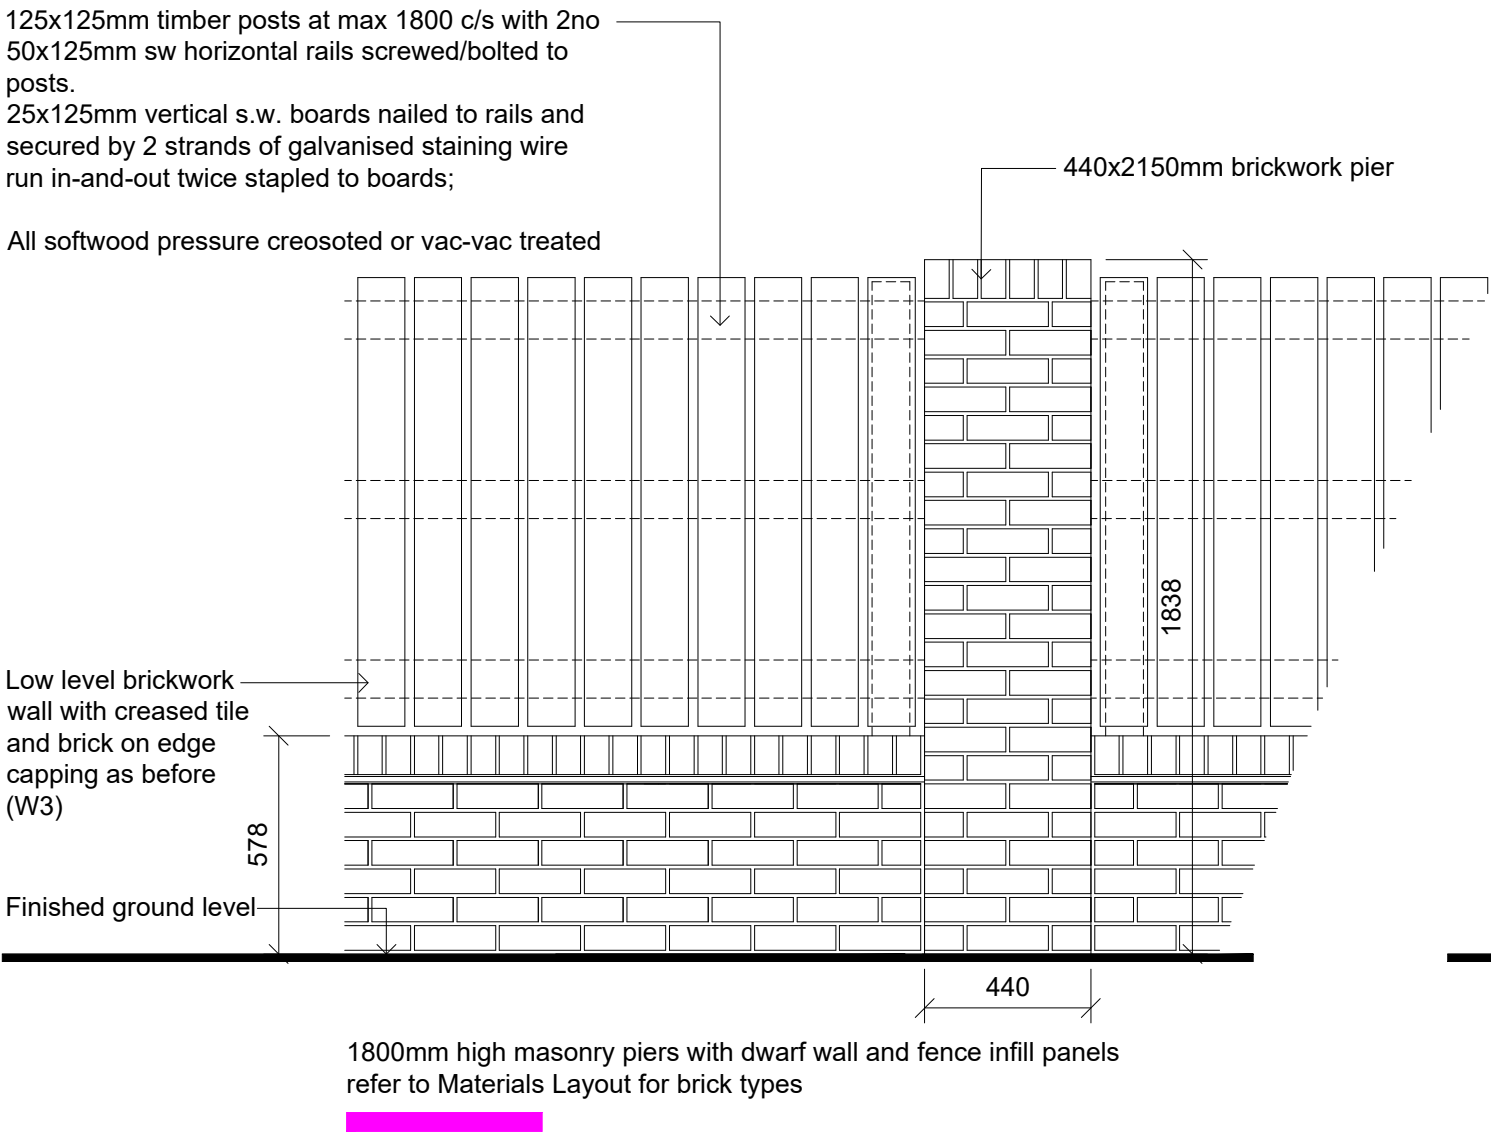

- ### NOTES
- Do not scale from this drawing
  - All contractors must visit the site and be responsible for taking and checking dimensions
  - All construction information should be taken from figured dimensions only
  - Any discrepancies between the drawings, specifications and site conditions must be brought to the attention of the Architect and Project Manager
  - Drawing to be read in conjunction with specialist suppliers information, supporting consultants information and relating link building drawings