


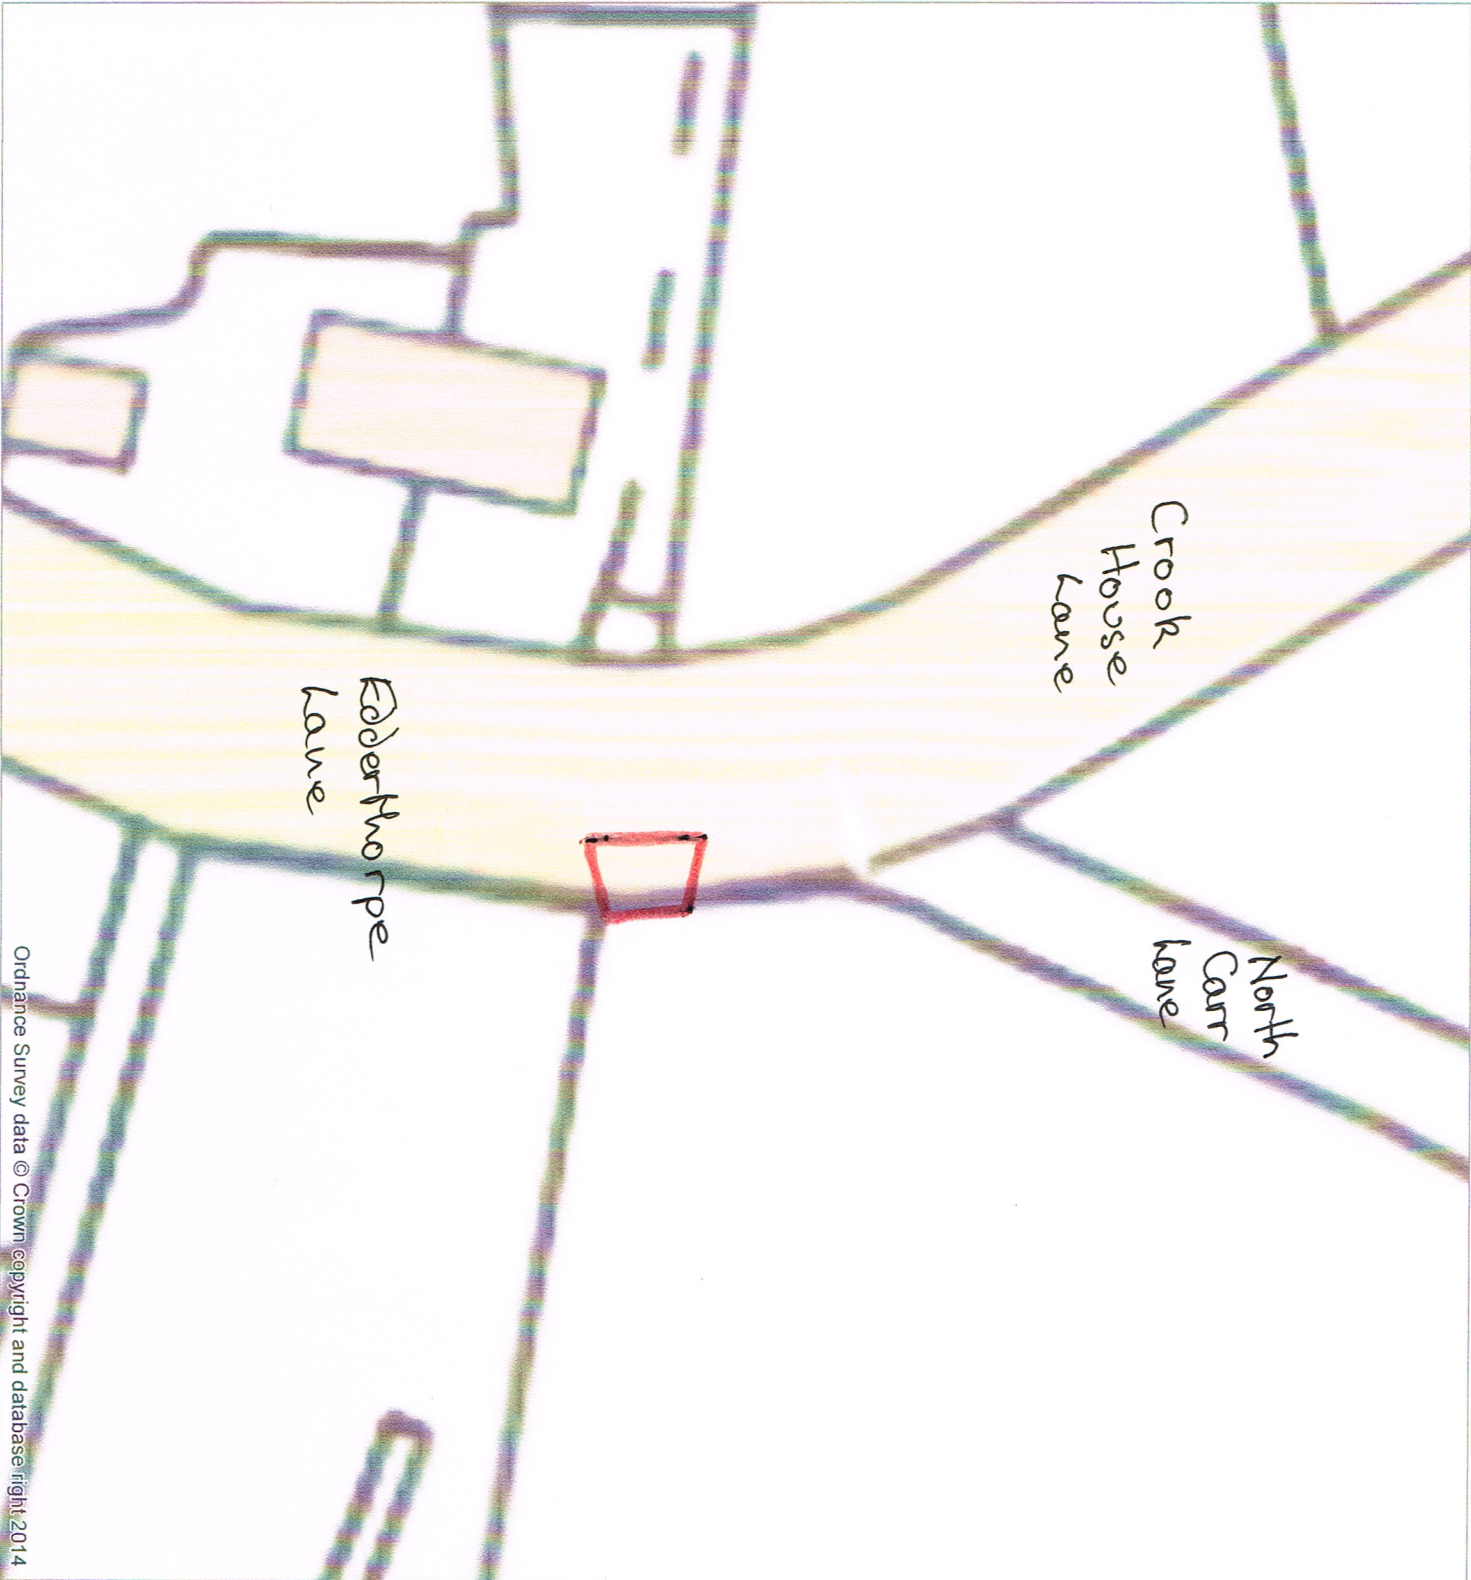

Legend:

Location plan
of new access
at Edderthorpe
Lane

Acknowledgements & notes:

Created by: RSPB
© Crown Copyright. All rights reserved. RSPB licence 100021787.

Map scale = 1:500

Date printed: 10/06/2015

