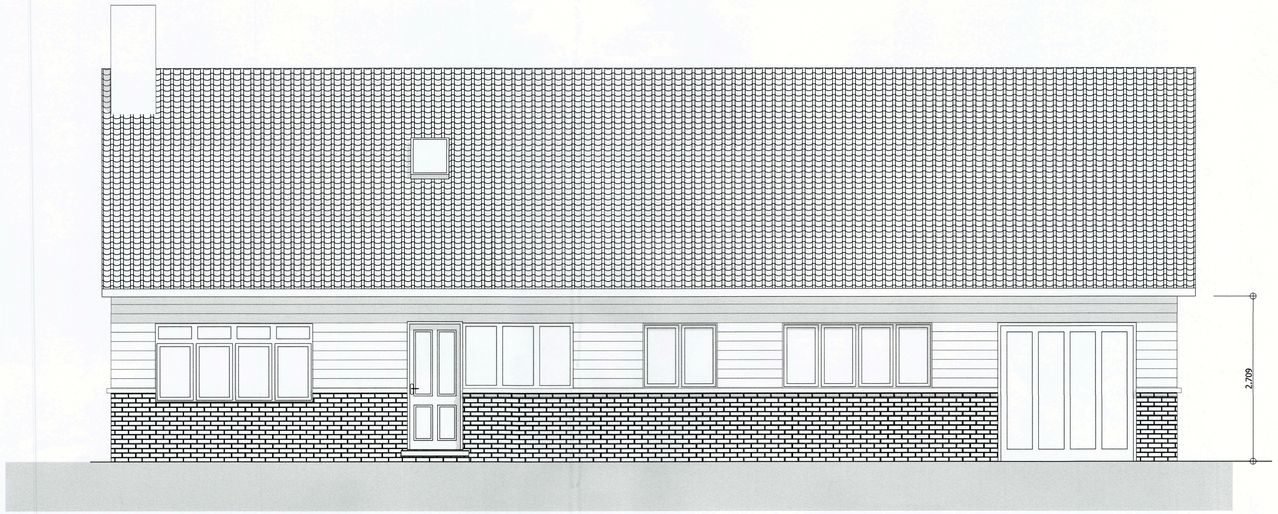

E-22 Elevation (2) 1:50

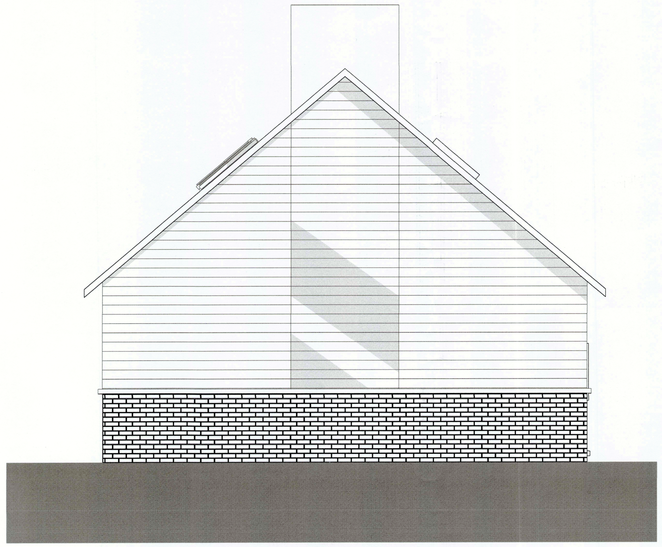

E-23 Elevation (1) 1:50

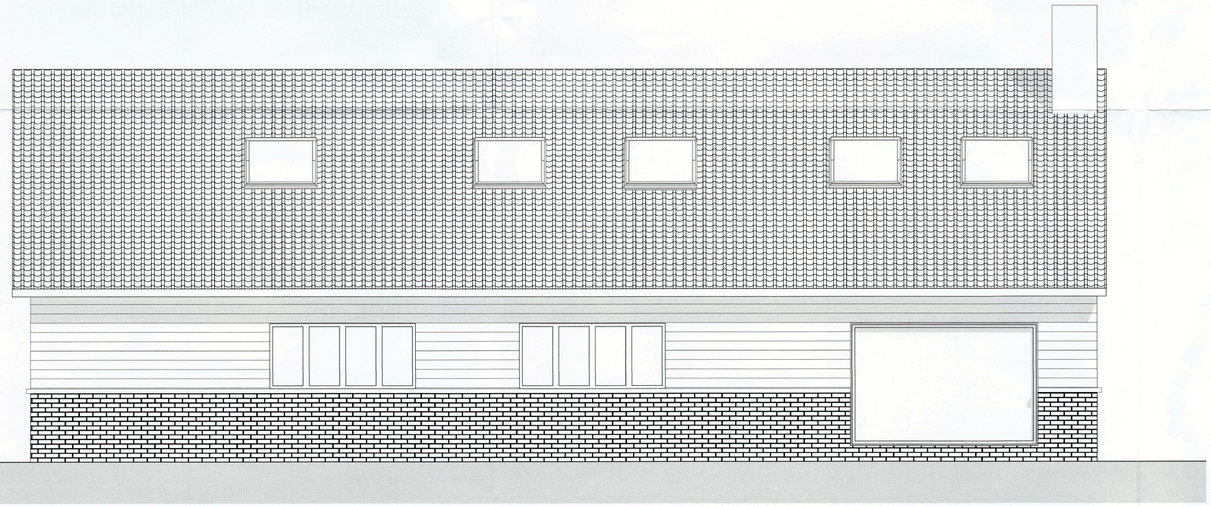

E-24 Elevation (2) 1:50

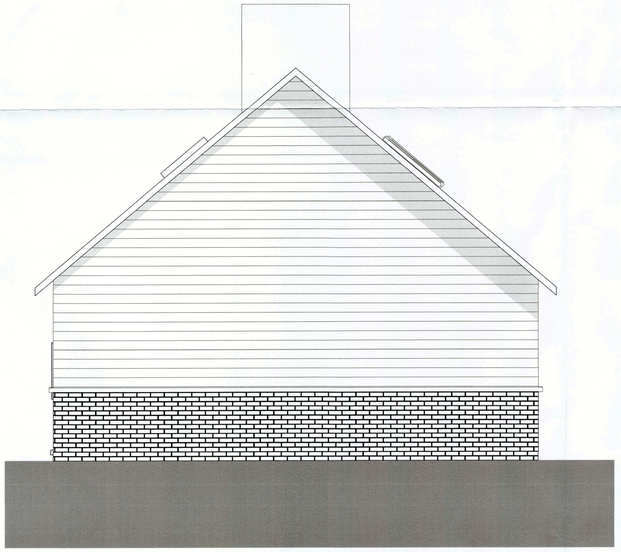

E-25 Elevation (1) 1:50

Client: Platts

Project: Proposed First Floor Extension to West Haigh Lodge, Moor Lane, Brierley

Drawing Title: As Proposed Elevations

Scale: 1:50 **Date:**11/01/2019

Drawn By: AR **Rev:**

Drawing Nr: 4

Handed in 21/1/19

Alan Robinson
Chartered Architect BA Dip Arch RIBA BSc (Hons)
2 Gawber Road, Barnsley S75 2AF
Tel/Fax 01226 286066
Mob: 07947808933