THIS DRAWING IS NOT TO BE USED FOR CONSTRUCTION PURPOSES.

DRAINAGE DETAILS SUBJECT TO DETAIL DESIGN & SITE INVESTIGATION.

RED LINE DENOTES APPLICATION BOUNDARY, SITE OWNERSHIP SUBJECT TO CONFIRMATION BY OTHERS

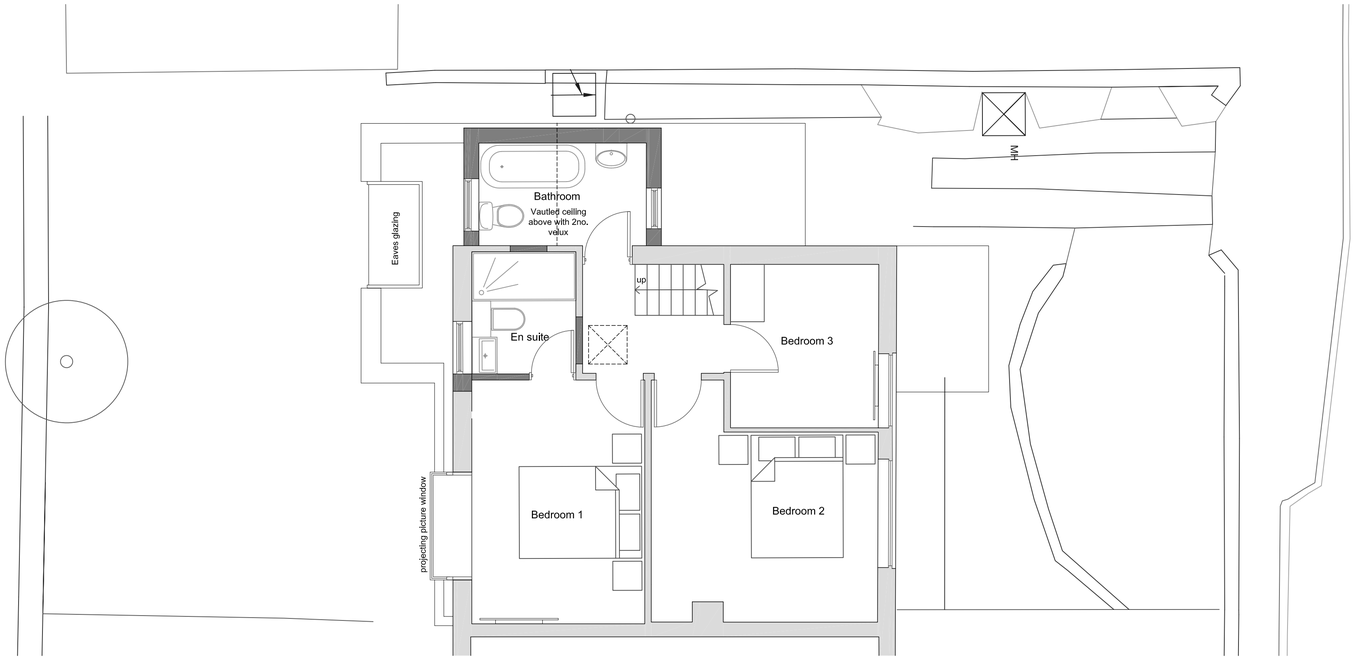

Proposed First Floor Plan

Scale 1:50

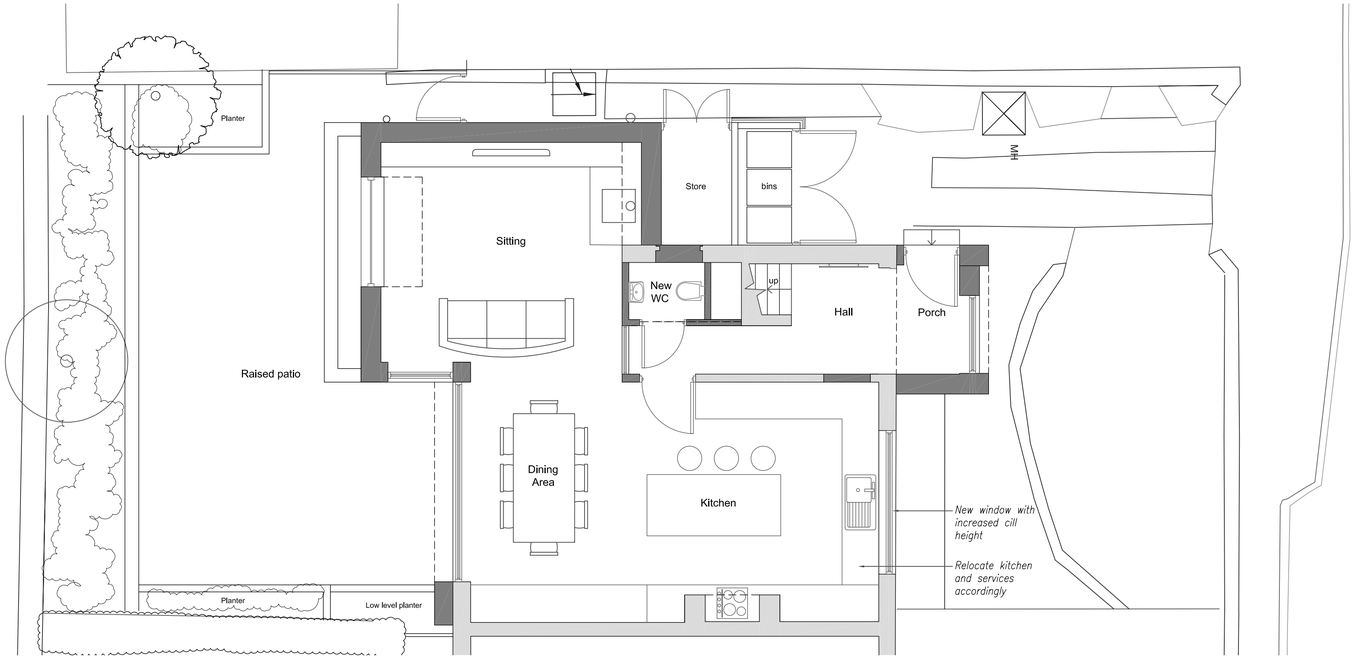

Proposed Ground Floor Plan

Scale 1:50

Rev: - Rev Date: 04/07/2019 Drawn By: CB

Rev Details:
Initial Issue

PLANNING DRAWING

brightman clarke architects

32 Causeway Head Road, Sheffield, S17 3DT

Tel. Sheffield: 0114 236 1366 Tel. Chesterfield: 01246 383 707
email: info@bcarchitects.co.uk web - www.bcarchitects.co.uk

© Copyright. This drawing is the property of Brightman Clarke Architects and shall not be loaned, copied or disclosed to any third party without prior written consent of Brightman Clarke Architects

Client:
Mr Wills

Project:
6 The Nook, Hoylandswaine
Sheffield

Drawing No:
19010-P04

Drawing Title:
Proposed Floor Plans

Scale @ A1:
As Noted