
Curved canopy comprising of metal frame with perspex cladding.

Extented perspex panel.


Existing perspex screens.

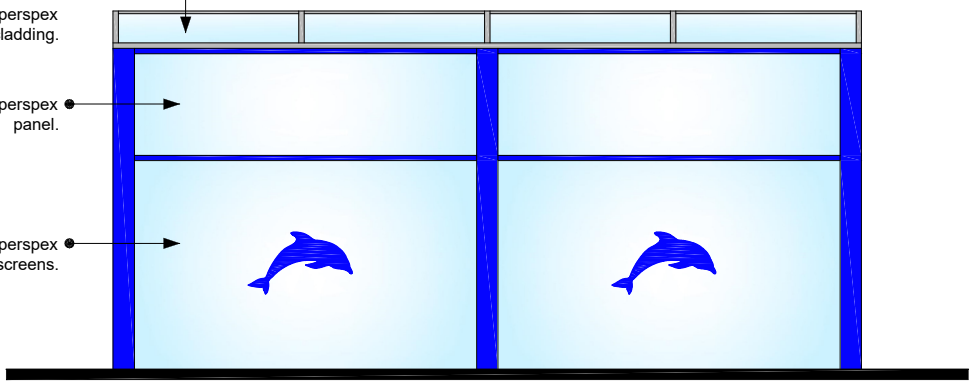

NOTE:
Ensure there are no gaps between cladding and canopy to prevent spray escaping to neighbouring gardens.

side elevation (both identical)

scale 1:50

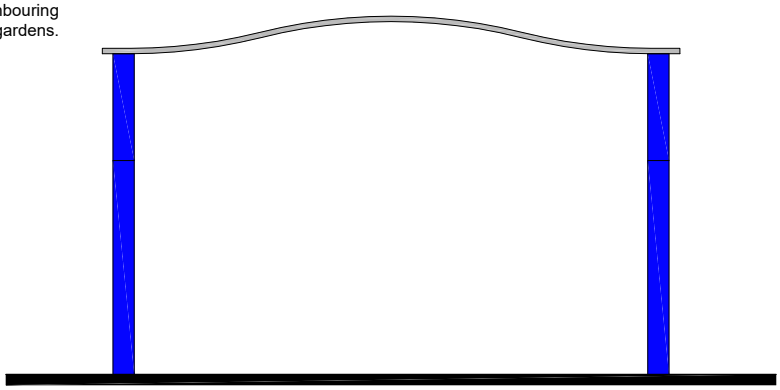

side elevation (both identical)

scale 1:50

TITLE

PROPOSED ELEVATIONS

PROJECT

HAND CAR-WASH

AT

THE STAR GARAGE
PONTEFRACT ROAD
BARNSLEY S72 8AY

FOR

MR J MASON

SCALE (A4)	*DATE*	*DRAWN*
1:50	AUG. 2016	MB

PROJECT NO	*DRAWING NO*	*REVISION*
2109	**02**	**-**

Chris Gothard Associates Ltd.
architectural design
Queens Tower Lodge 77-79 East Bank Road Sheffield S2 3PX
Email: chrisgothard@btconnect.com Tel: (0114) 2750263 Fax: (0114) 2739837

© COPYRIGHT EXISTS ON THE DESIGNS AND INFORMATION SHOWN ON THIS DRAWING
All dimensions to be verified on site prior to commencing any work DO NOT SCALE FROM DRAWING