


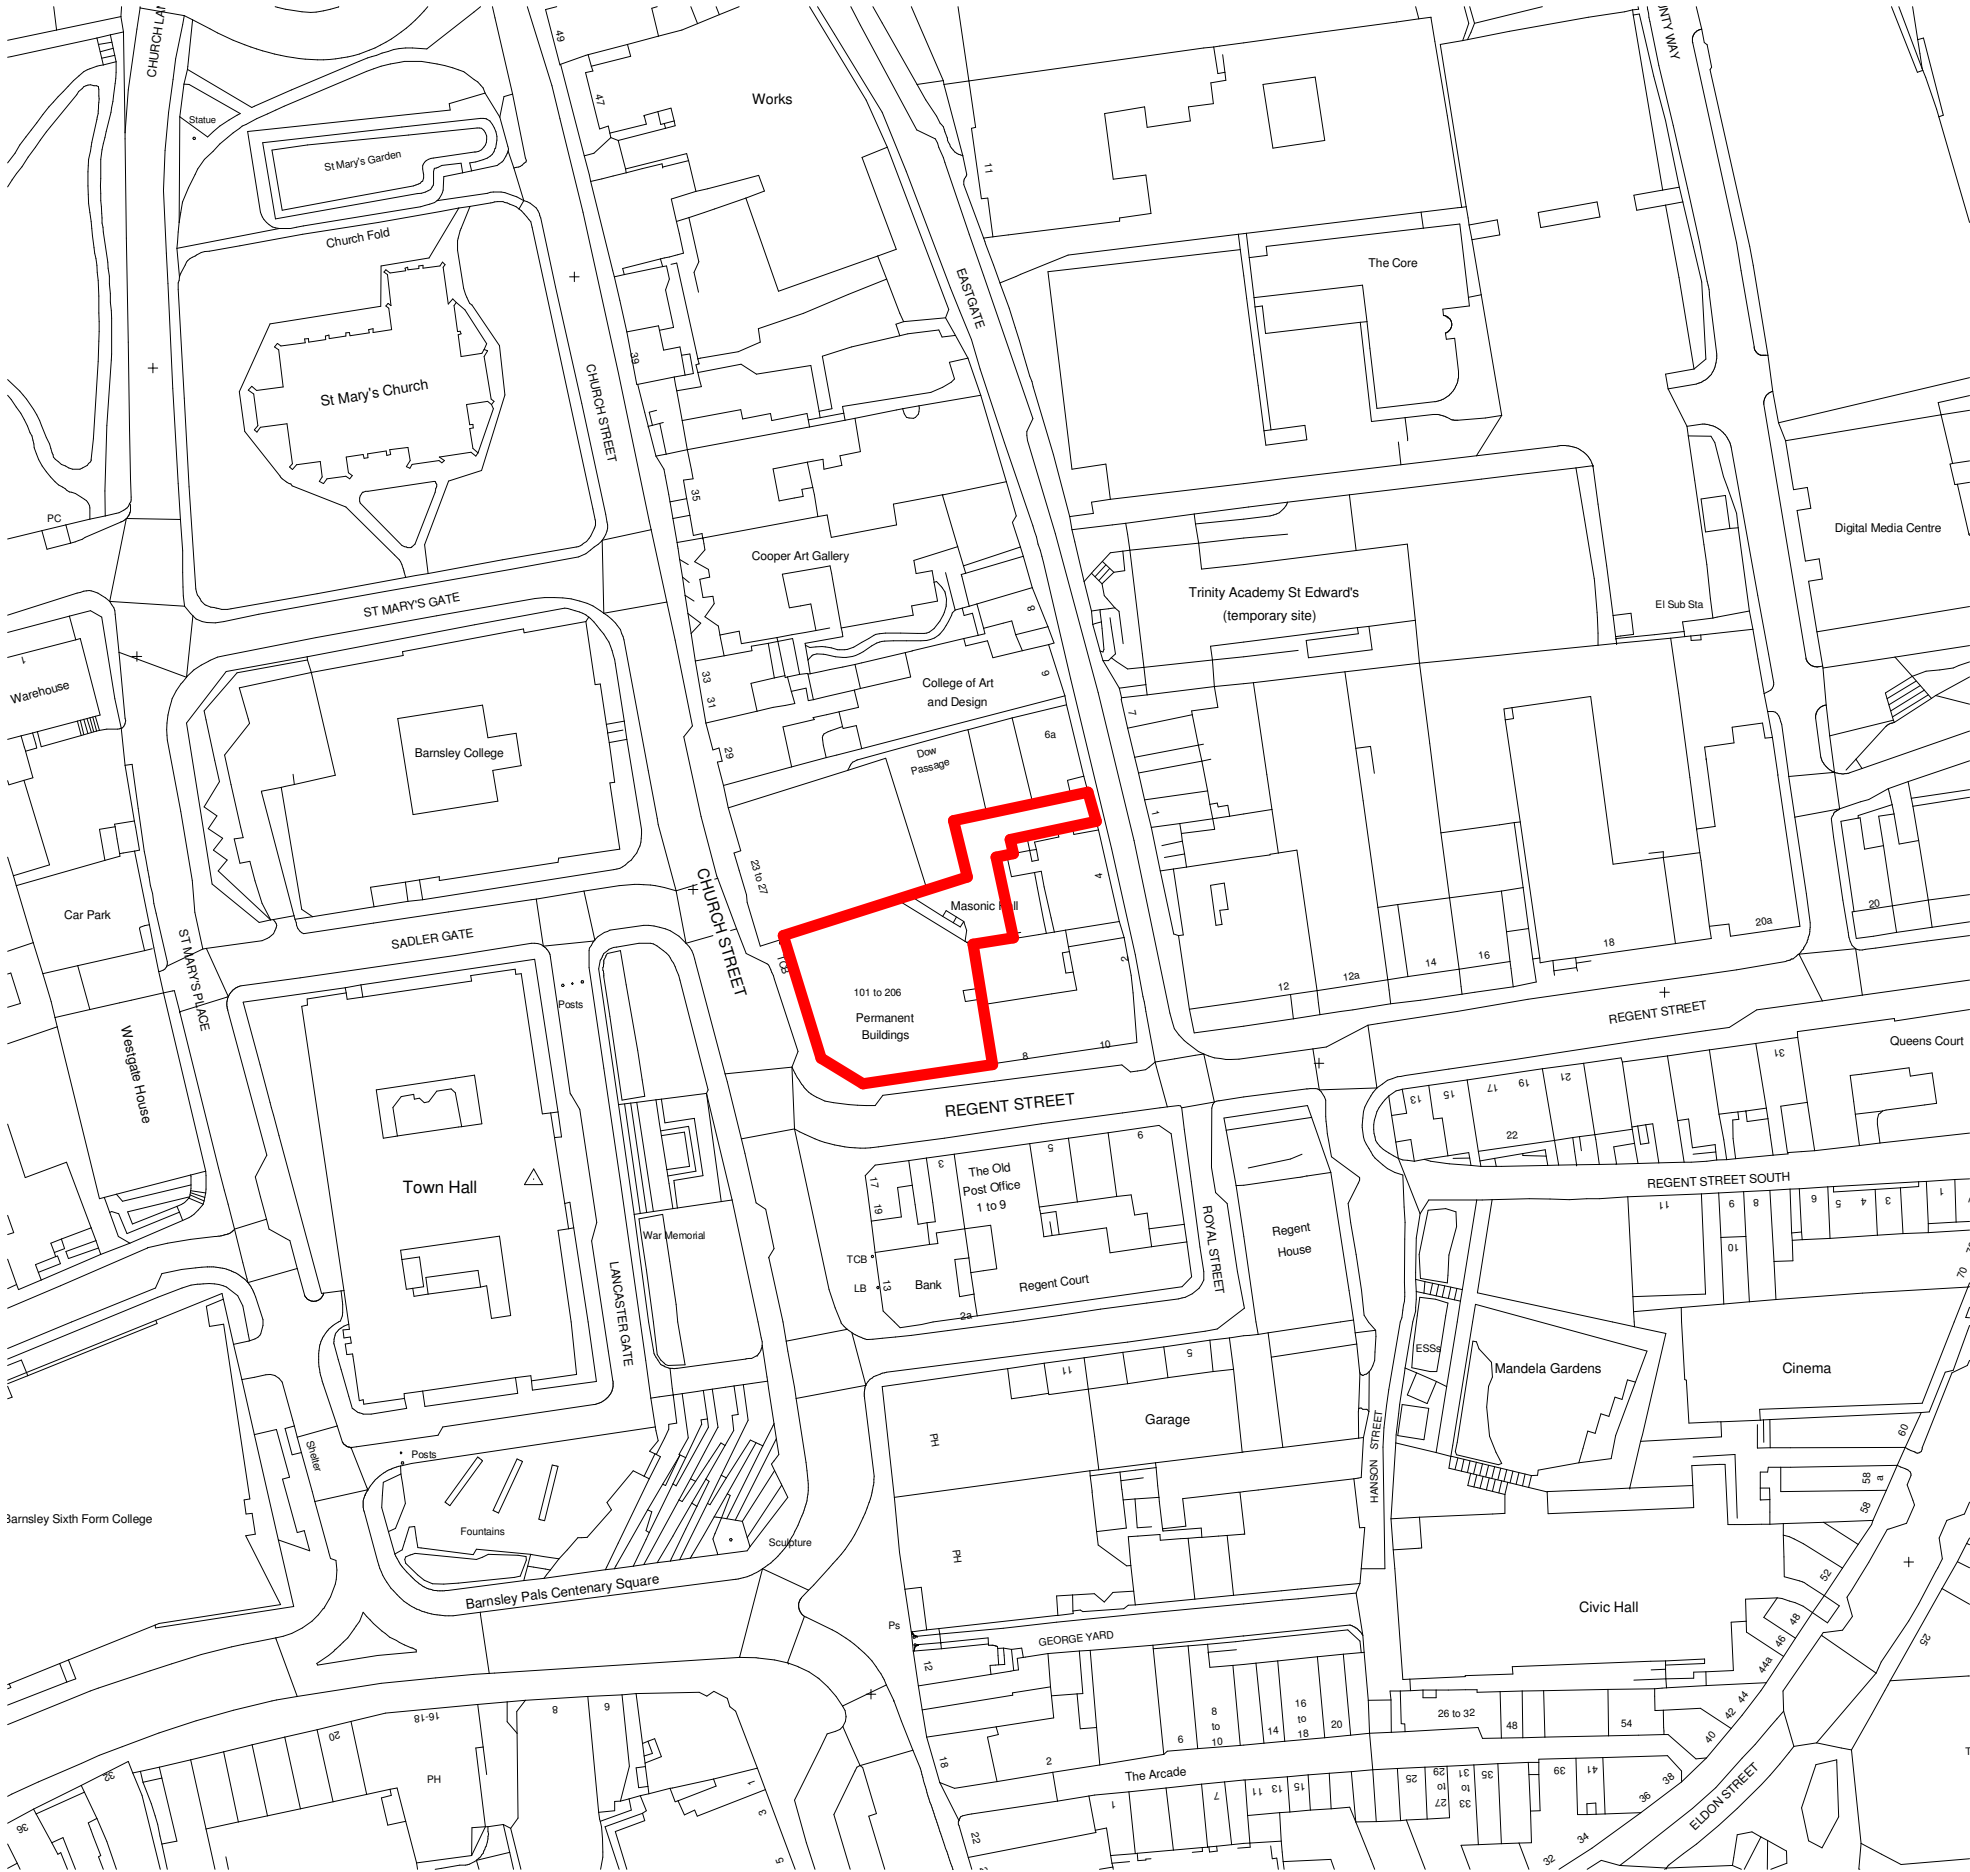

LOCATION PLAN
Scale: 1 : 1250

Graphical Scale 1:1250



© The copyright in this drawing is vested in CodaStudios and no license or assignment of any kind has been, or is, granted to any third party whether by provision of copies or originals or otherwise unless agreed in writing.


DO NOT SCALE FROM THIS DRAWING

The contractor shall check and verify all dimensions on site and report any discrepancies in writing to CodaStudios before proceeding work

FOR ELECTRONIC DATA ISSUE

Electronic Data / drawings are issued as "read only" and should not be interrogated for measurement. All dimensions and levels should read, only from those values stated on the drawing. Coda Studios Ltd is not responsible for discrepancies caused by the overlay of other parties BIM/IFC models. These are overlaid purely as reference.

Revision	Date	Drawn	Checked
----------	------	-------	---------

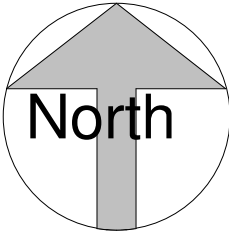

THIS DRAWING MUST BE READ IN CONJUNCTION WITH THE FOLLOWING SERIES

- 05 PROPOSED SITE

06 PROPOSED PLANS

07 PROPOSED ELEVATIONS

08 PROPOSED SECTIONS

09 PLANNING DETAILS

11 FIRE STRATEGY

12 SETTING OUT

13 APARTMENT SETTING OUT

14 WALL AND PARTITION TYPES

15 FLOOR AND ROOF TYPES

16 GROUND WORKS DETAIL

17 SUPERSTRUCTURE DETAILS

18 MASONRY

19 INTERNAL DETAILS

20 LIFT AND STAIRS
- 21 ROOF DETAILS

22 WINDOW PACKAGE

23 DOOR PACKAGE

24 METAL WORK

25 FACADES

26 EXTERNALS PACKAGE

27 BATHROOM PACKAGE

28 KITCHEN PACKAGE

29 WAYFINDING

30 COMMUNAL ELECTRICAL

31 PRIVATE ELECTRICAL

32 COMMUNAL FINISHES

33 PRIVATE FINISHES

36 LEGAL PACKAGE

50 DOCUMENTS



CODA Studios Ltd. 70-71 Cornish Place, Cornish St, Sheffield, S6 3AF
T: 0114 279 6003 E: information@codastudios.co.uk

Client

Noble Design & Build

Project

Permanent Building

Drawn	Checked	Date	Scale @ A3
CS	JC	30/08/22	1 : 1250

Title

LOCATION PLAN

Suitability Code

A1

Purpose for issue

PLANNING

Drawing No

3164 - CDA - 00 - SP - DR - A - 0400

Project Originator: Volume: Level: Type: Role: Number: Revision: