


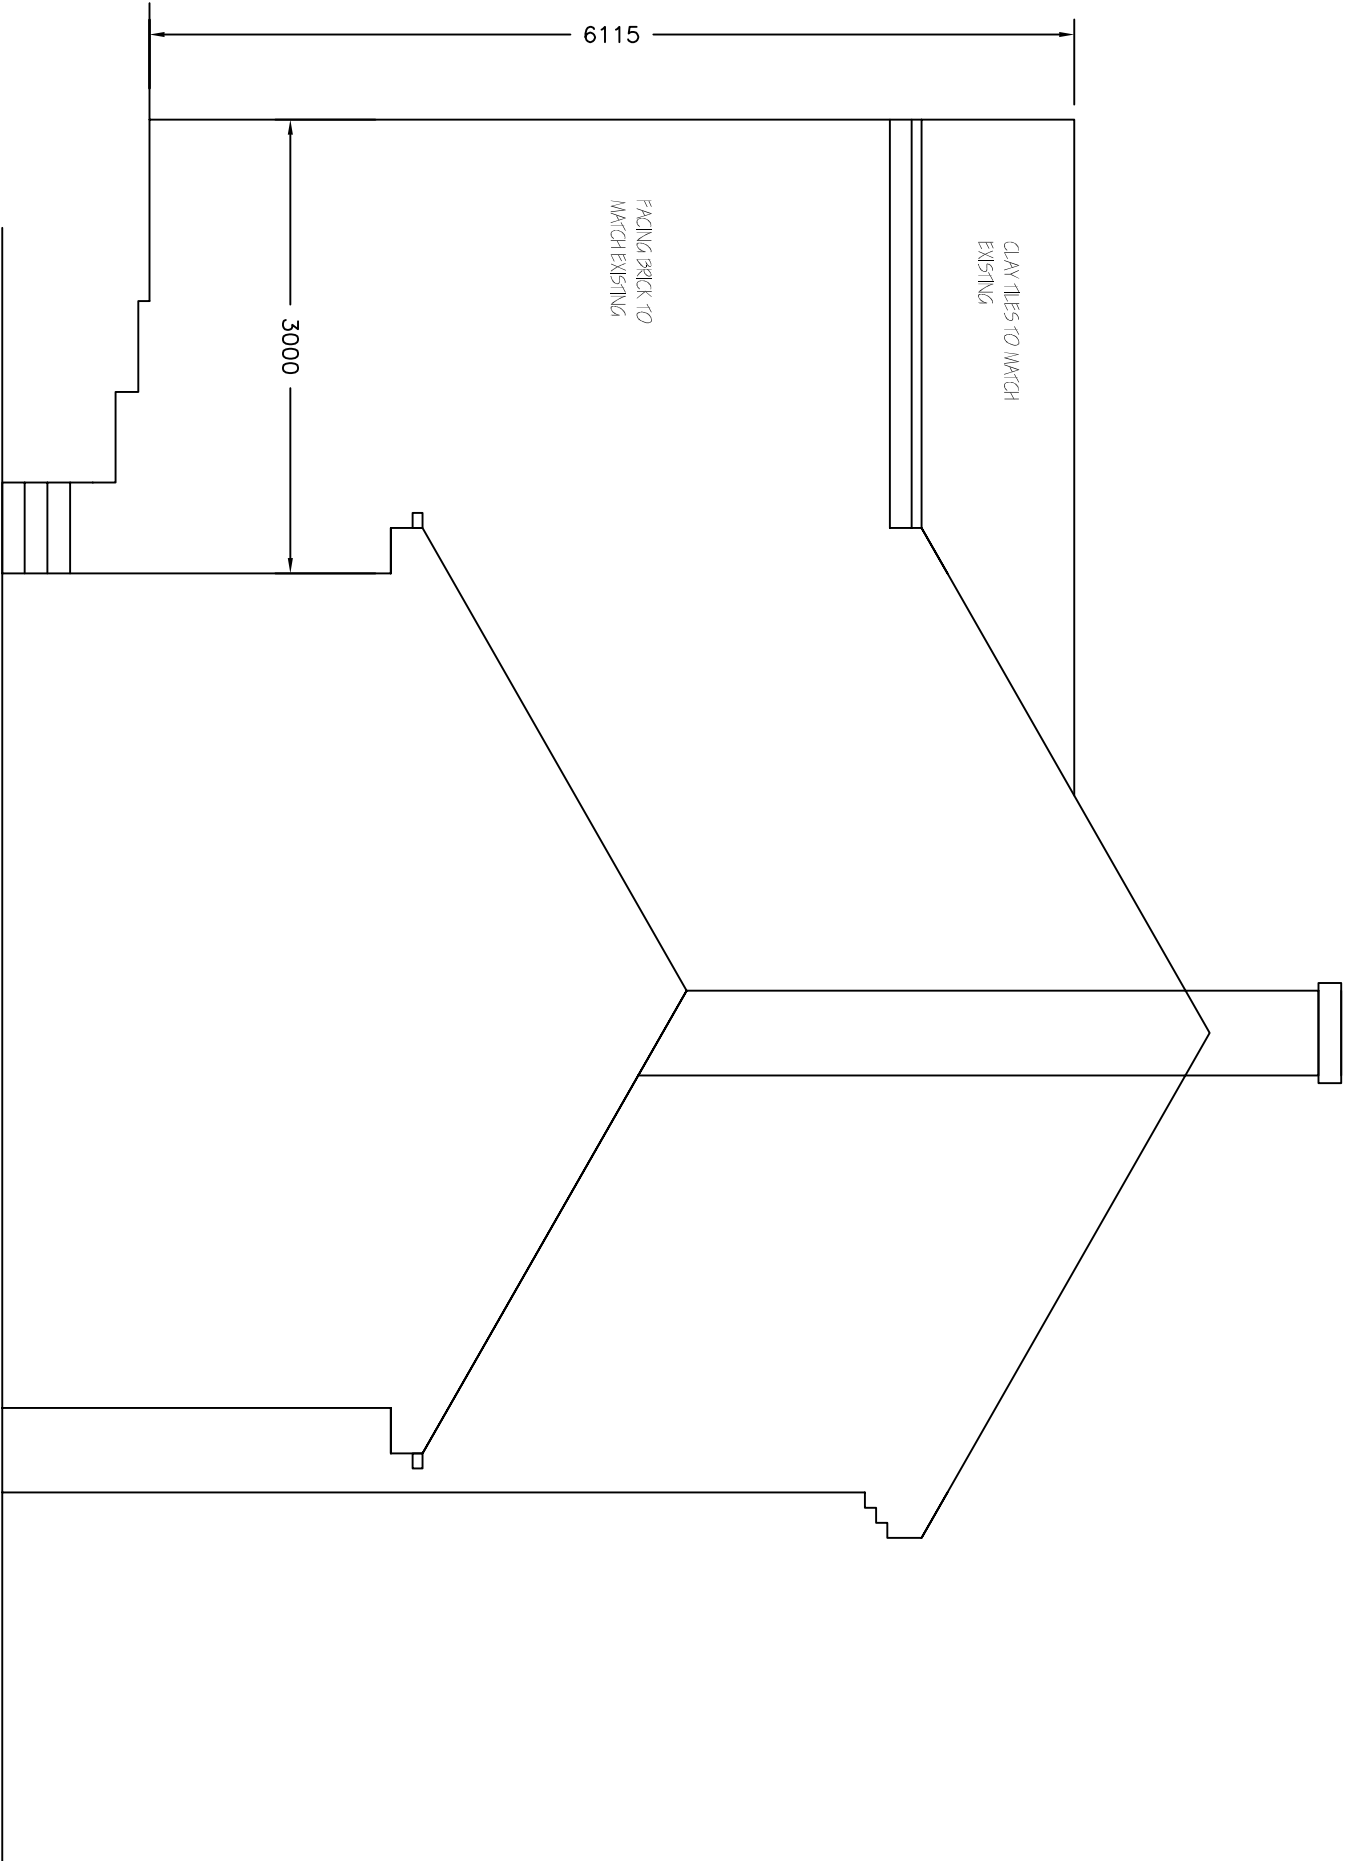

PROPOSED SIDE  
ELEVATION 1:50

|                                                                                 |                                                                 |   |          |
|---------------------------------------------------------------------------------|-----------------------------------------------------------------|---|----------|
| Revisions                                                                       | A. A----                                                        |   | 00-00-00 |
| This drawing is for planning permission only and is not a construction drawing. |                                                                 |   |          |
| Drawing Title                                                                   | PROPOSED-ELEVATION                                              |   |          |
| Job No. - Dwg No.                                                               | TS/2011/6                                                       | . | -        |
| Client:                                                                         | MR & MRS SHAW<br>14 THE WILLOWS<br>DARTFELD<br>BARNSLEY S73 9LU |   |          |
| Scale.                                                                          | 1:50                                                            |   |          |