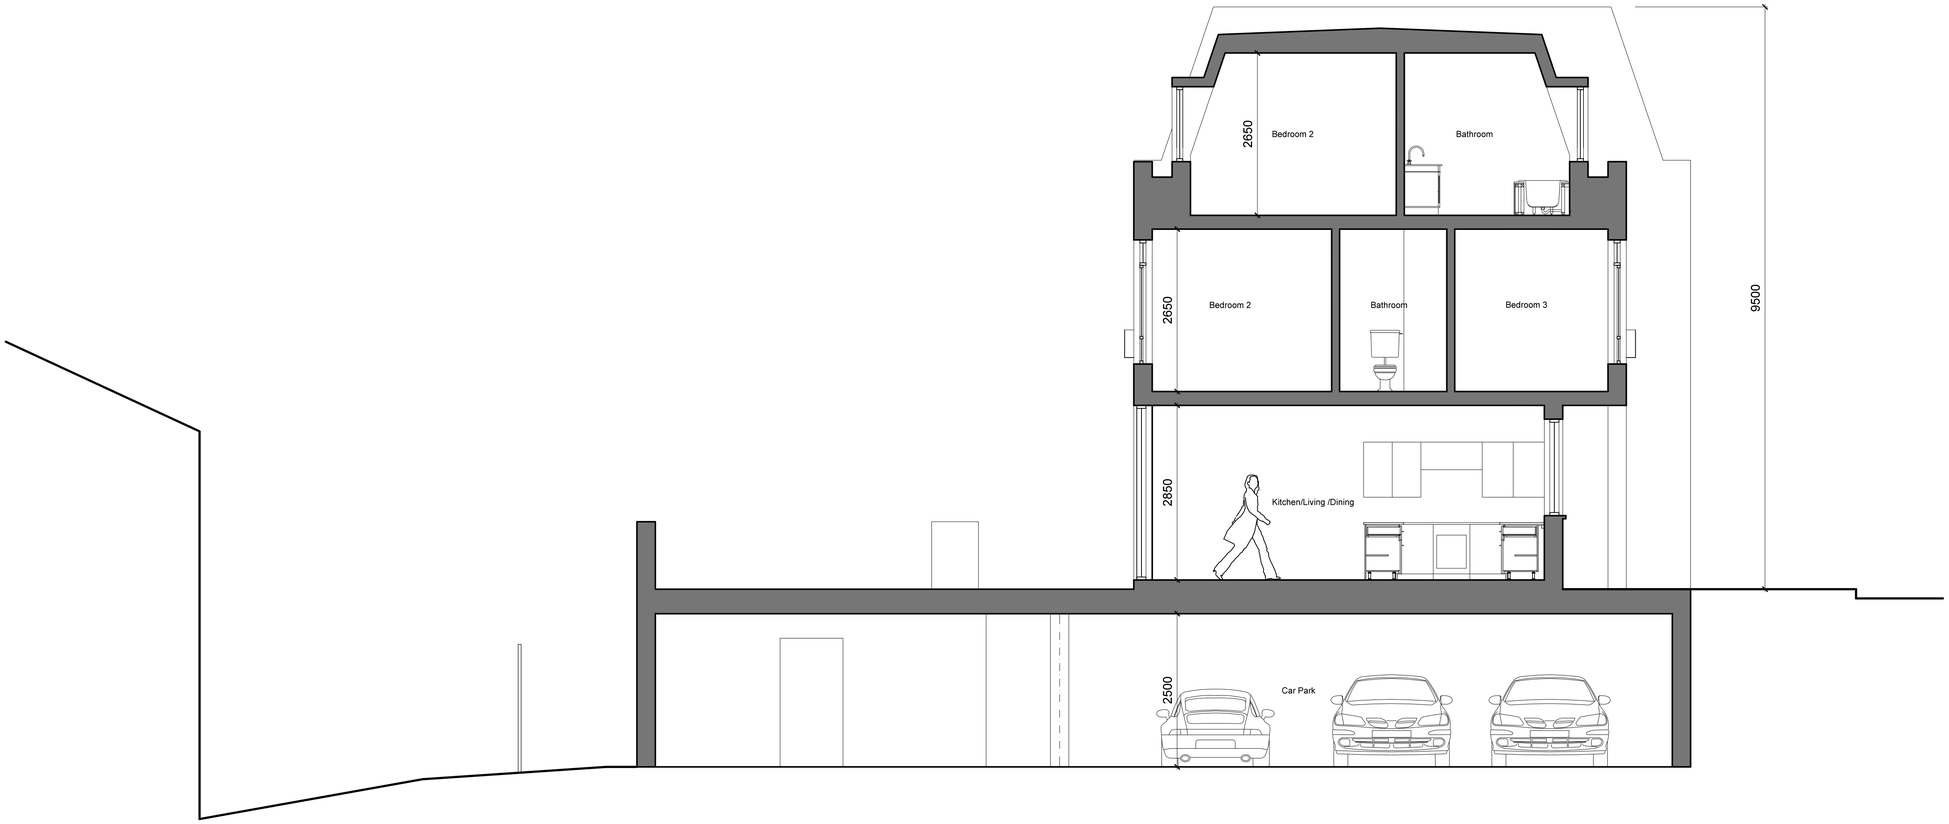


Section A-A

0 5M

R Wilkinson ARIBA
72 East Dulwich Grove
London SE22 8PS
Tel/Fax 0208 299 1935
Mobile 0793 2101265
email: Rwilkinson10@btinternet.com

Sackville Street, Barnsley
Proposed Section
Scale 1:50 at A1

Drawing No: 72/364/103