


KEY PLAN

ELEVATION 1

Notes:

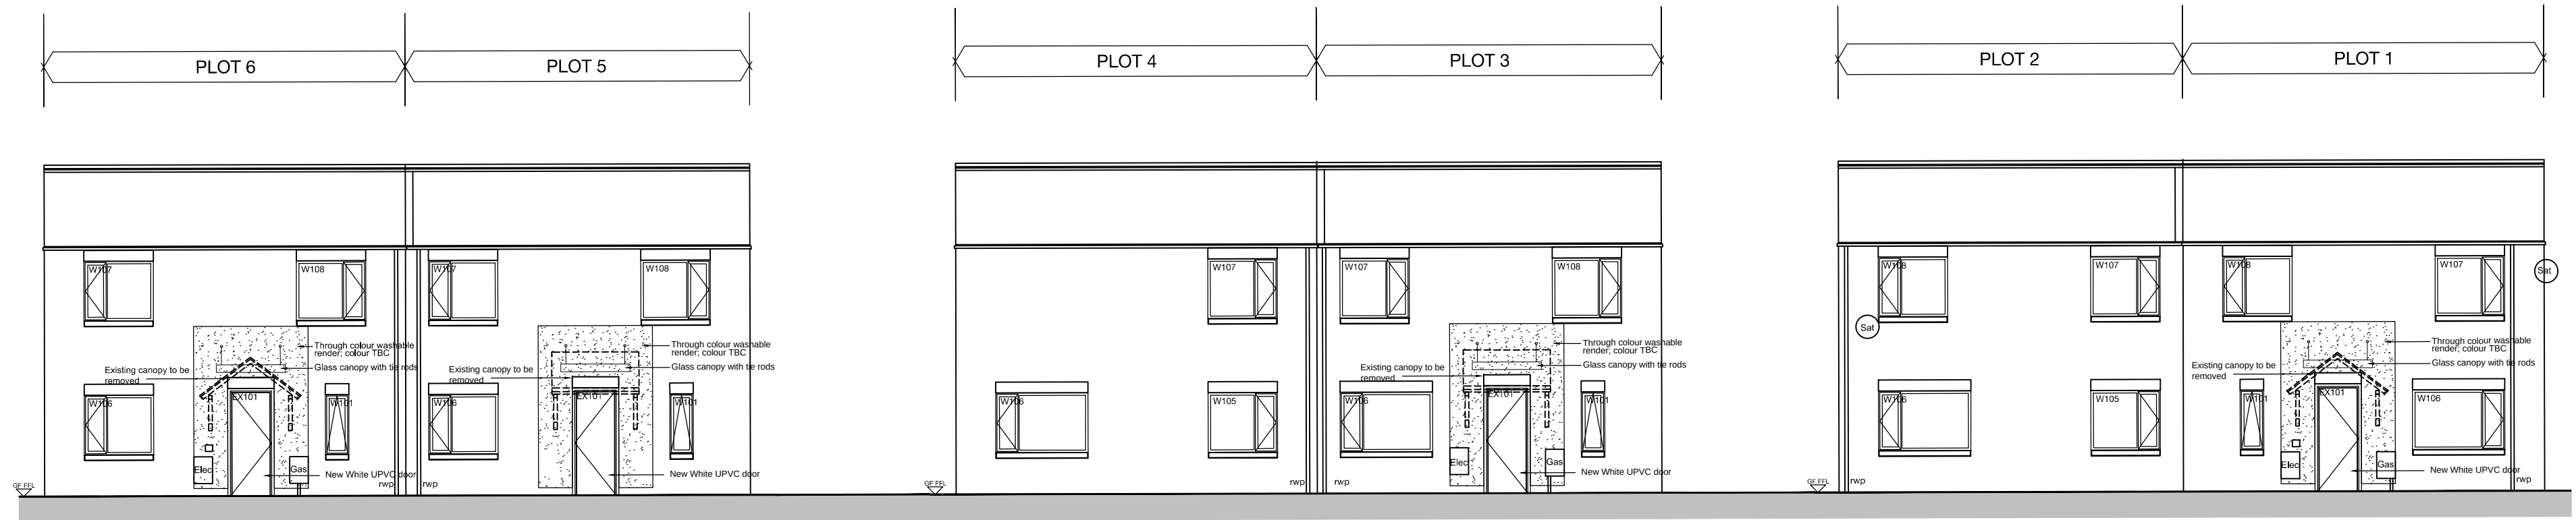

PLOT 1-6 PROPOSED STREET ELEVATIONS

FIRST ISSUE										THIS DRAWING IS PRODUCED FOR USE IN THIS PROJECT ONLY AND MAY NOT BE USED FOR ANY OTHER PURPOSE. NPS PROPERTY CONSULTANTS LTD ACCEPT NO LIABILITY FOR THE USE OF THIS DRAWING OTHER THAN THE PURPOSE FOR WHICH IT WAS INTENDED IN CONNECTION WITH THIS PROJECT AS RECORDED IN THE PURPOSE FOR ISSUE AND FILE STATUS CODE.										RESPONSIBILITY IS NOT ACCEPTED FOR OTHERS SCALING DIRECTLY FROM THIS DRAWING. DO NOT SCALE FROM THIS DRAWING. USE WRITTEN DIMENSIONS ONLY.										CLIENT BERNESLAI HOMES										PROJECT KERESFORTH CLOSE, RESIDENTIAL CONVERSIONS										npsgroup NPS Barnsley Ltd Gateway Plaza, Sackville St, Barnsley, South Yorkshire, S70 2RD, Tel: 01226 774605; Email: barnsley@nps.co.uk web: www.nps.co.uk										SCALES 1:100										DISCIPLINE ARCHITECT										PROJECT NUMBER 07-17-18-1-1409	
P1										THIS DRAWING MAY NOT BE REPRODUCED IN ANY FORM WITHOUT PRIOR WRITTEN AGREEMENT OF NPS PROPERTY CONSULTANTS LTD.										© CROWN COPYRIGHT AND DATABASE RIGHTS 2018 ORDNANCE SURVEY LICENCE NUMBER 100022264										TITLE PROPOSED STREET ELEVATIONS 1										DRAWING NUMBER NPS-DR-A-(00)-038										REV CODE P1	
REV										DRAWN										DATE										CHECKED										DATE										APPROVED										DATE										STATUS CODE S0										PURPOSE OF ISSUE TENDER										DRAWN BY PJN	
0m 1 2 3 6m										ORIGINAL SHEET SIZE A1										1:100	