
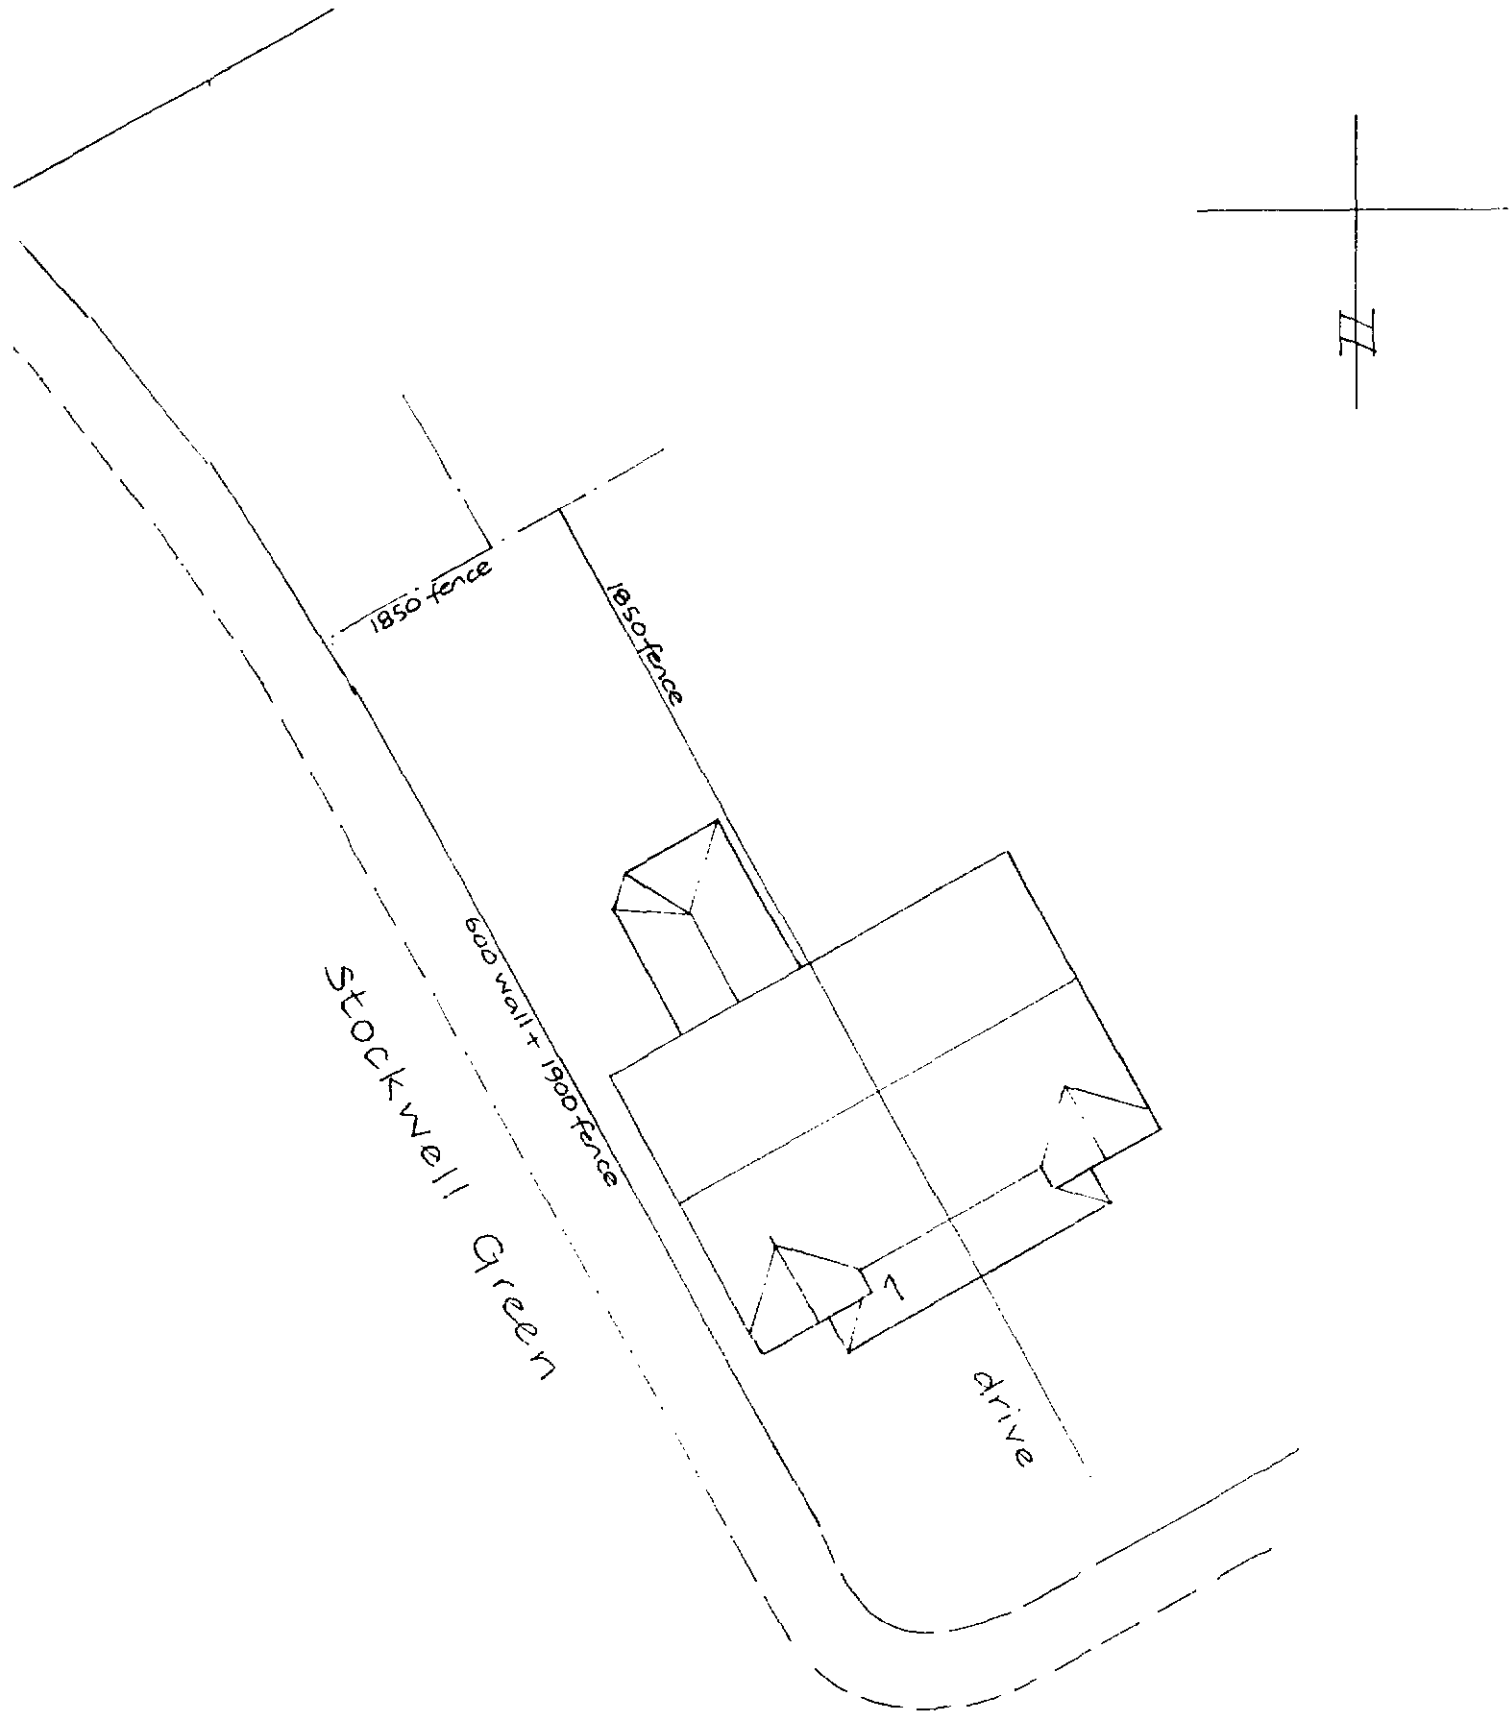



1:200

Site/Roof plan

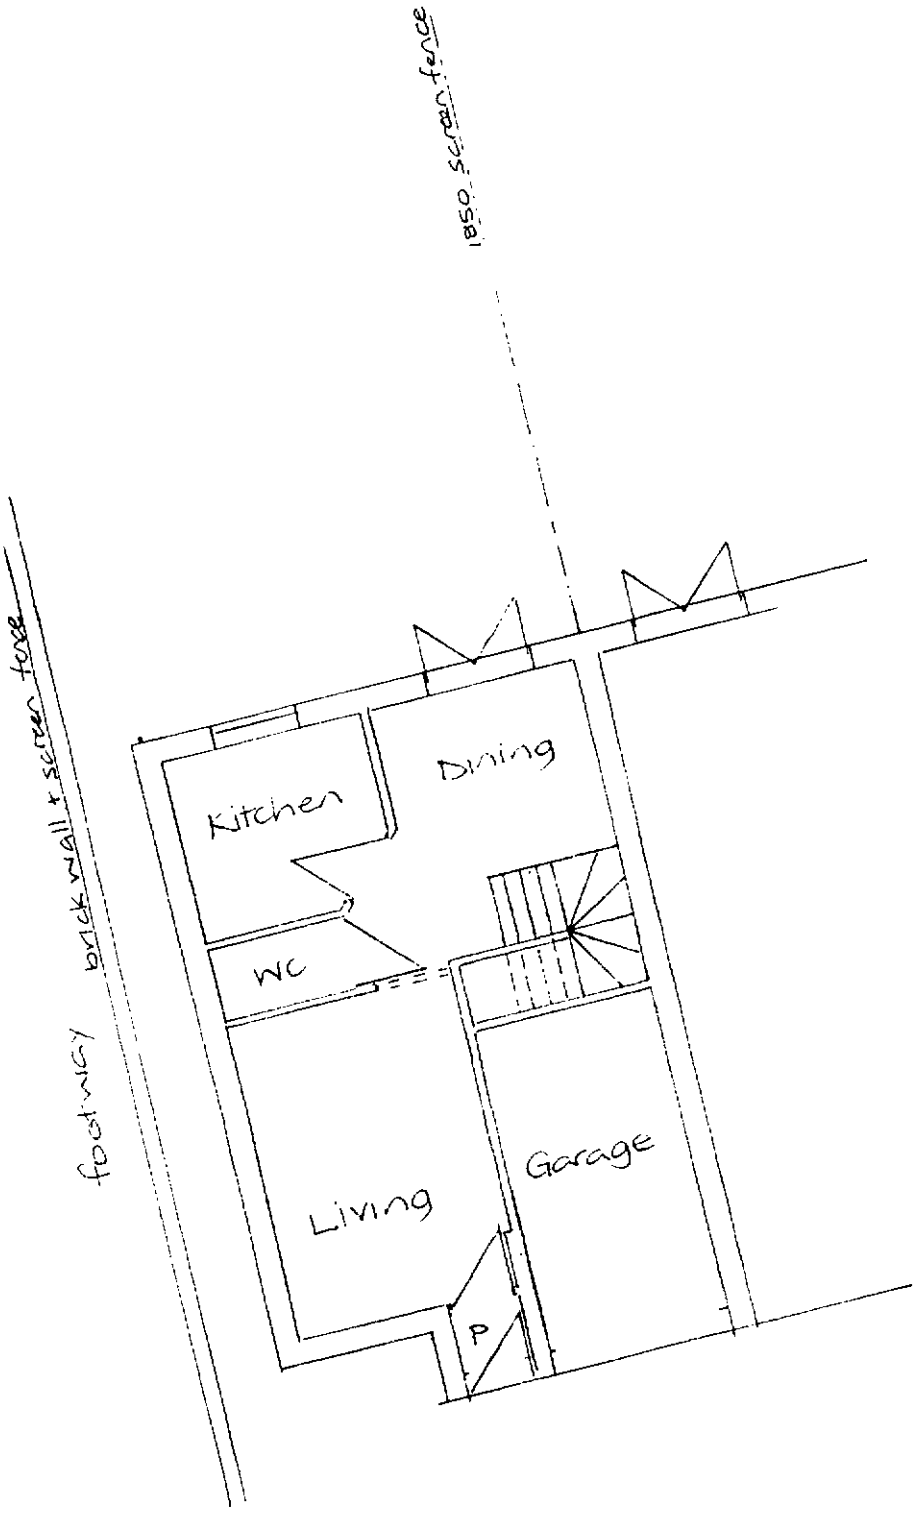


Ground Floor — Existing

1:100

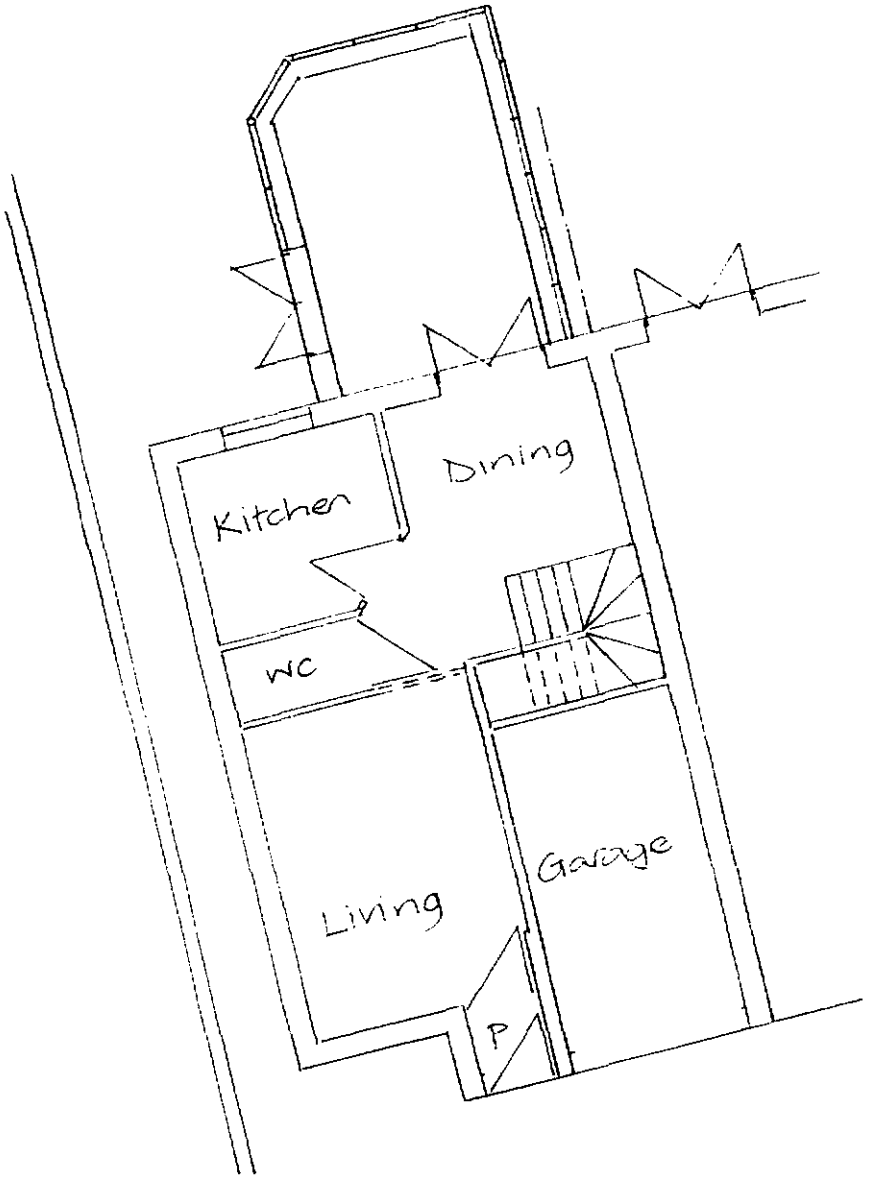


Ground Floor — Proposed

1:100

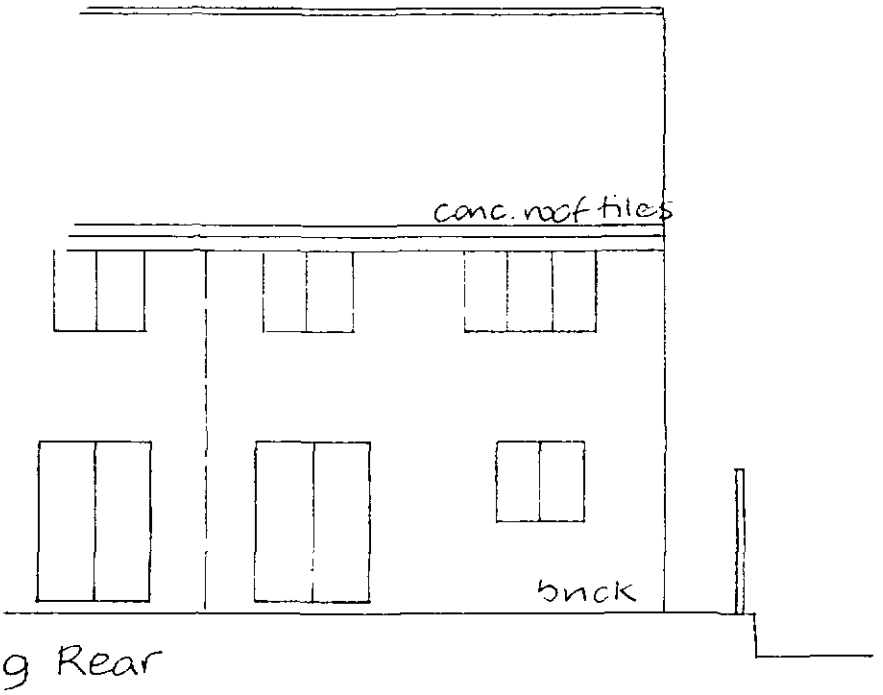


Existing Rear

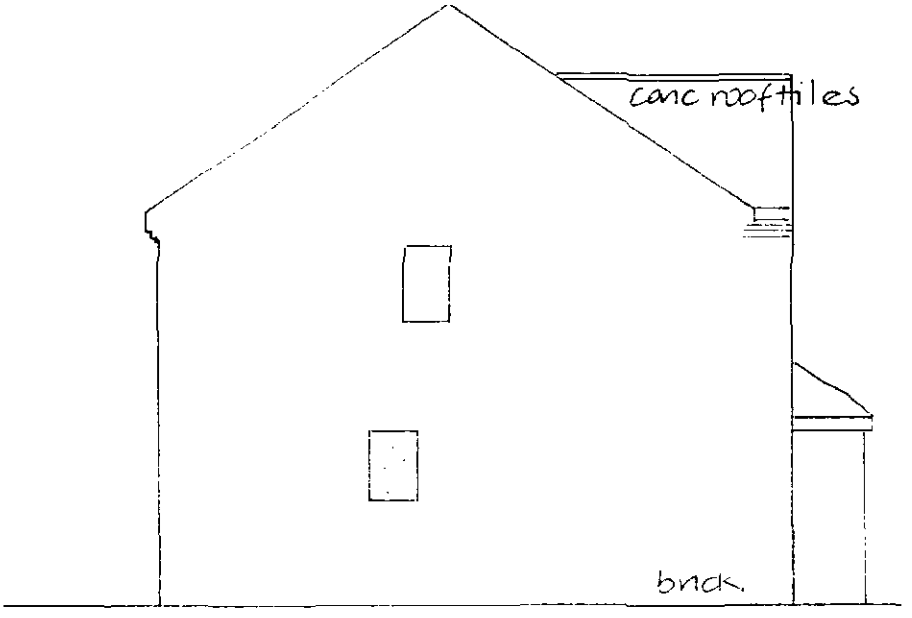


Existing Side


1:100

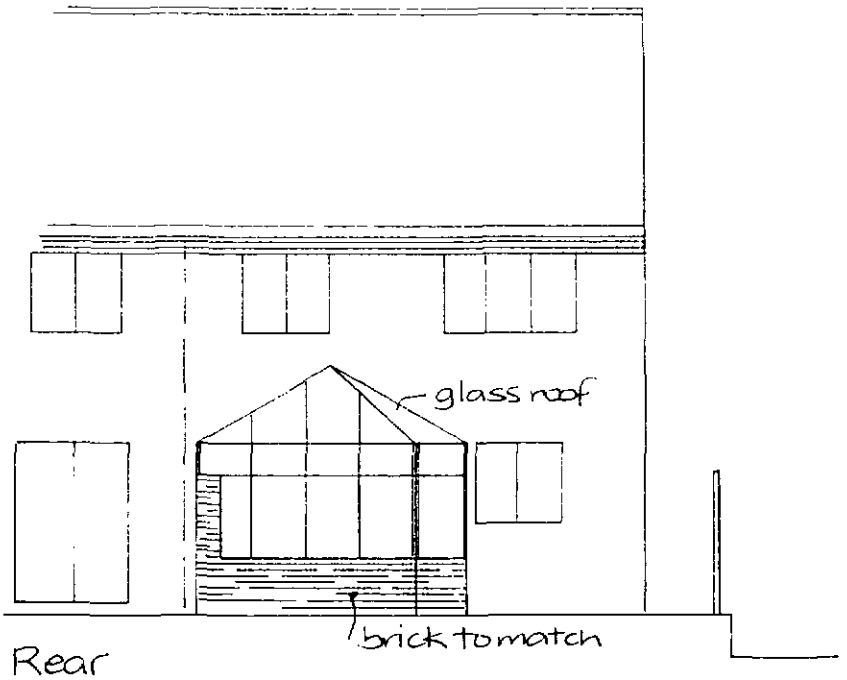

Proposed Rear

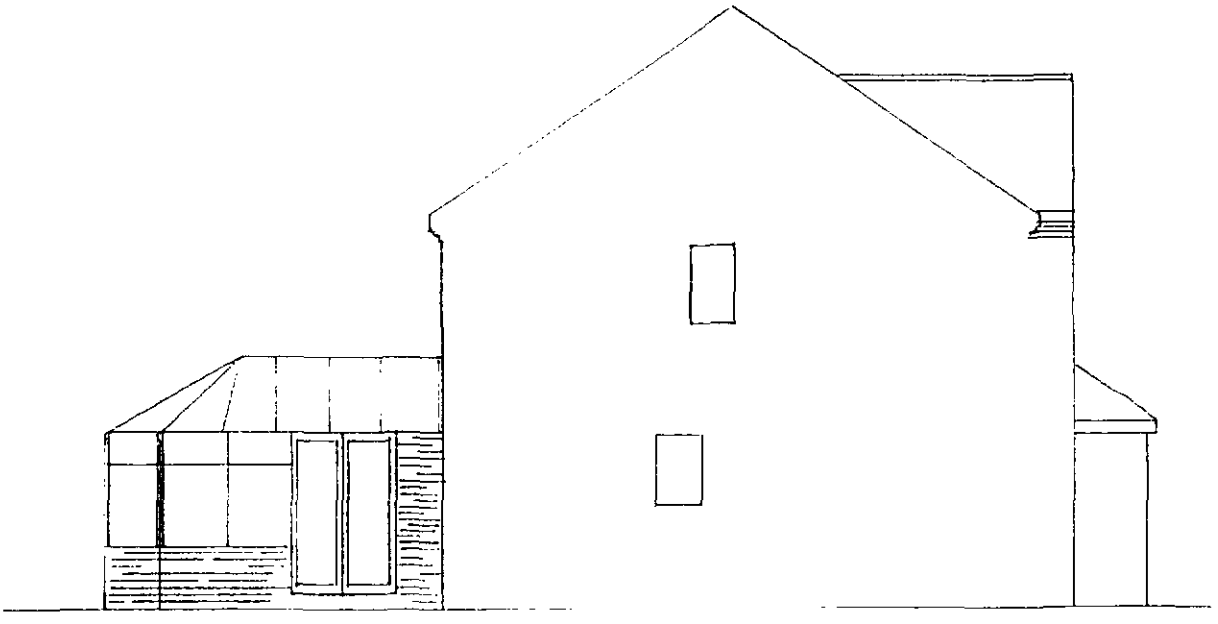

Proposed Side

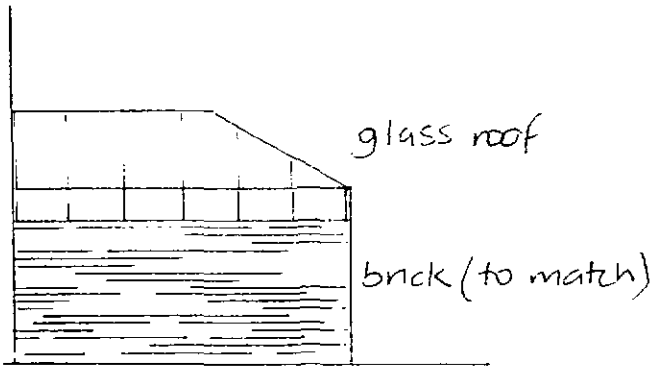

Proposed Side

1:100